

This drawing is protected by copyright and must not be copied or reproduced without the written consent of L Brown Associates Ltd. All dimensions and sizes to be checked on site. North points are indicative.

NOTES

- 1. THIS DRAWING IS TO BE READ IN CONJUNCTION WITH ALL RELEVANT ENGINEERS, ARCHITECTS AND SPECIALISTS DRAWINGS AND THE SPECIFICATION.
- 2. USED FOR PLANNING ONLY.
- 3. THERE ARE NO DROPPER KERBS OR TACTILE PAVING FOR PEDESTRIANS.THE ROAD SURFACE HAS BEEN REPLACED CIRCA JULY/AUGUST 2020.
- 4. THE DWARF WALL TO BE REMOVED.
- 5. CROSSOVER PROFILE IN ACCORDANCE WITH KCC SPECIFICATIONS.

KEY






Site including footway, for the x- over.



Existing x- over and access



Proposed Alterations.

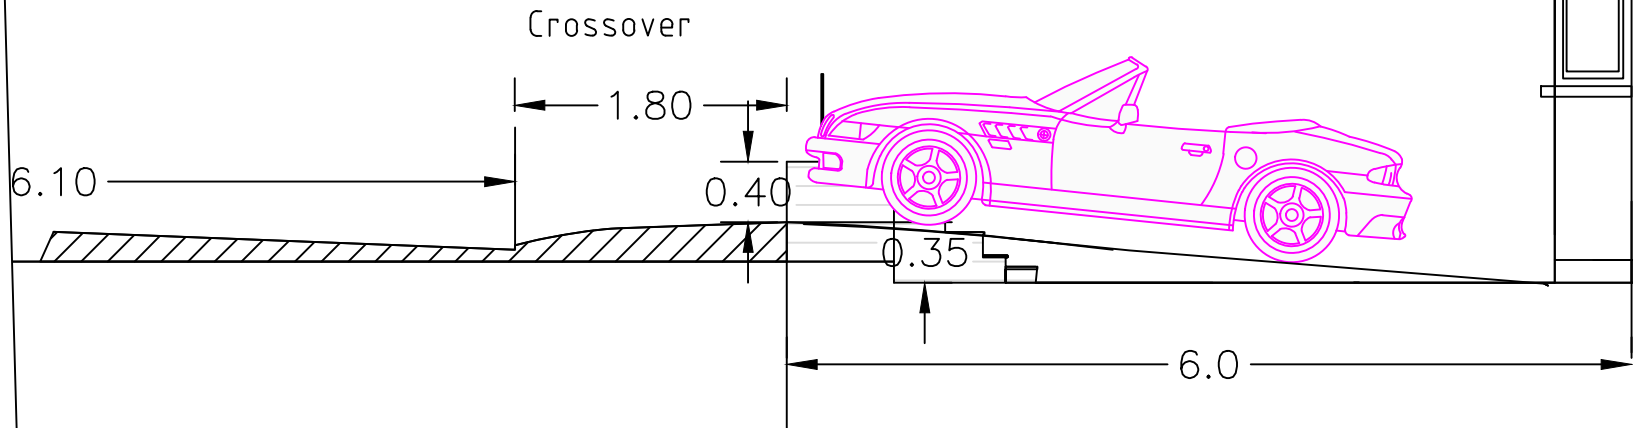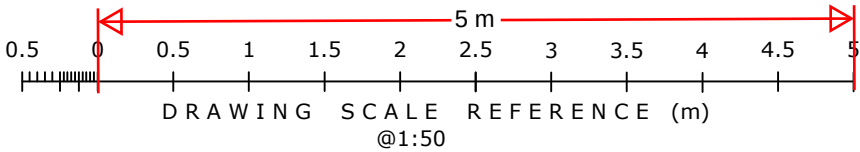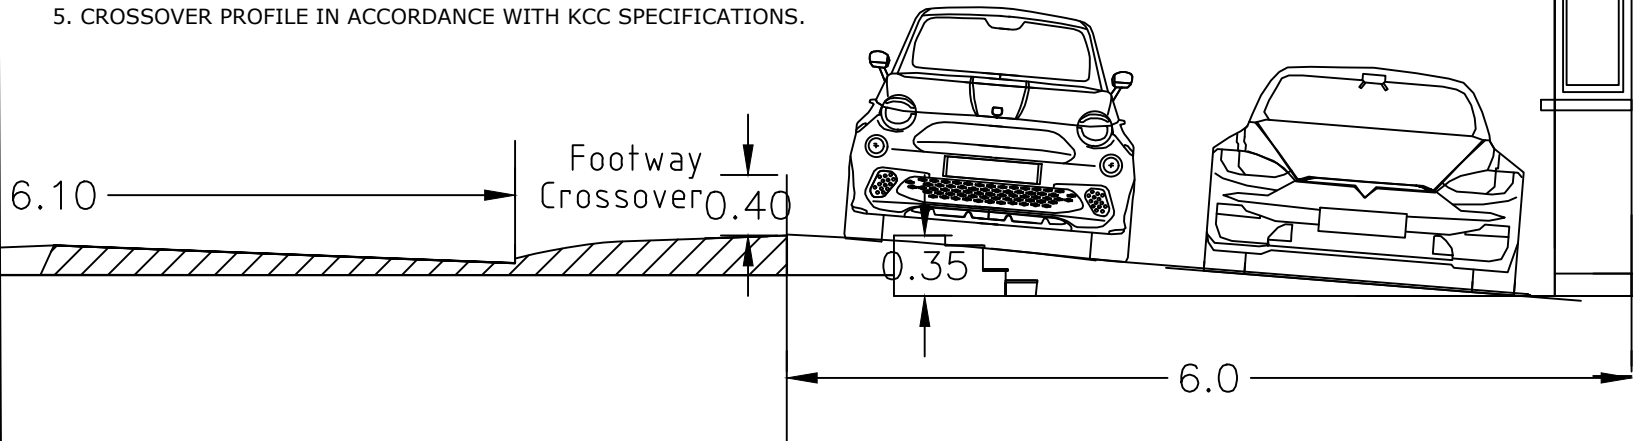

Proposed Side View B-B 1:

4.80

LBA

L BROWN ASSOCIATES LTD

DEVELOPMENT PLANNING, HIGHWAY AND
TRANSPORTATION ENGINEERS
34 Fallowfield, Chatham, Kent, ME5 0DX
Telephone 01634 301082.

Drawing Status:

INFORMATION

Client

MS C MUNN & MR C PARRETT

Project

ALTAMIRANO, SOLE STREET, COBHAM,
DA12 3AX

Drg Title

Proposed Parking to Front.

Drawn/Design
LAB

Checked

LAB

Approved

LAB

Date

18.06.2025

Scales

1:50

@ A3

Drg No.

1461- SK05

Rev

.

A			LAB	LAB
Rev	Date	Description	Made	Ckd