


NOTES

1. THIS DRAWING IS TO BE READ IN CONJUNCTION WITH ALL RELEVANT ENGINEERS, ARCHITECTS AND SPECIALISTS DRAWINGS AND THE SPECIFICATION.
2. USED FOR PLANNING ONLY.
3. THE GARAGE ROOF IS HIPPED WHICH IS SIMILAR TO THE MAIN DWELLING.
4. THE GARAGE IS 7m IN DEPTH TO ACCORD WITH KCC'S VEHICLE PARKING STANDARDS FOR A GARAGE.

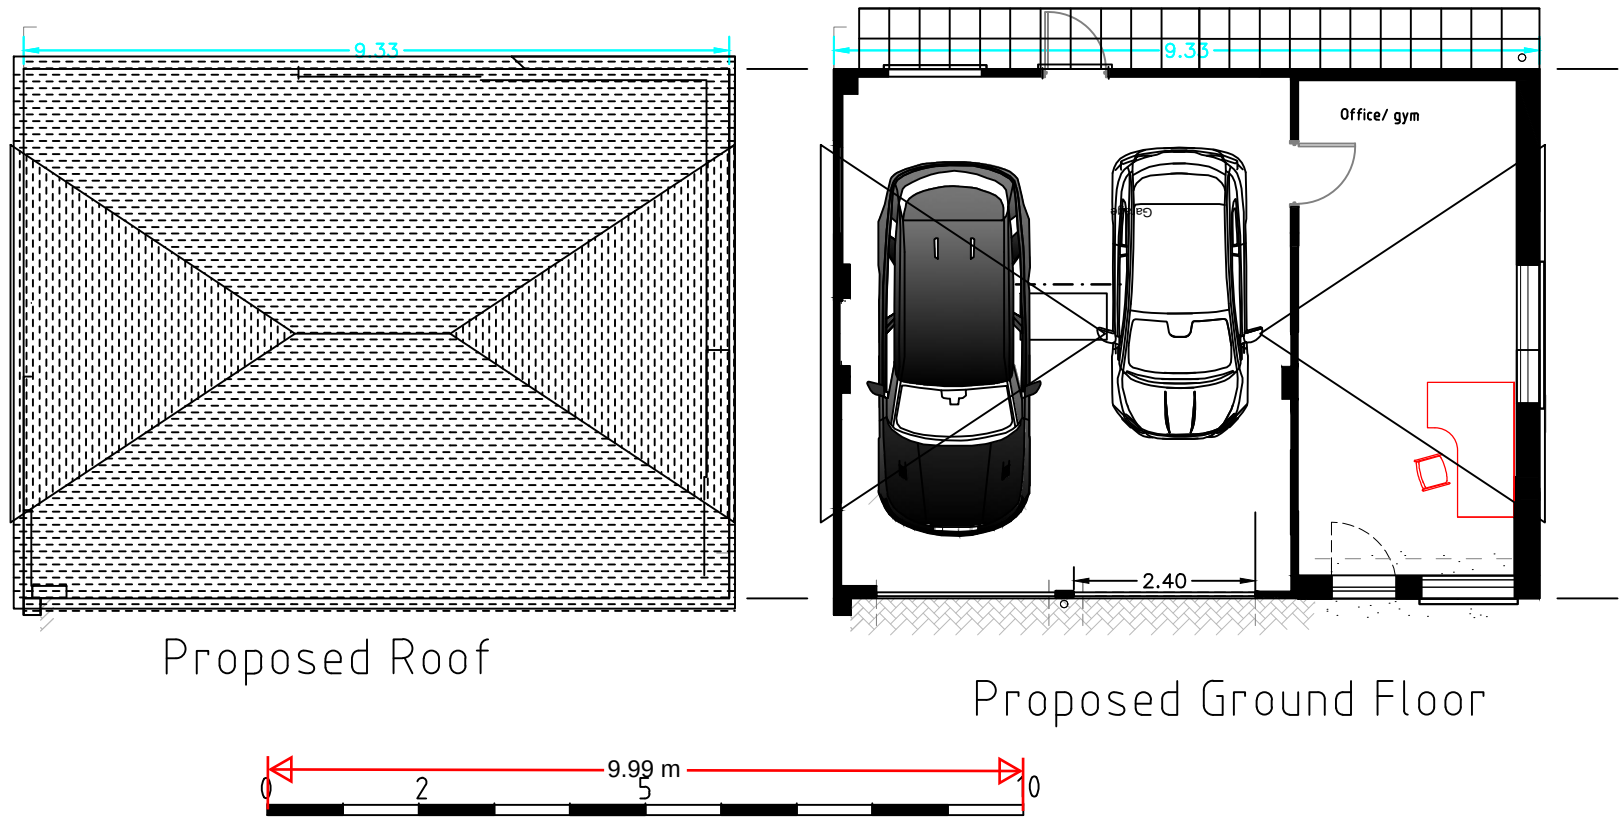

					L B A L BROWN ASSOCIATES LTD DEVELOPMENT PLANNING, HIGHWAY AND TRANSPORTATION ENGINEERS 34 Fallowfield, Chatham, Kent, ME5 0DX Telephone 01634 301082.	Drawing Status:		INFORMATION		Drg Title					
						Client		MS C MUNN & MR C PARRETT.		Drawn/Design LAB		Checked LAB	Approved LAB	Date 04.07.2025	
						Project		ALTAMIRANO, SOLE STREET, COBHAM, DA12 3AX		Scales 1:100 @ A3		Drg No. 1461- SK15		Rev .	
A			LAB	LAB											
Rev	Date	Description	Made	Ckd											