


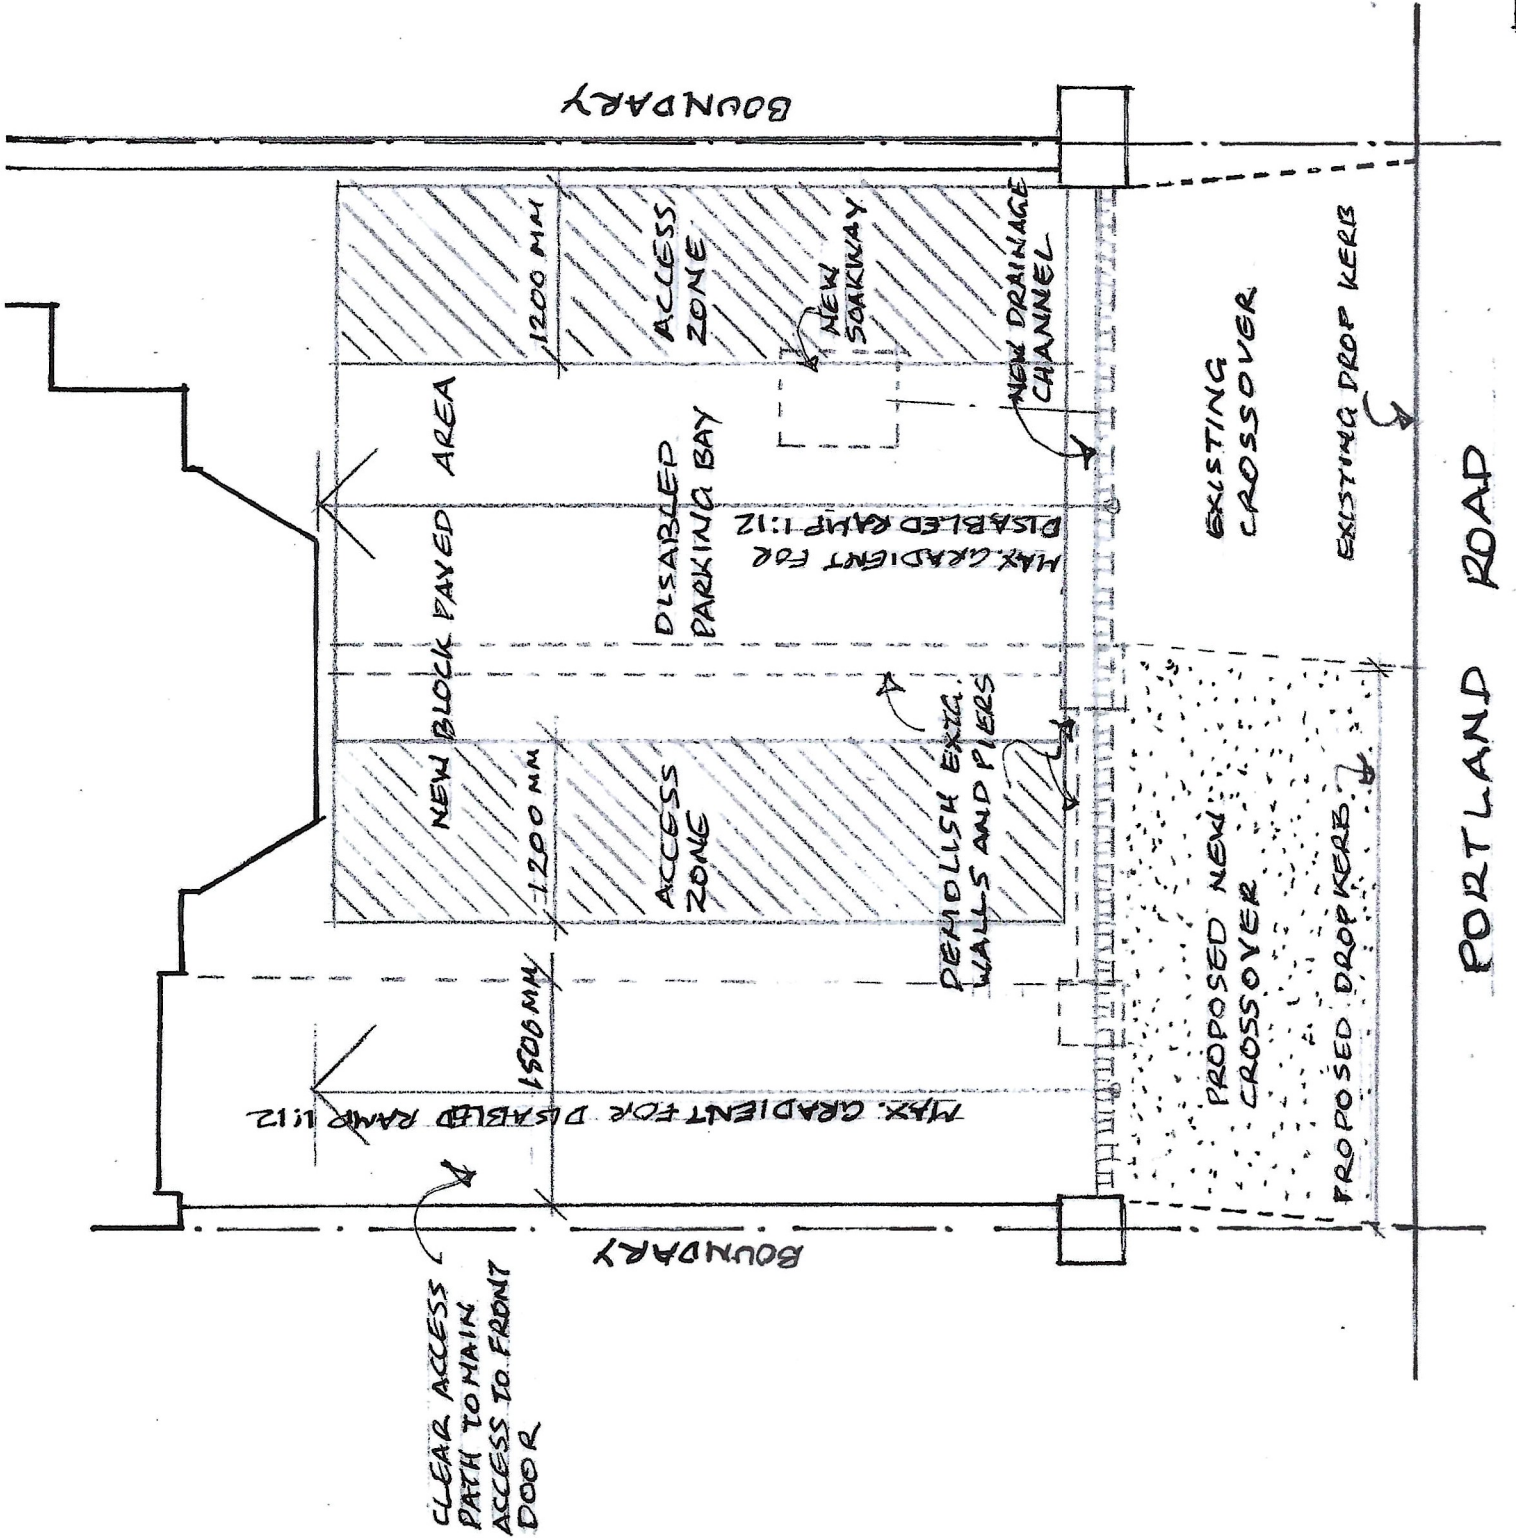

G.S. BIRING
12 PORTLAND ROAD
GRAVESEND
KENT.

PROPOSED PLAN TO ENLARGE
EXISTING DRIVEWAY AND
CROSSOVER TO PROVIDE A
DISABLED PARKING BAY

DRW NO. 025/2

SCALE 1:50

