



Existing Block Plan (1:200)

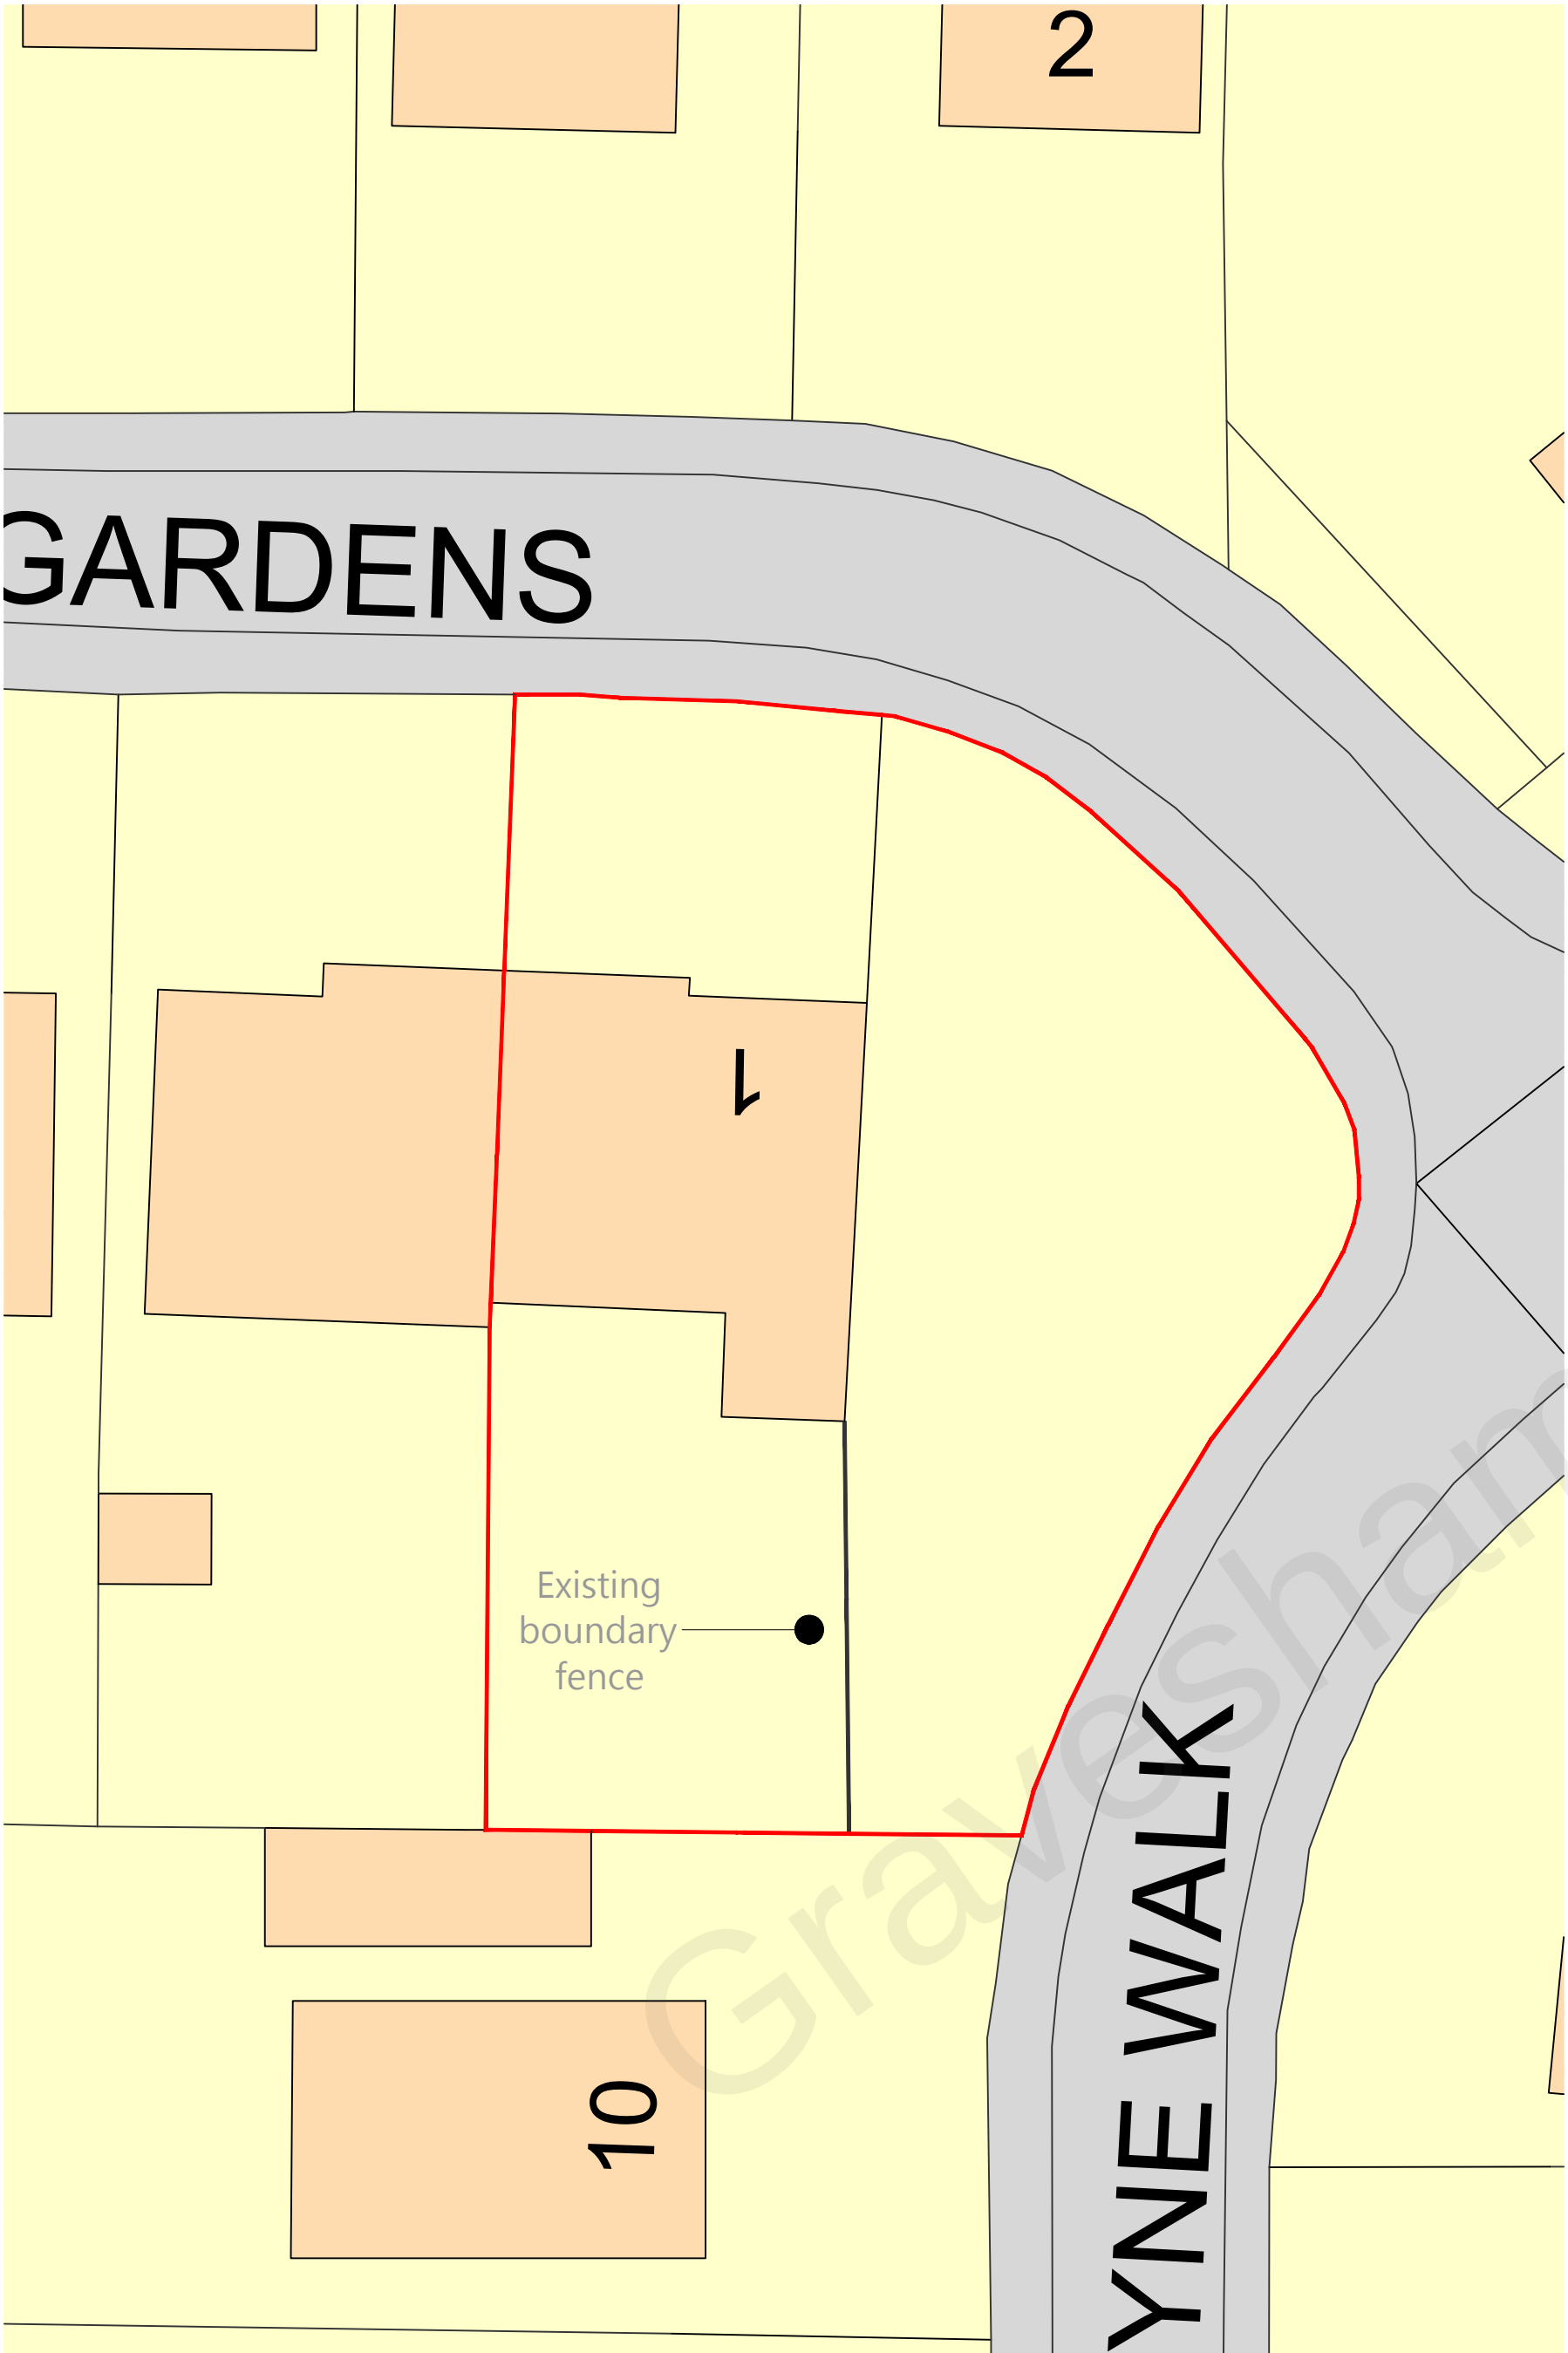


Proposed Block Plan (1:200)

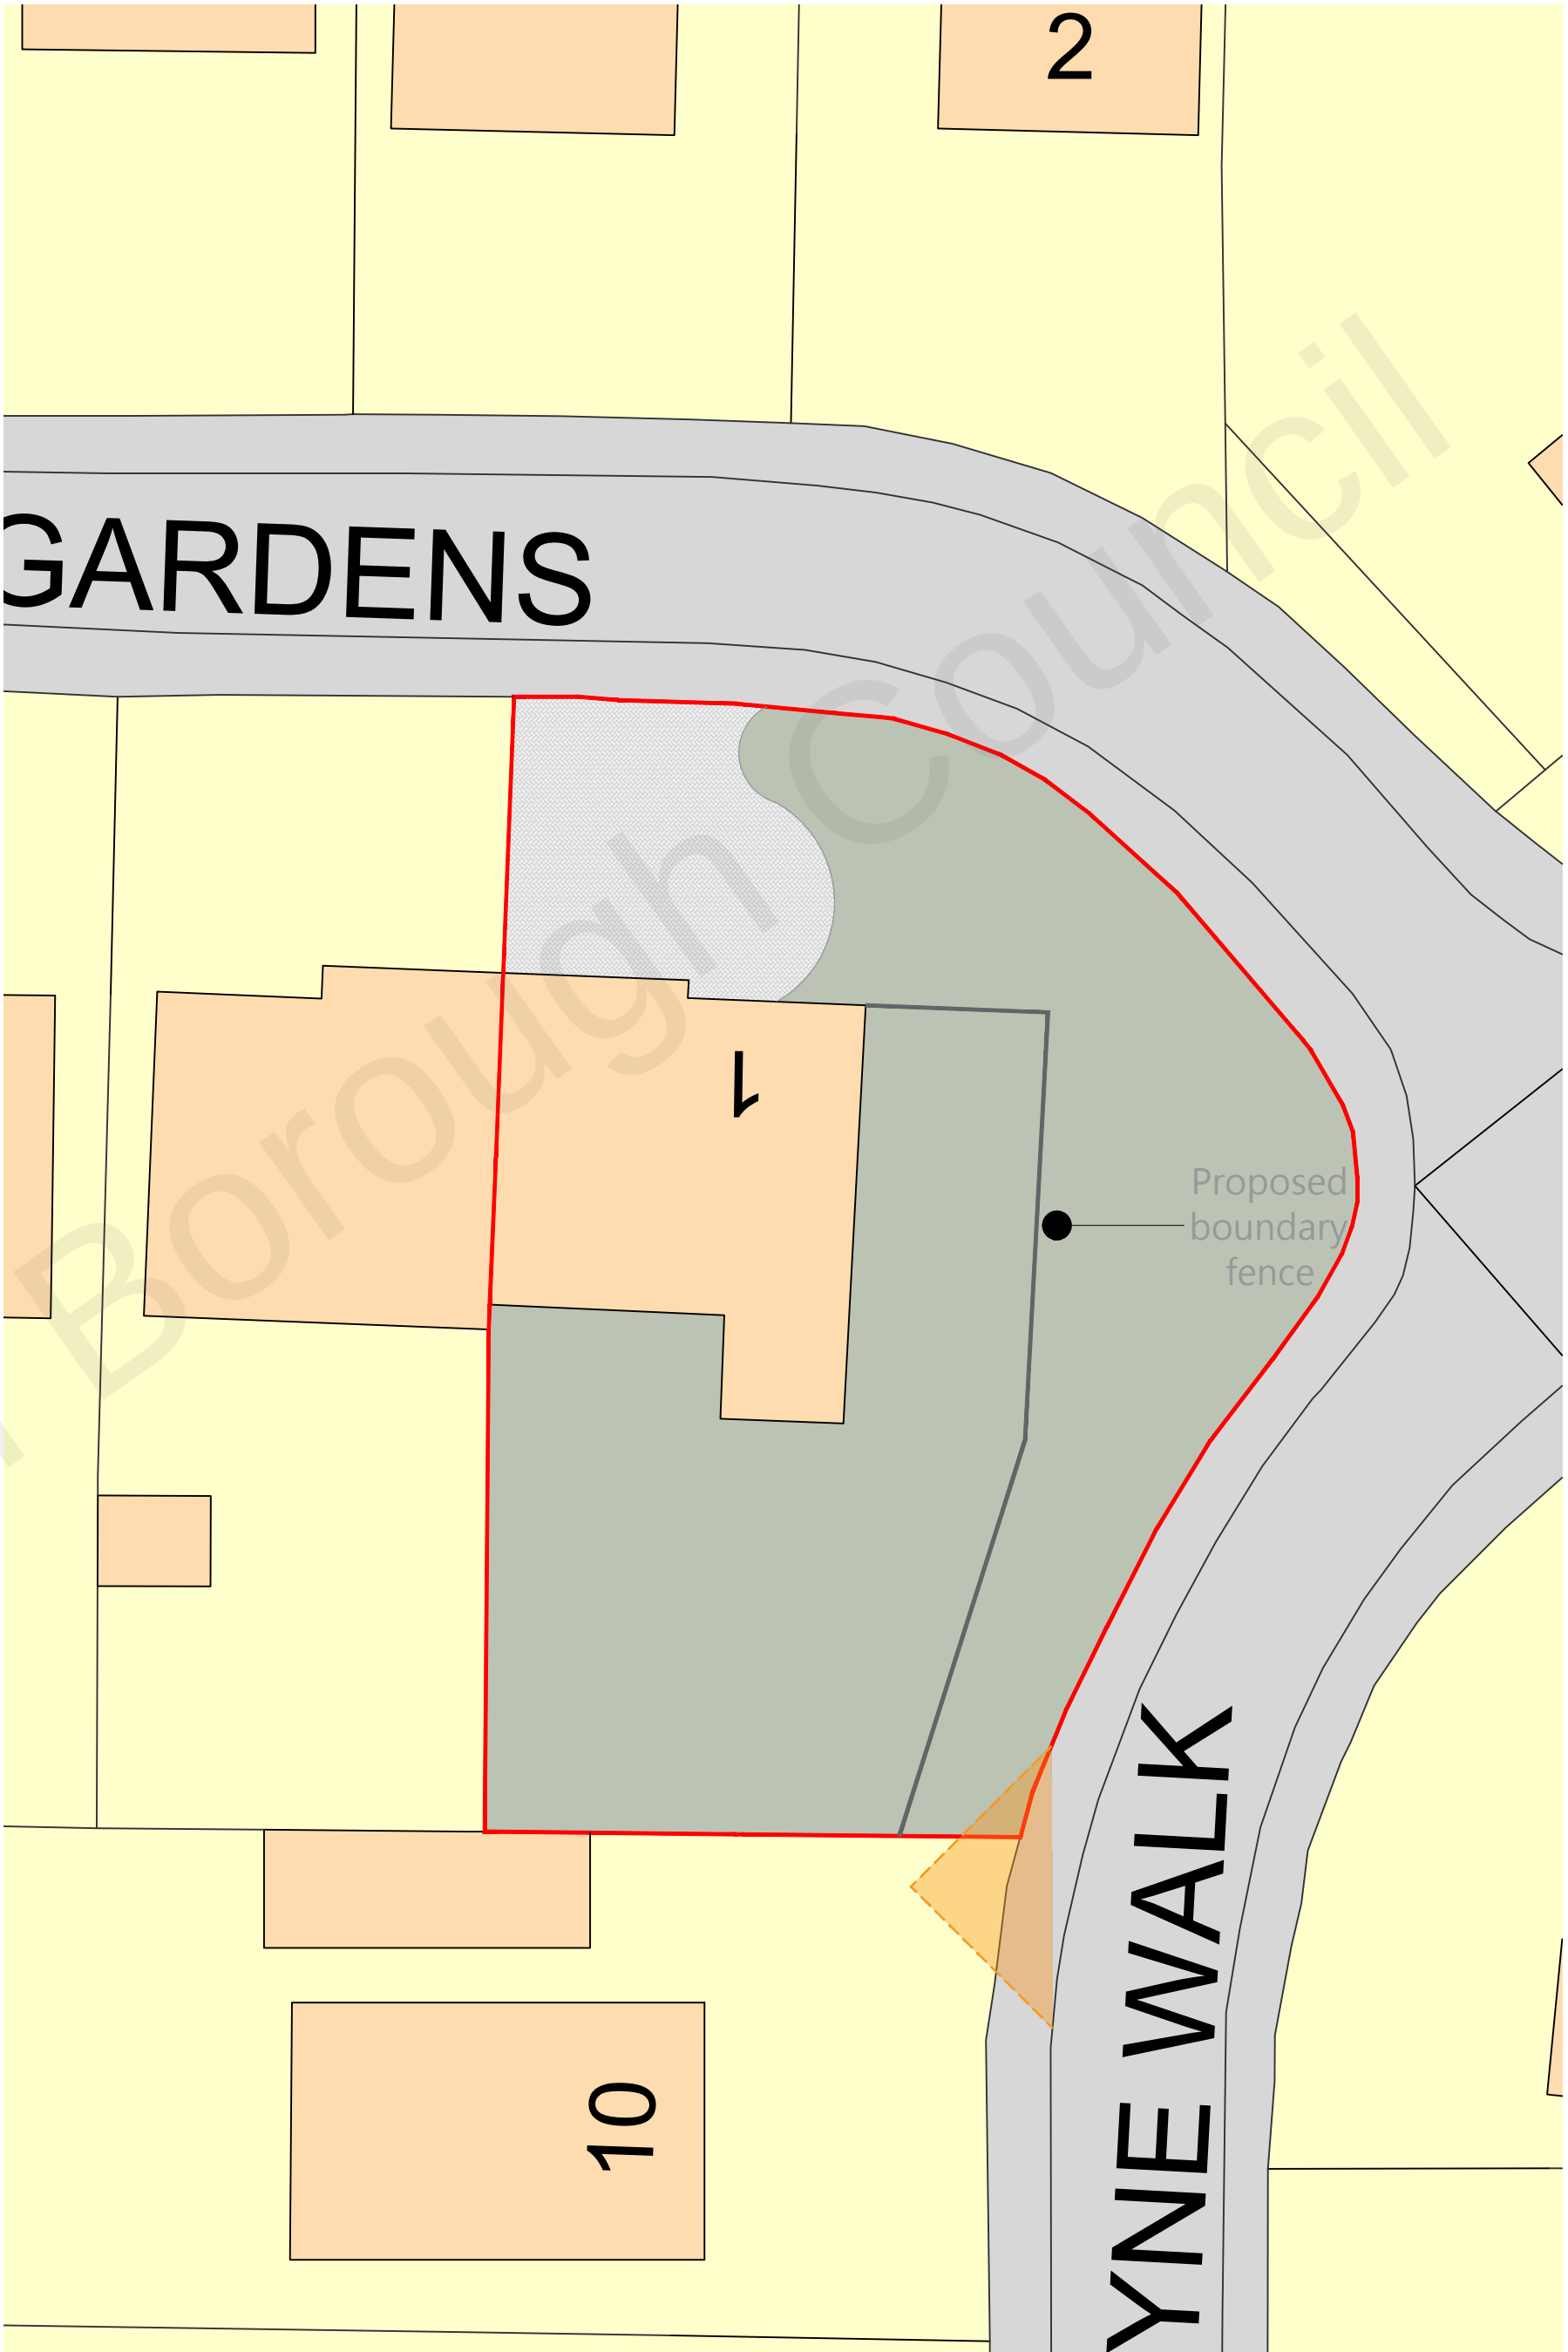

Notes:

- Do not scale from this drawing.
- All dimensions to be verified on site and is in mm.
- Builder to verify all dimensions, heights and levels prior to commencement of work.
- All documents shall be checked to ensure that they are compatible by the contractor before construction commences. In the event of apparent ambiguity or contradiction the engineer and/ or architect shall be notified immediately.
- The contractor in preparing his estimate shall visit the site and acquaint himself with the problems involved.
- The contractor shall issue all statutory notices to the local Authority during progress and completion of works.

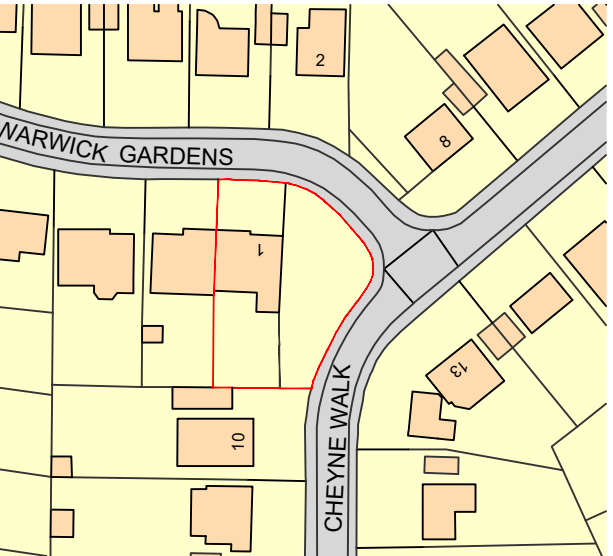


REV:	DESCRIPTION:	BY:	DATE:
------	--------------	-----	-------

STATUS:

PLANNING
BARRON
EDWARDS
STERLING

Whitehall Place
47 The Terrace,
Gravesend, Kent
DA12 2DL
01474 247 787
info@barronedwards.co.uk
www.barronedwards.co.uk

SITE:	1 Warwick Avenue Meopham Gravesend DA13 0PJ
TITLE:	Existing and Proposed Block Plans

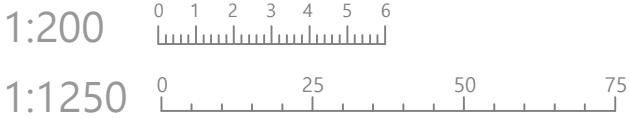

SCALE AT A2:	DATE:	DRAWN:
1:200 & 1:1250	10.11.2022	HE
PROJECT NO:	DRAWING NO:	REVISION:
221104	001	A