




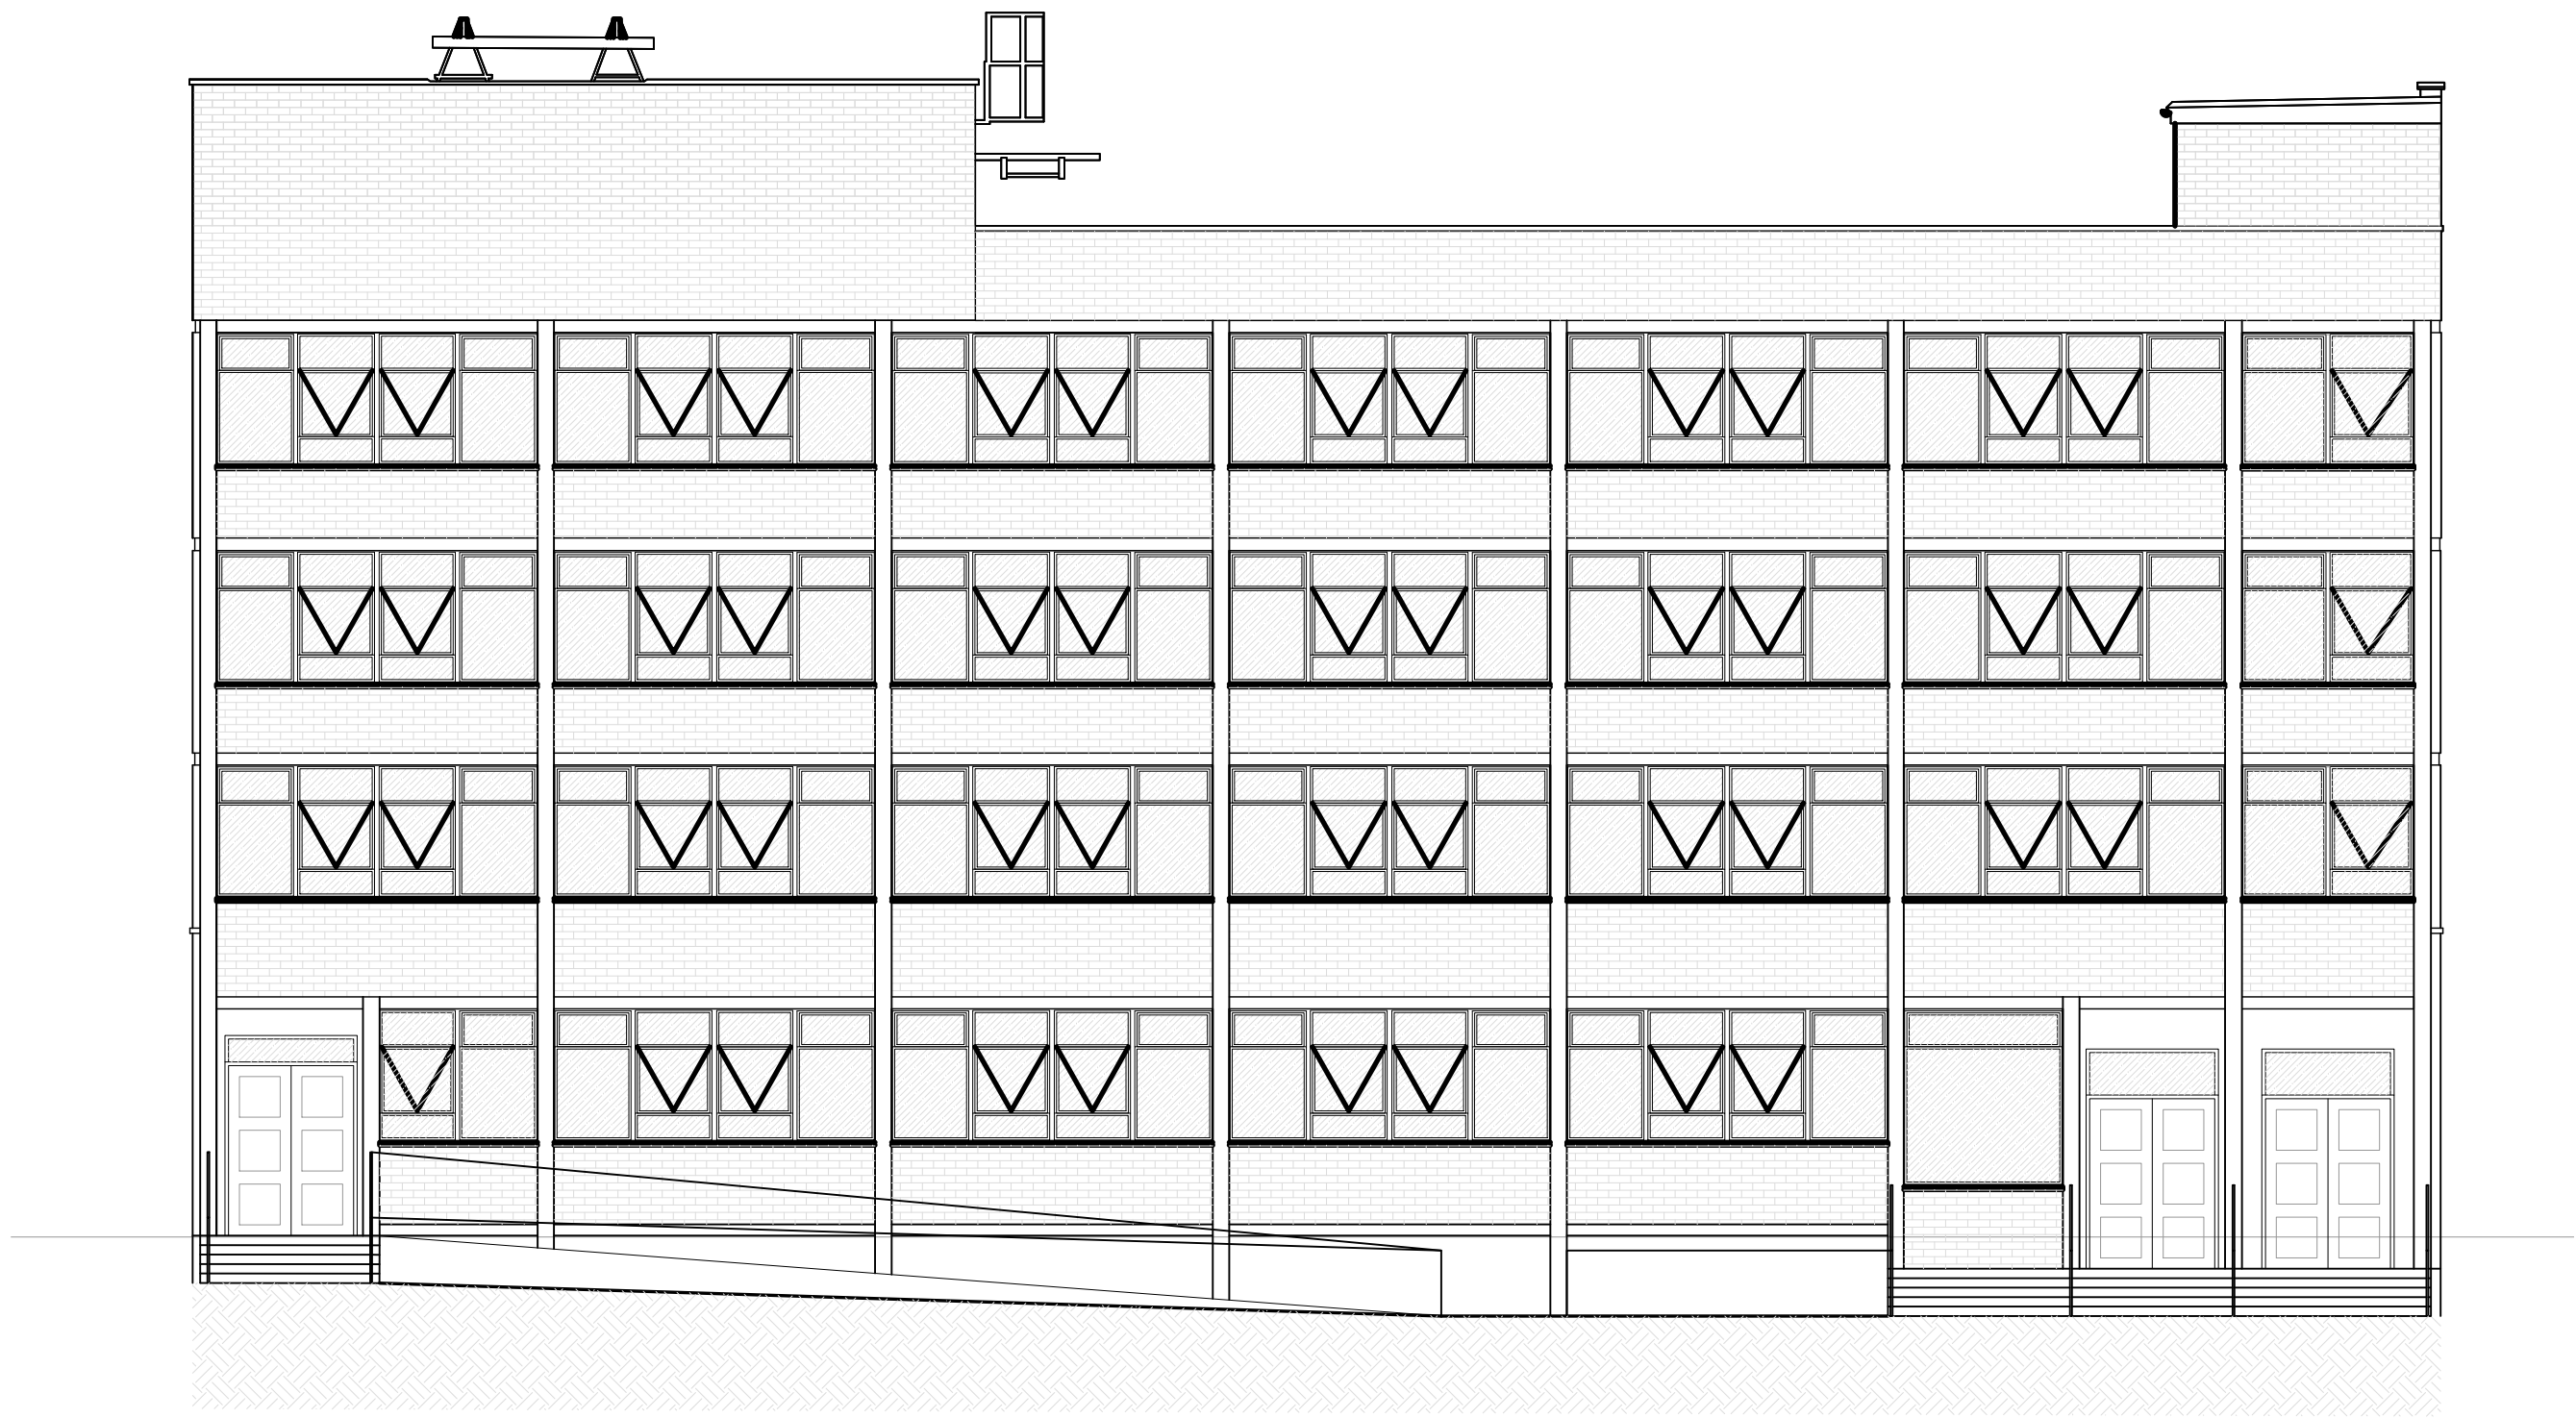


1 East Facing Proposed Elevation (Entrance from The Grove)

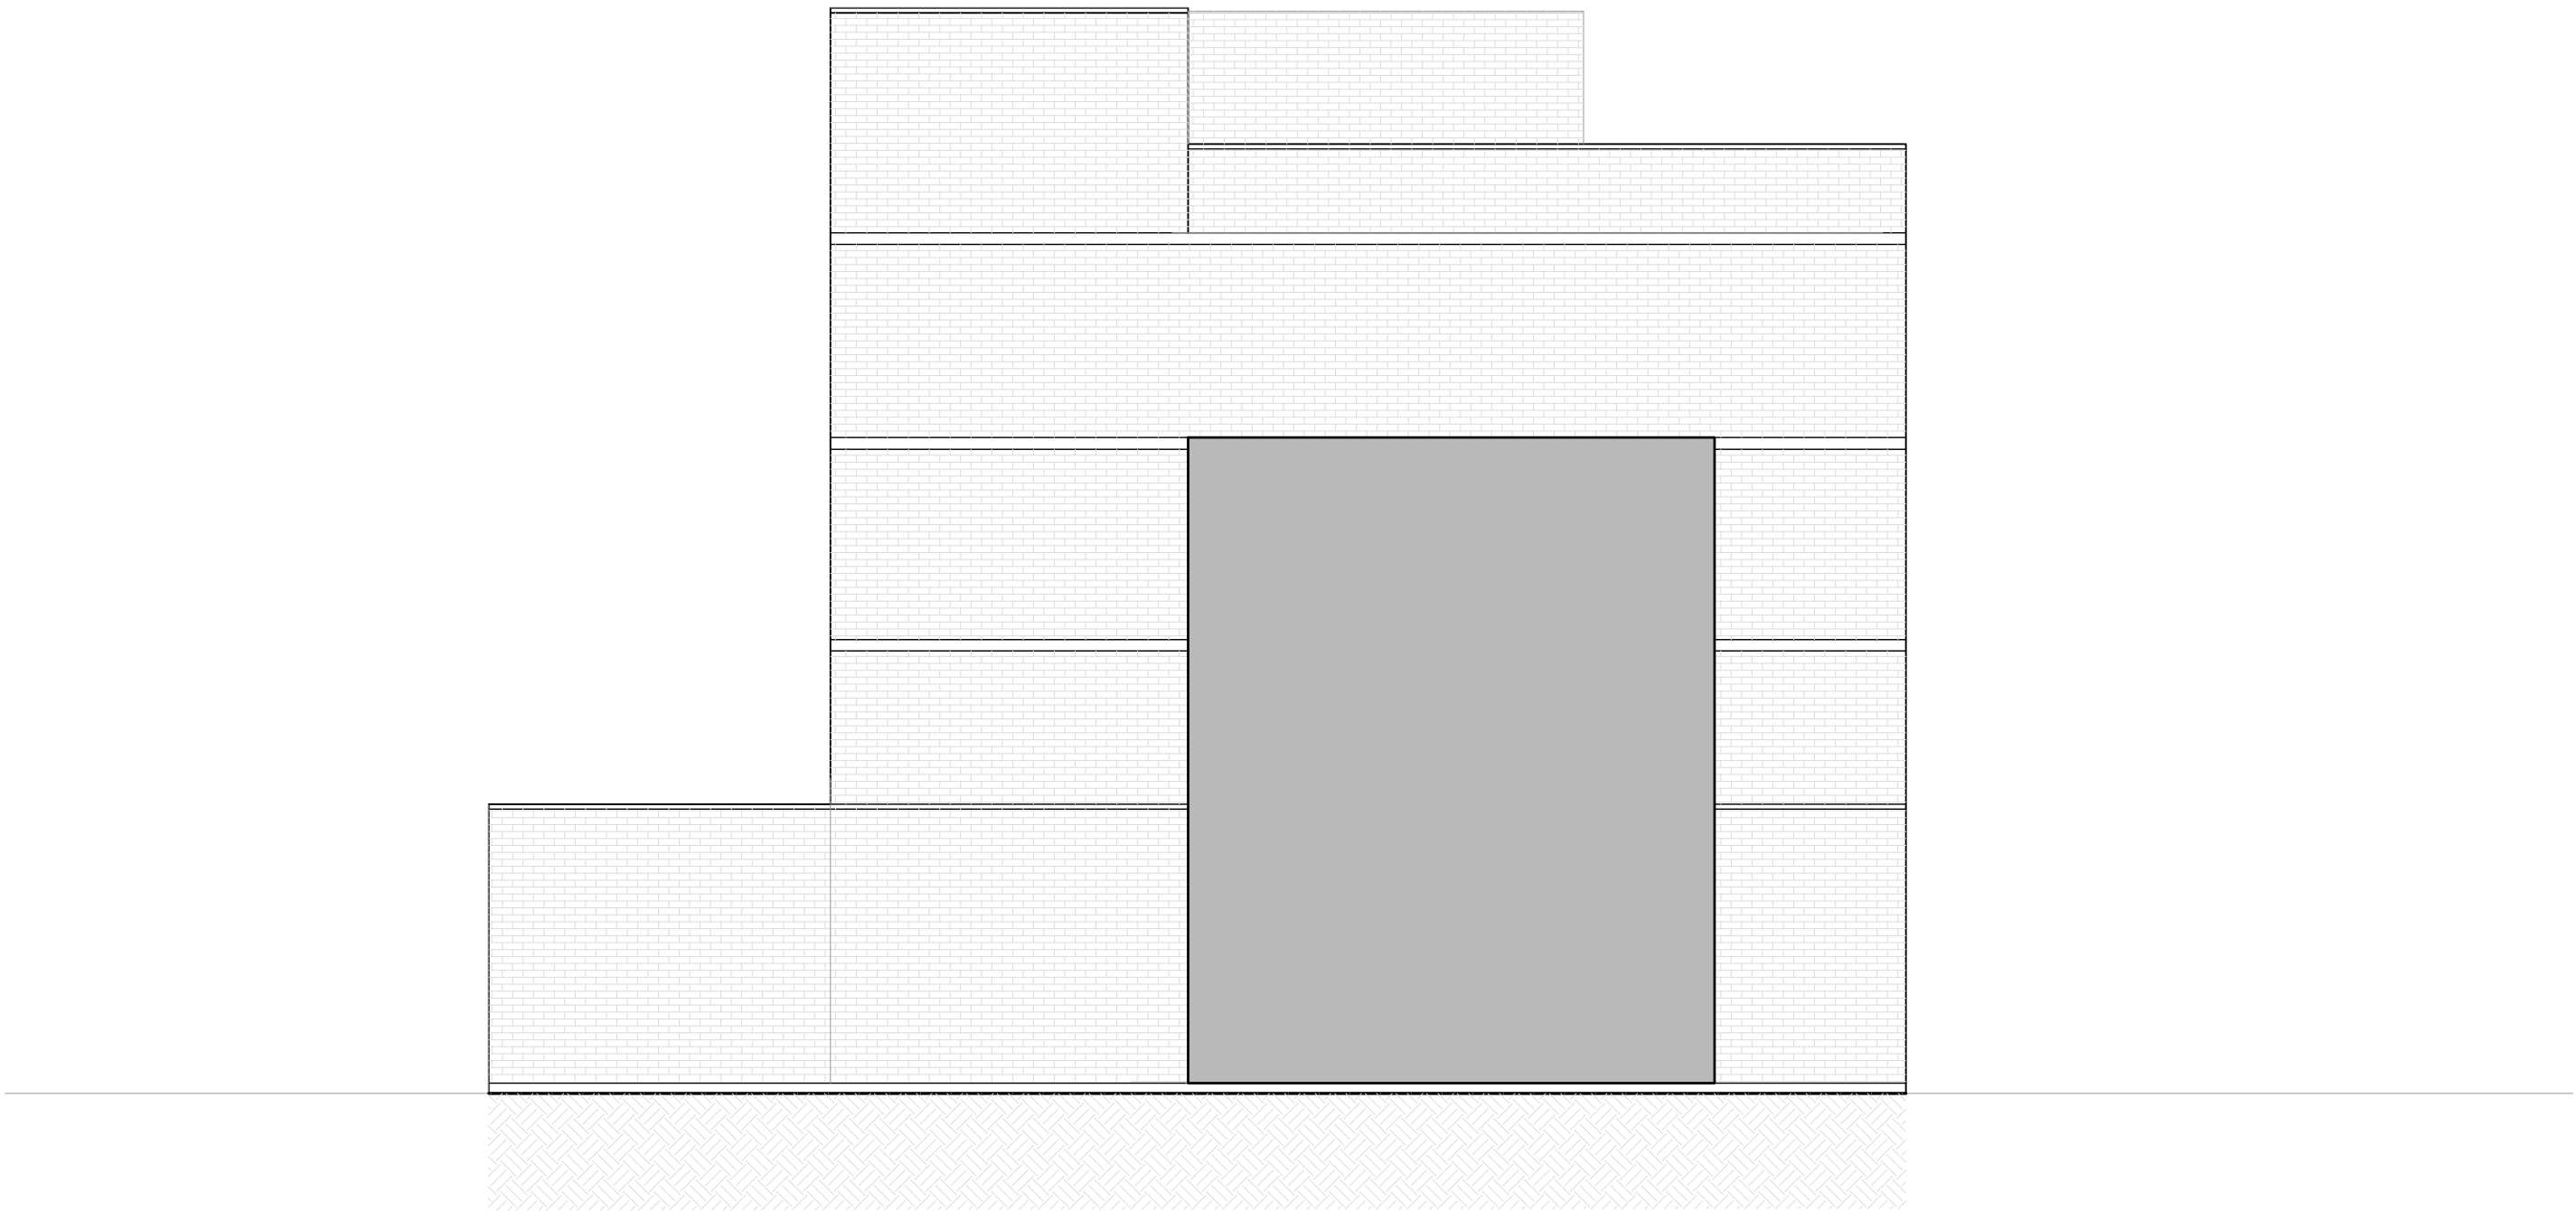

2 South Facing Proposed Elevation

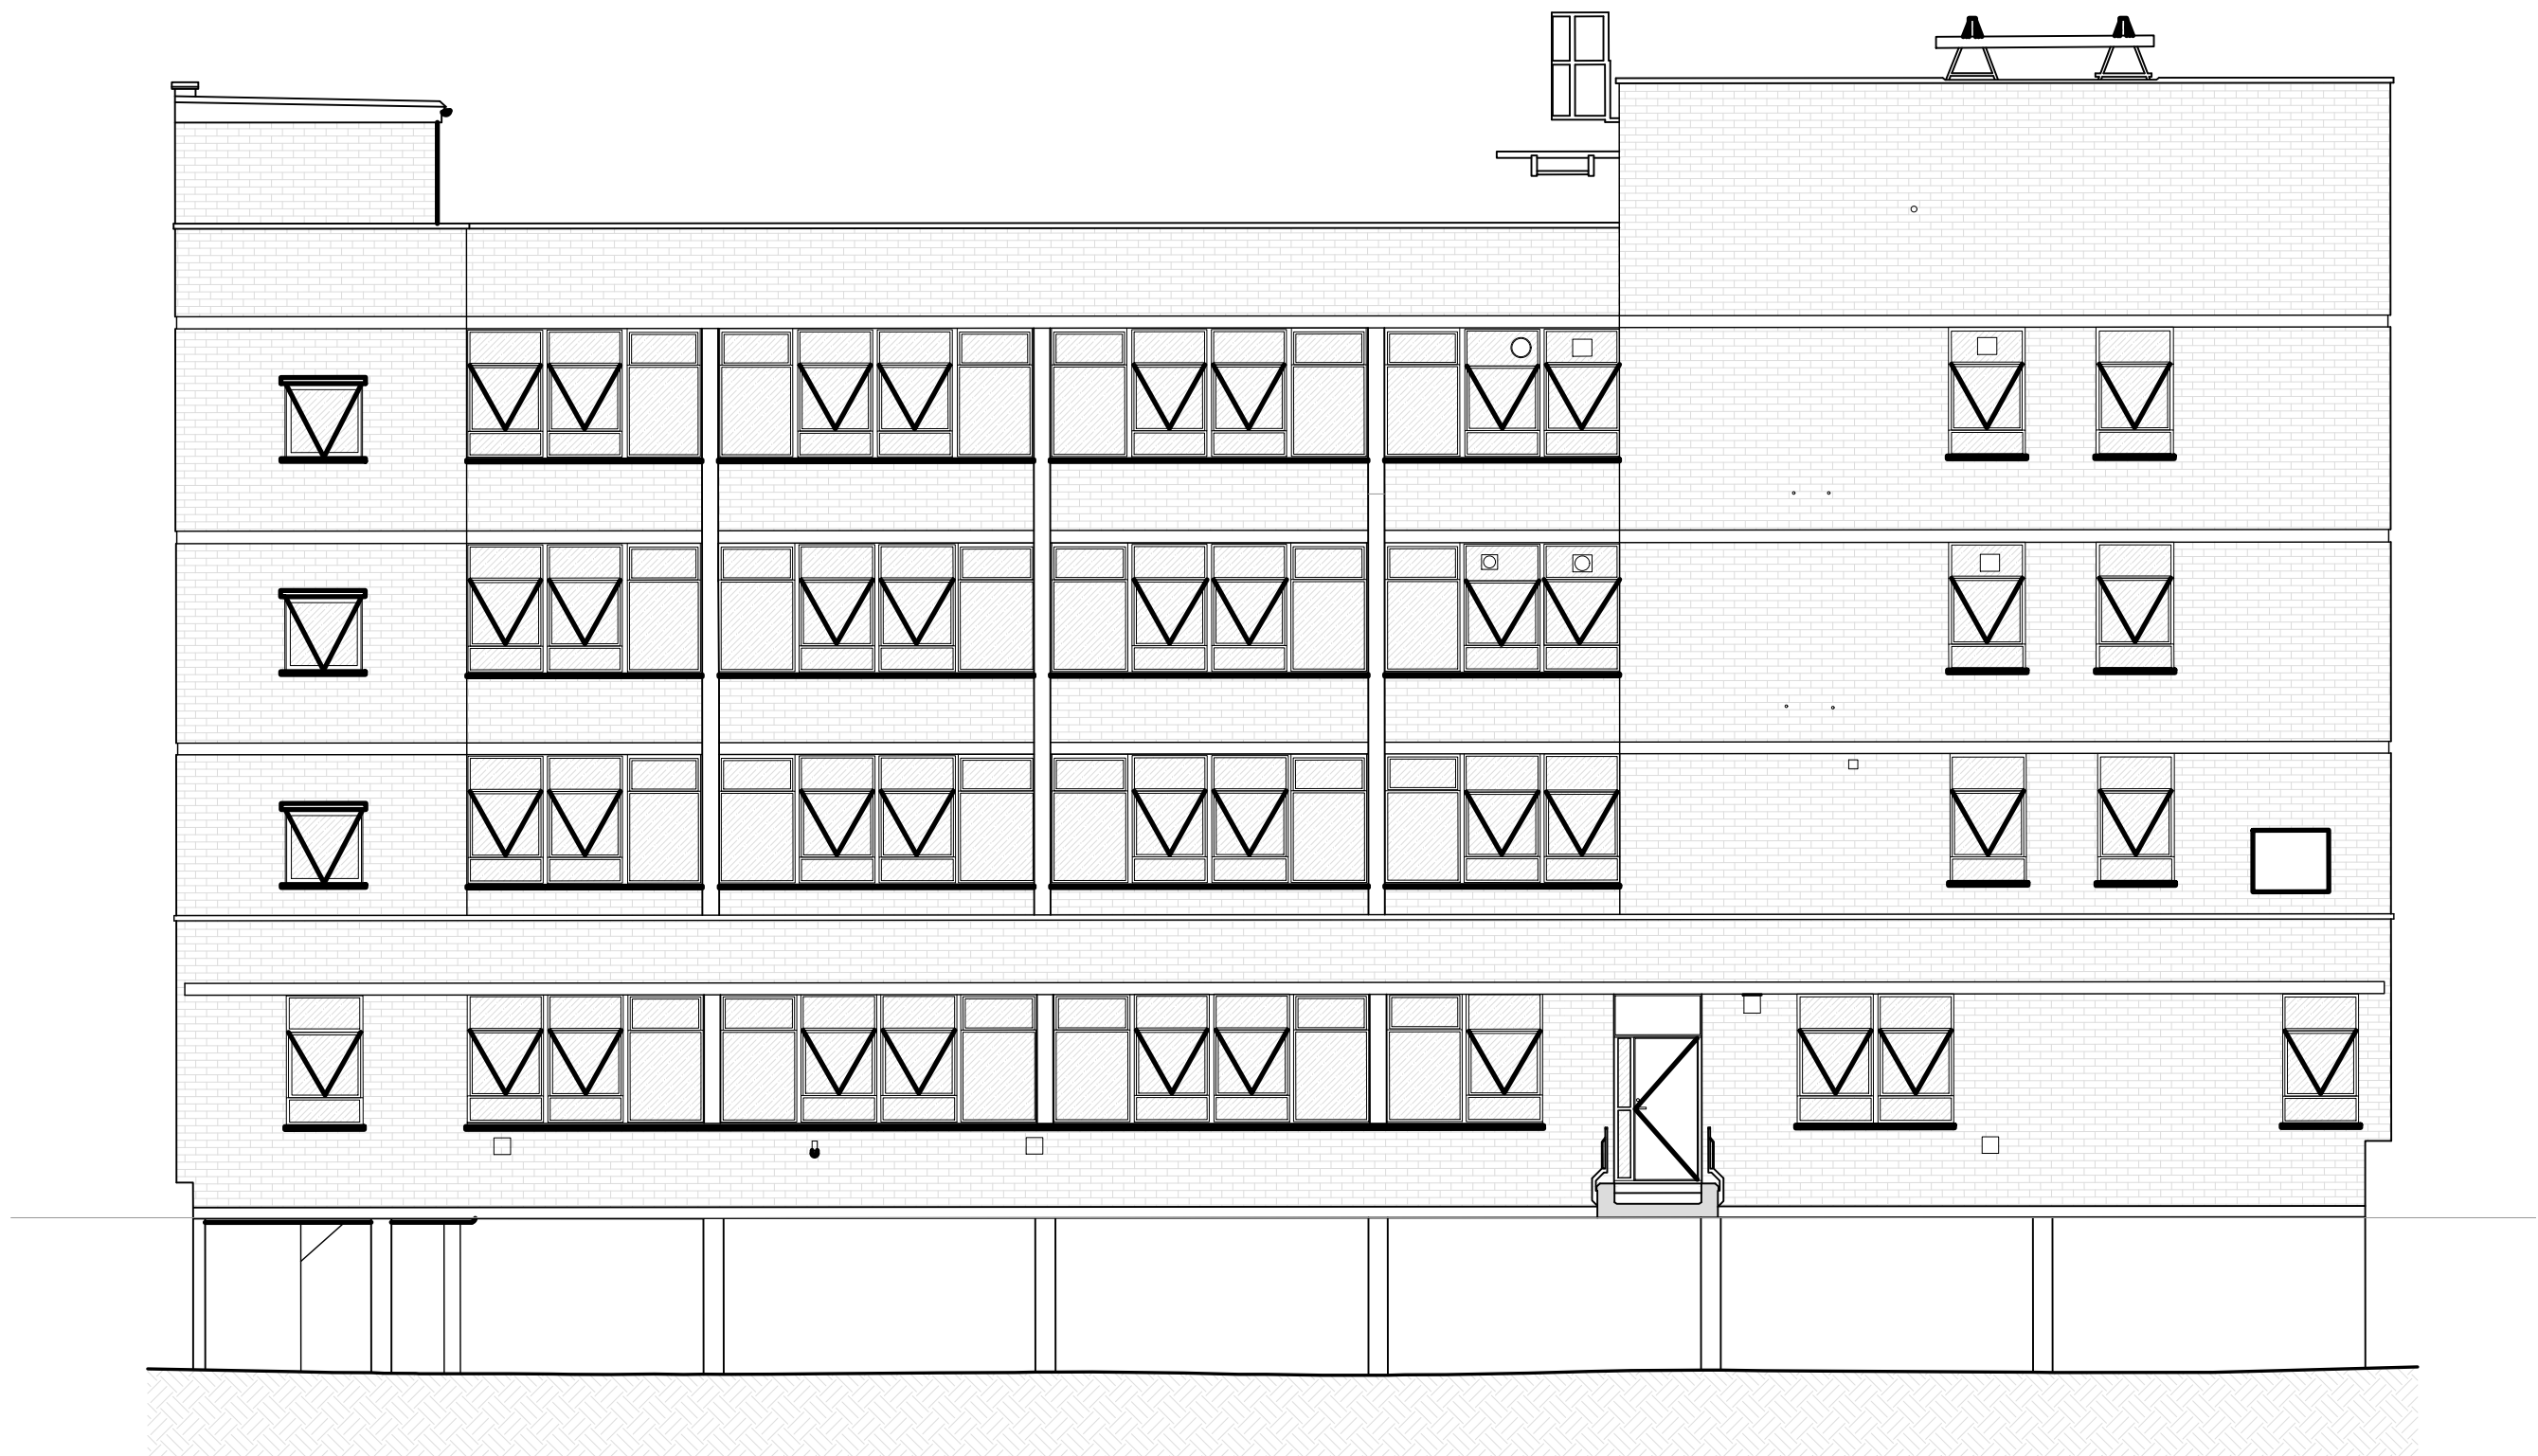

3 West Facing Proposed Elevation (Car Park Entrance from Edwin Street)

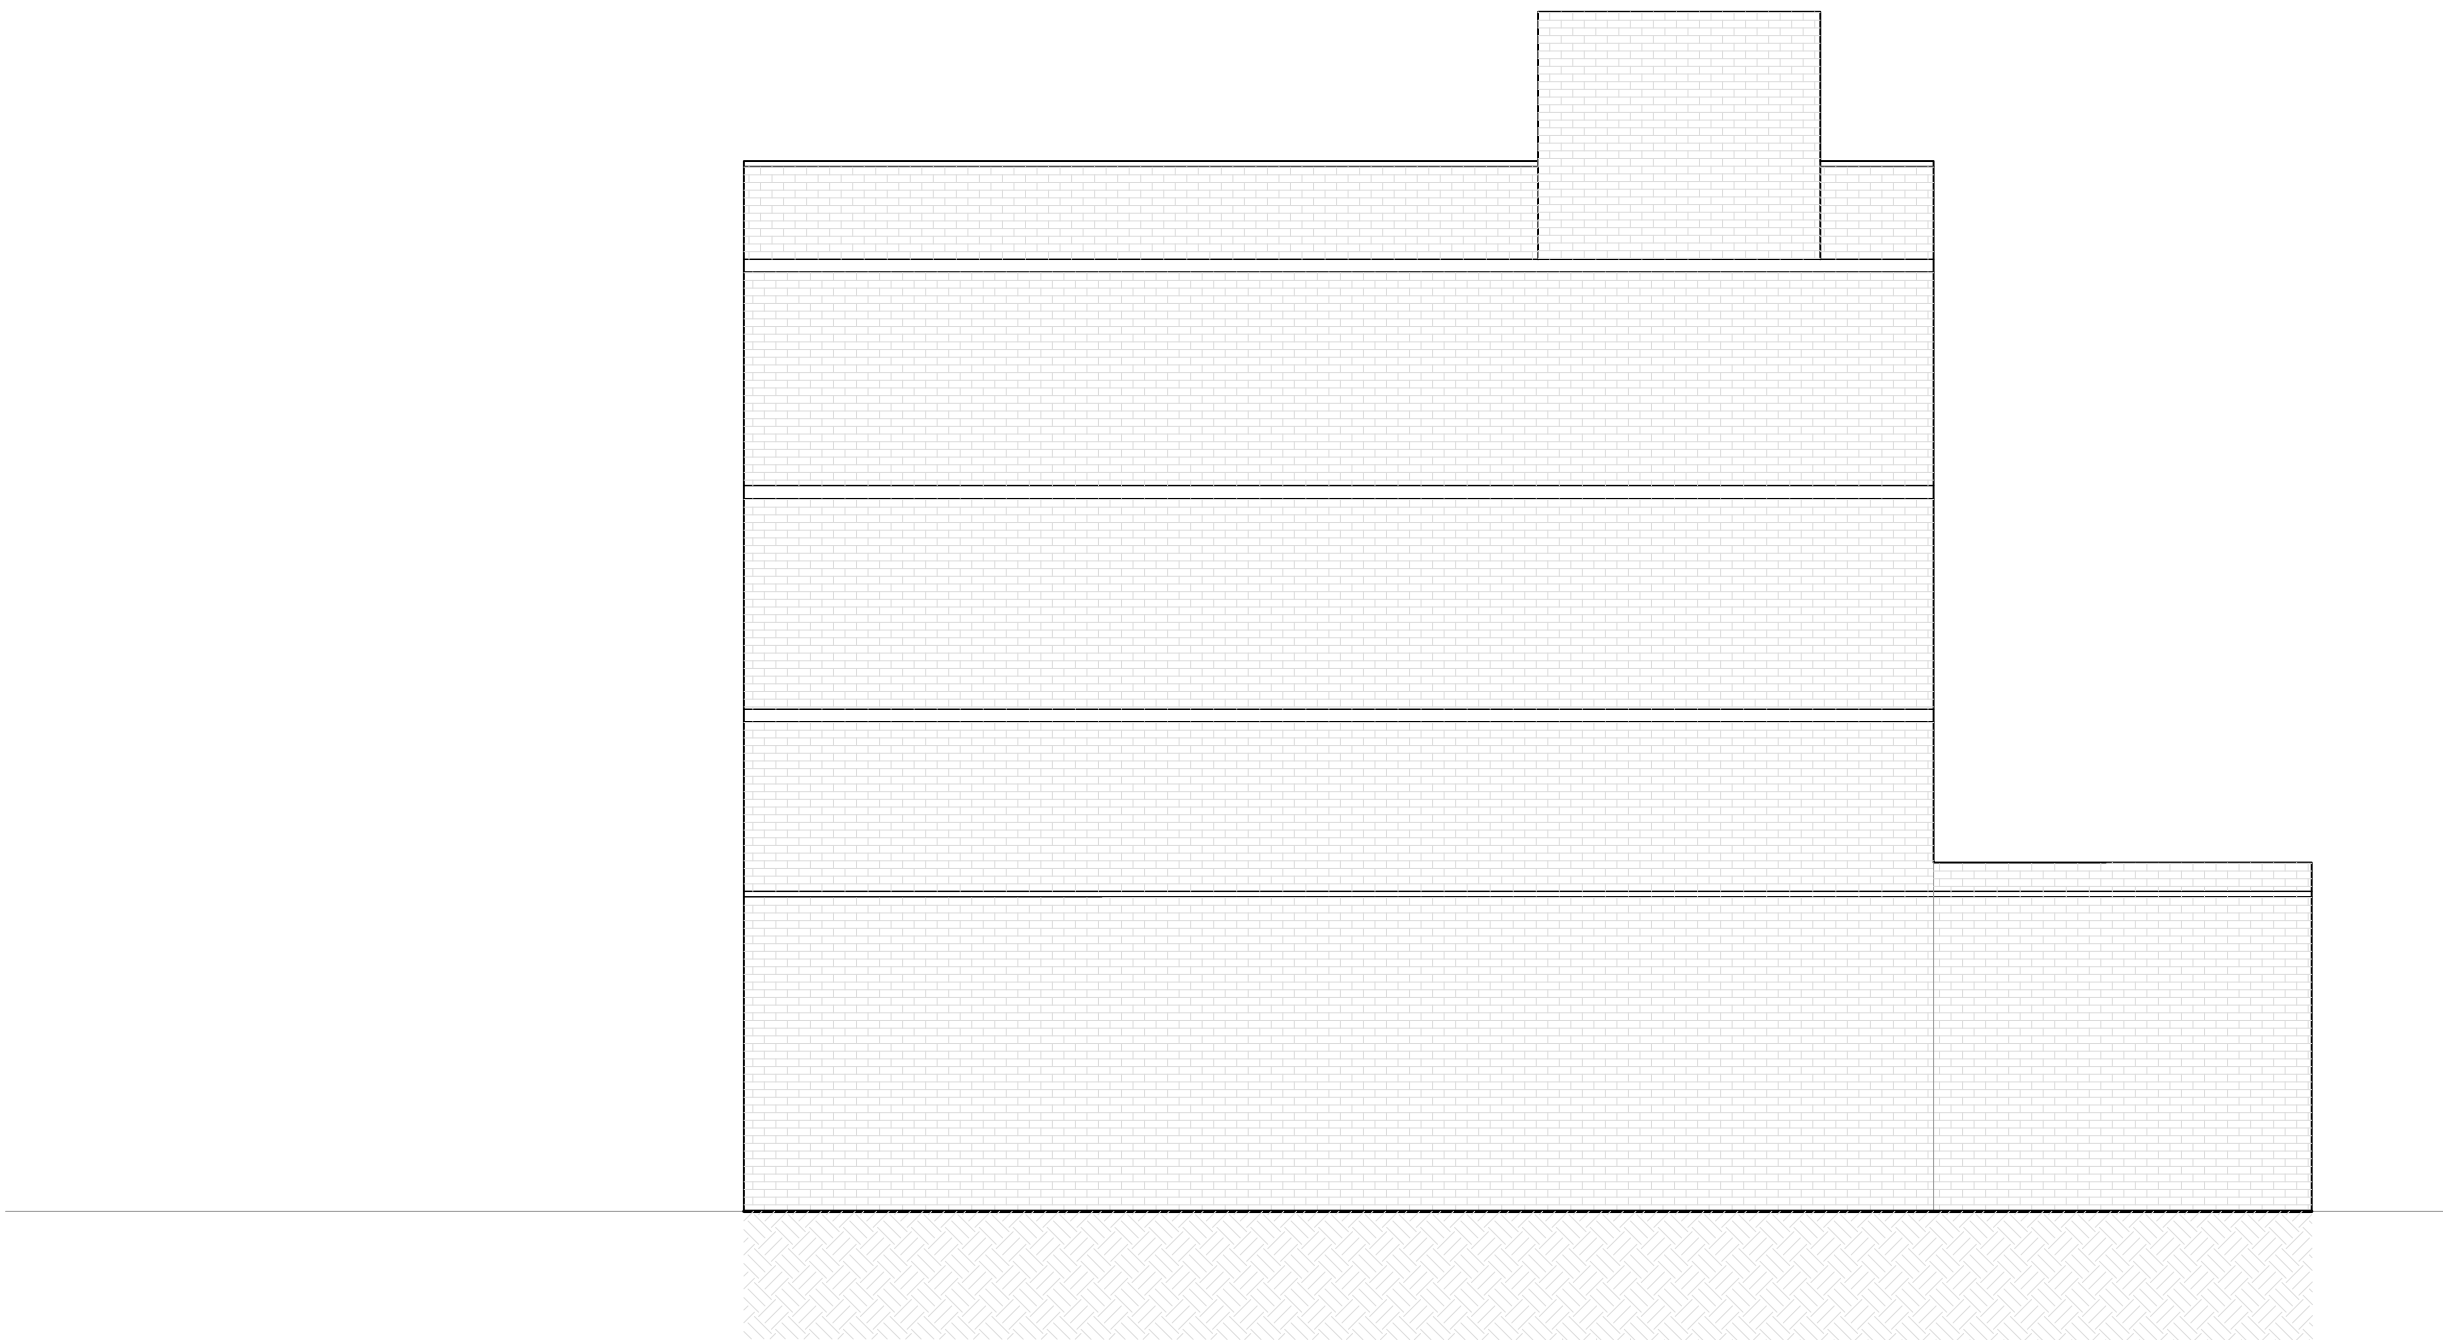

4 North Facing Proposed Elevation