



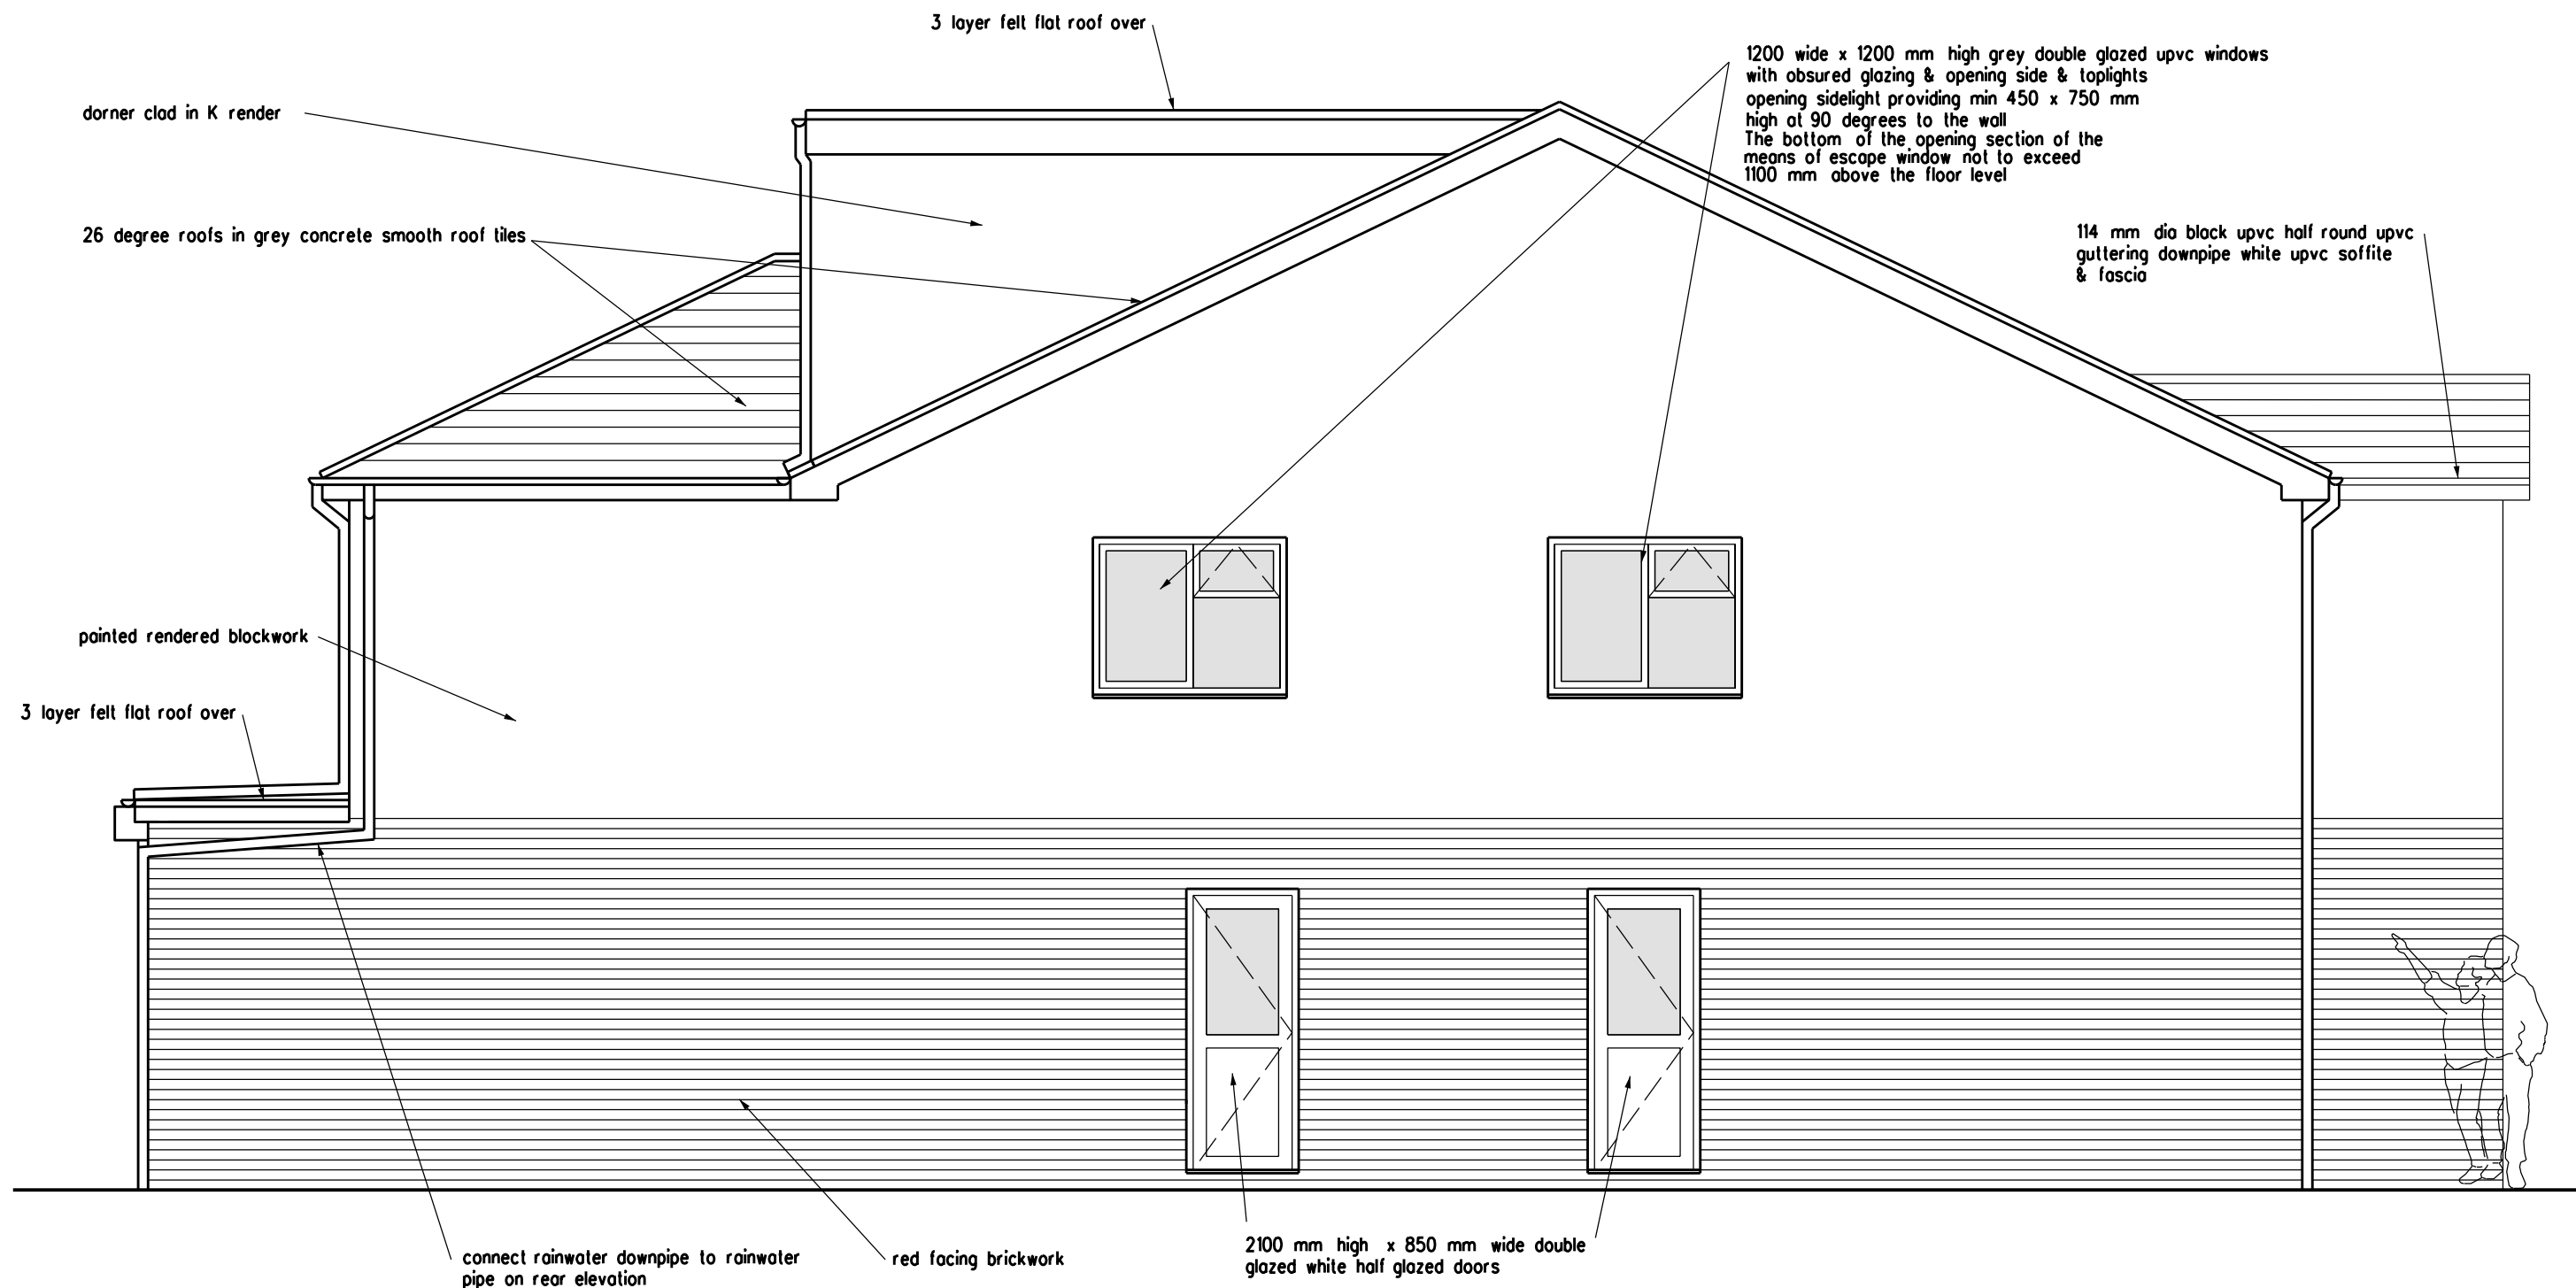

READ WITH STRUCTURAL ENGINEERS DETAILS

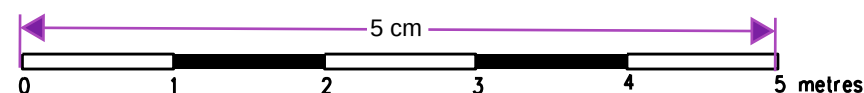

C. Rear dormer added. Oct 2024
B. Amended as STC's Sep 2024
requirements ref 2905/24/PC
BUILDING REGS APPLICATION
A. Redrawn Mar 2024
REVISION DATE

ARCHITECT
TA ARCHITECTS
11 JOYDENS WOOD ROAD BEXLEY
KENT DA5 2HS Tel 07905 130591
ta140256@googlemail.com

JOB
4 BEDROOM HOUSE AT
12 BRENCHLEY AVENUE
GRAVESEND KENT DA11 7RQ

DRAWING
PROPOSED SIDE ELEVATION
FACING No 10 BRENCHLEY AVE
SCALE 1:50 AT A3 DATE NOV 2023
DRAWING NO.
KK/08 C