


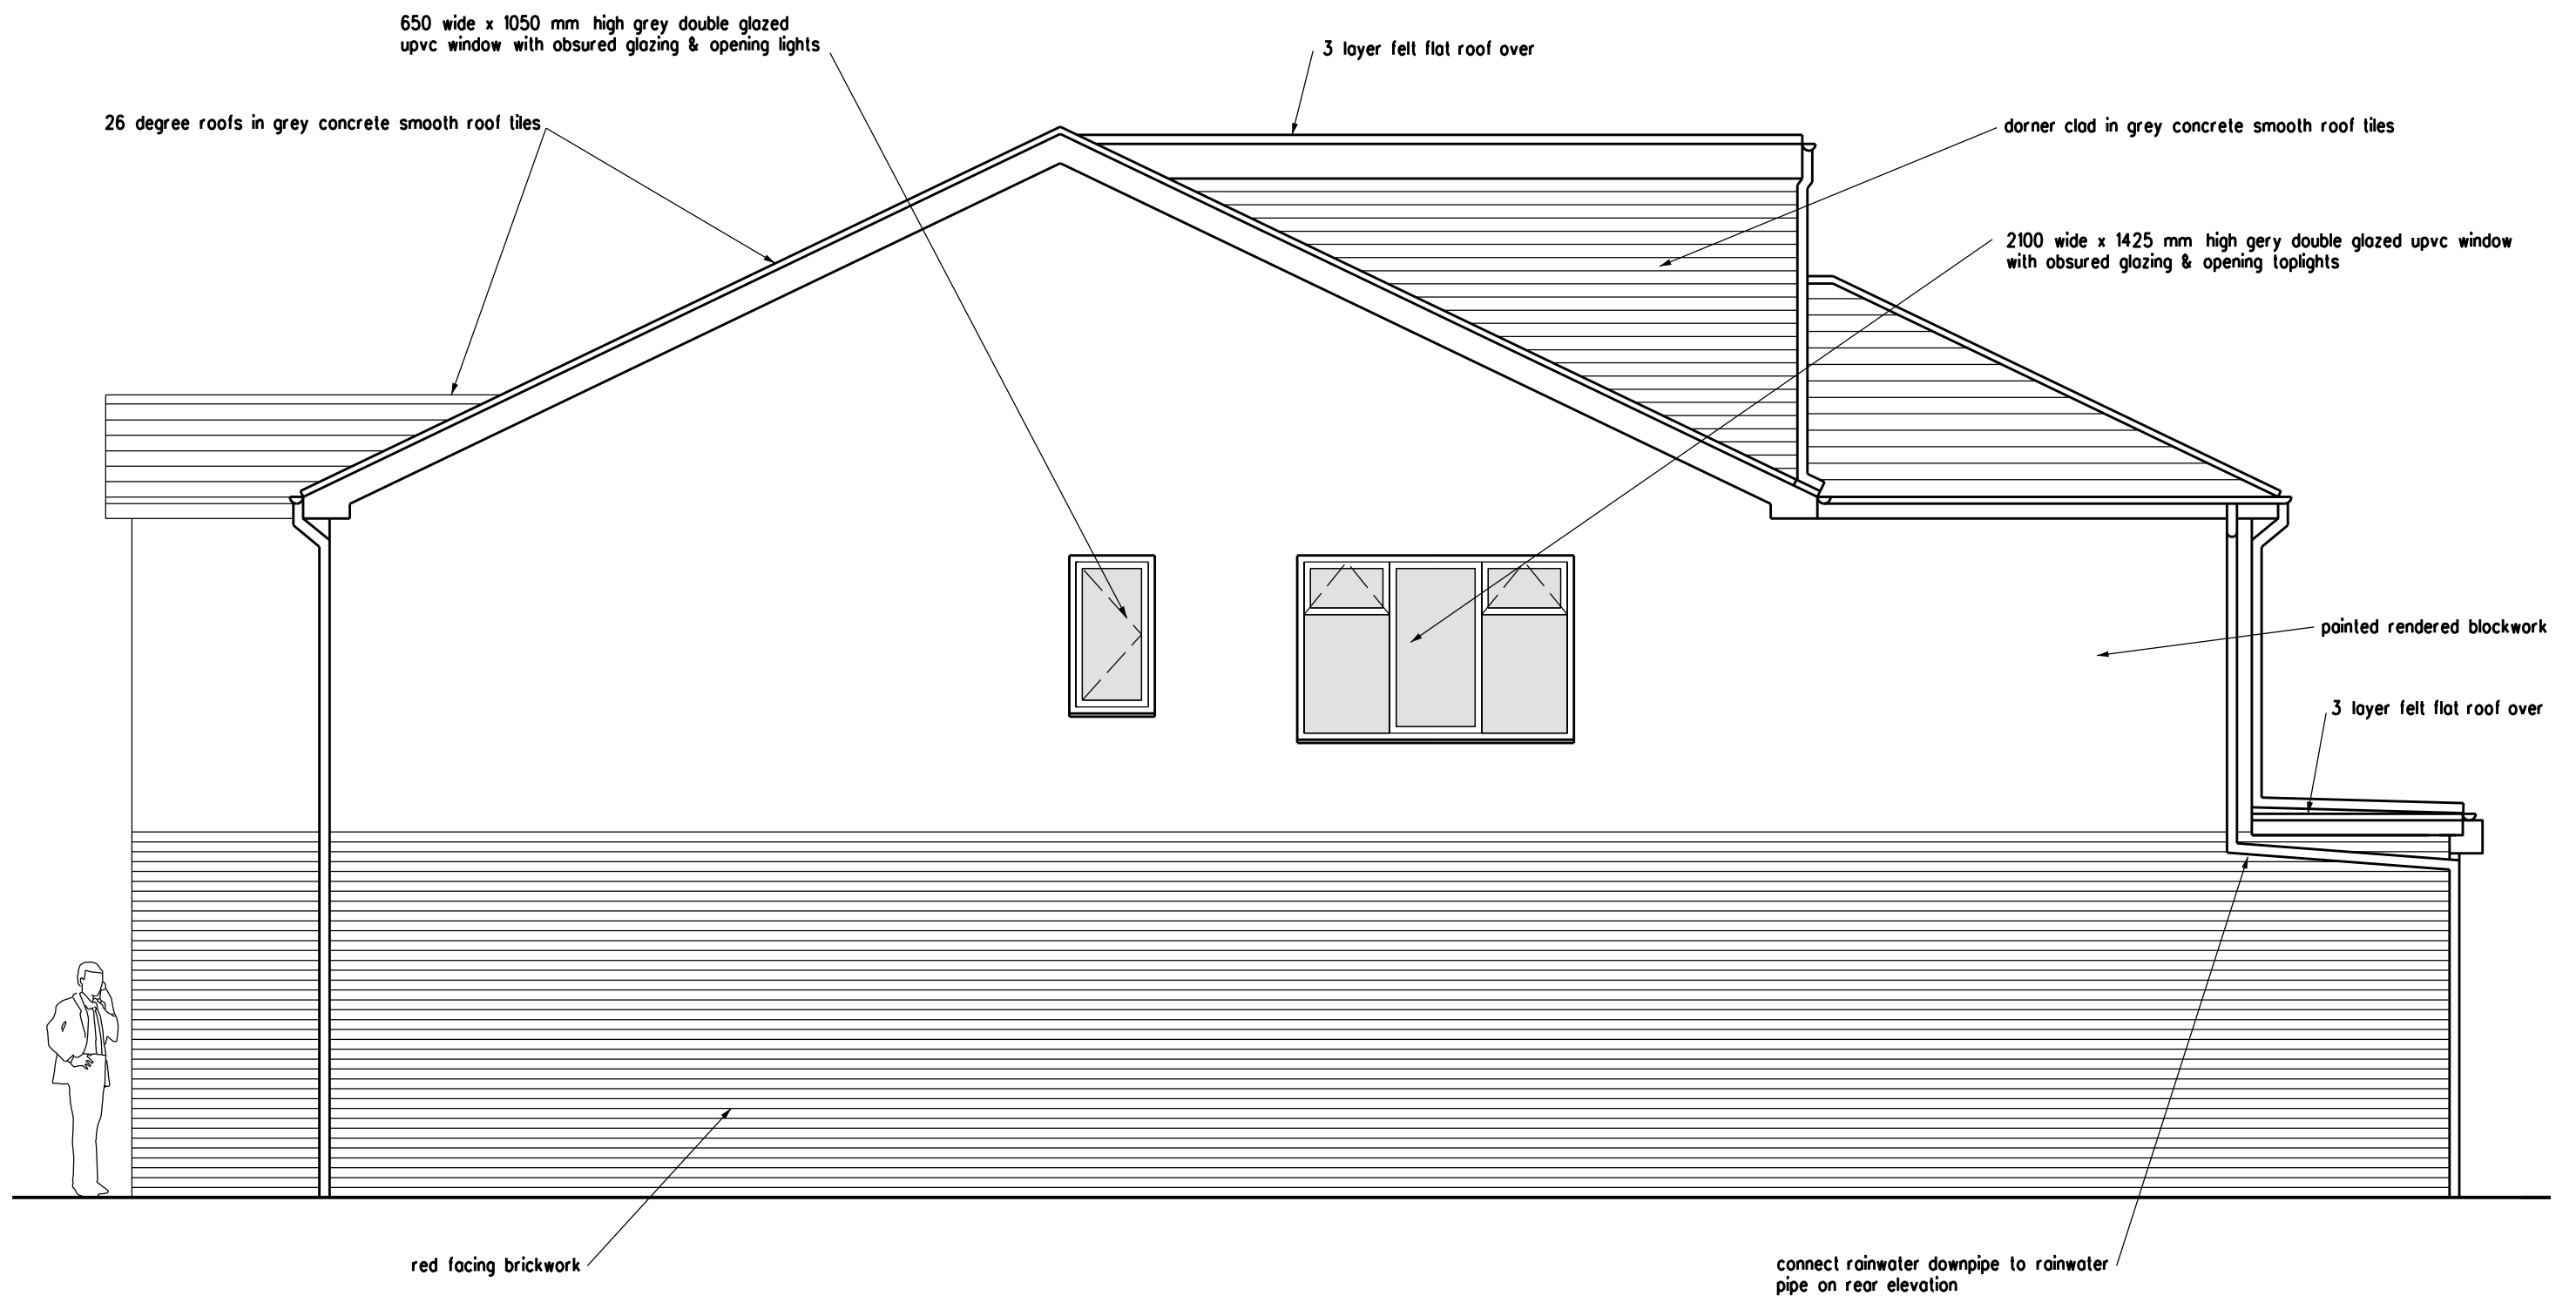

READ WITH STRUCTURAL ENGINEERS DETAILS

C. Rear dormer added. Oct 2024
B. Amended as STG's Sep 2024
requirements ref 2905/24/PC
BUILDING REGS APPLICATION
A. Redrawn Mar 2024
REVISION DATE

ARCHITECT TA ARCHITECTS 11 JOYDENS WOOD ROAD BEXLEY KENT DA5 2HS Tel 07905 130591 ta140256@googlemail.com	JOB 4 BEDROOM HOUSE AT 12 BRENCHLEY AVENUE GRAVESEND KENT DA11 7RQ	DRAWING PROPOSED SIDE ELEVATION FACING No 14 BRENCHLEY AVE SCALE 1:50 AT A3 DATE NOV 2023 DRAWING NO. KK/10 C
---	---	--

