



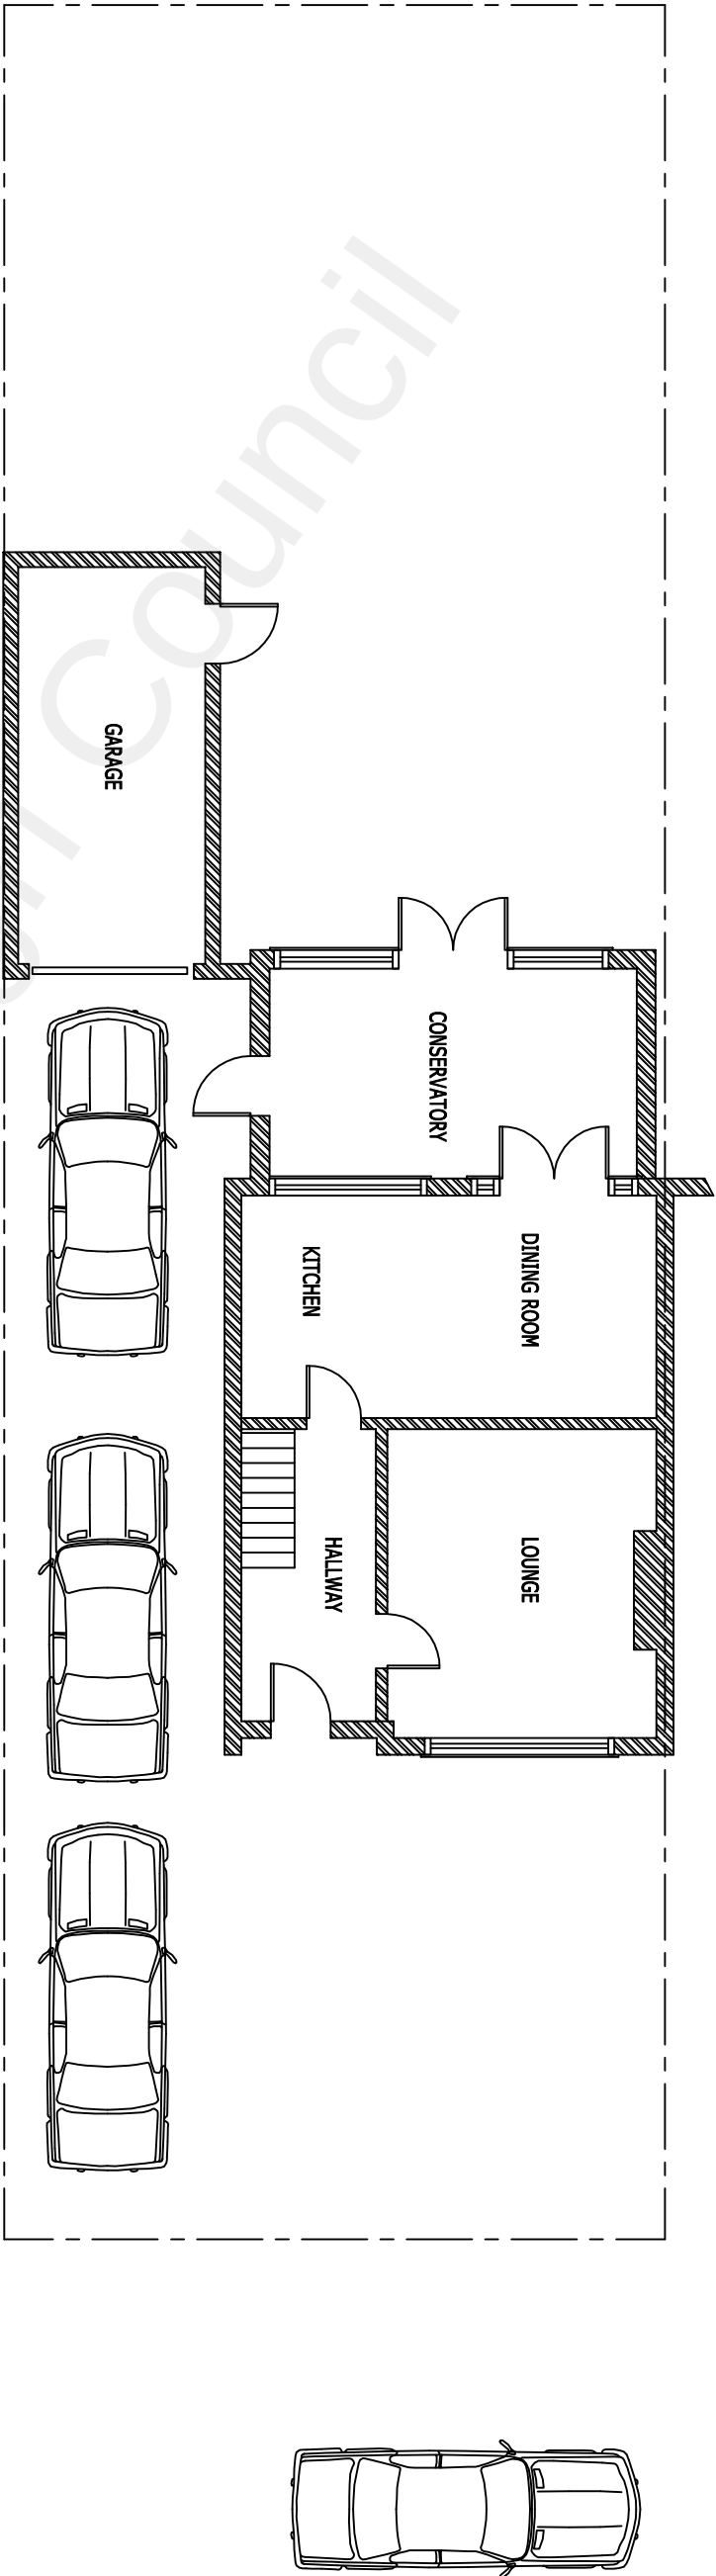

Existing Block Plan

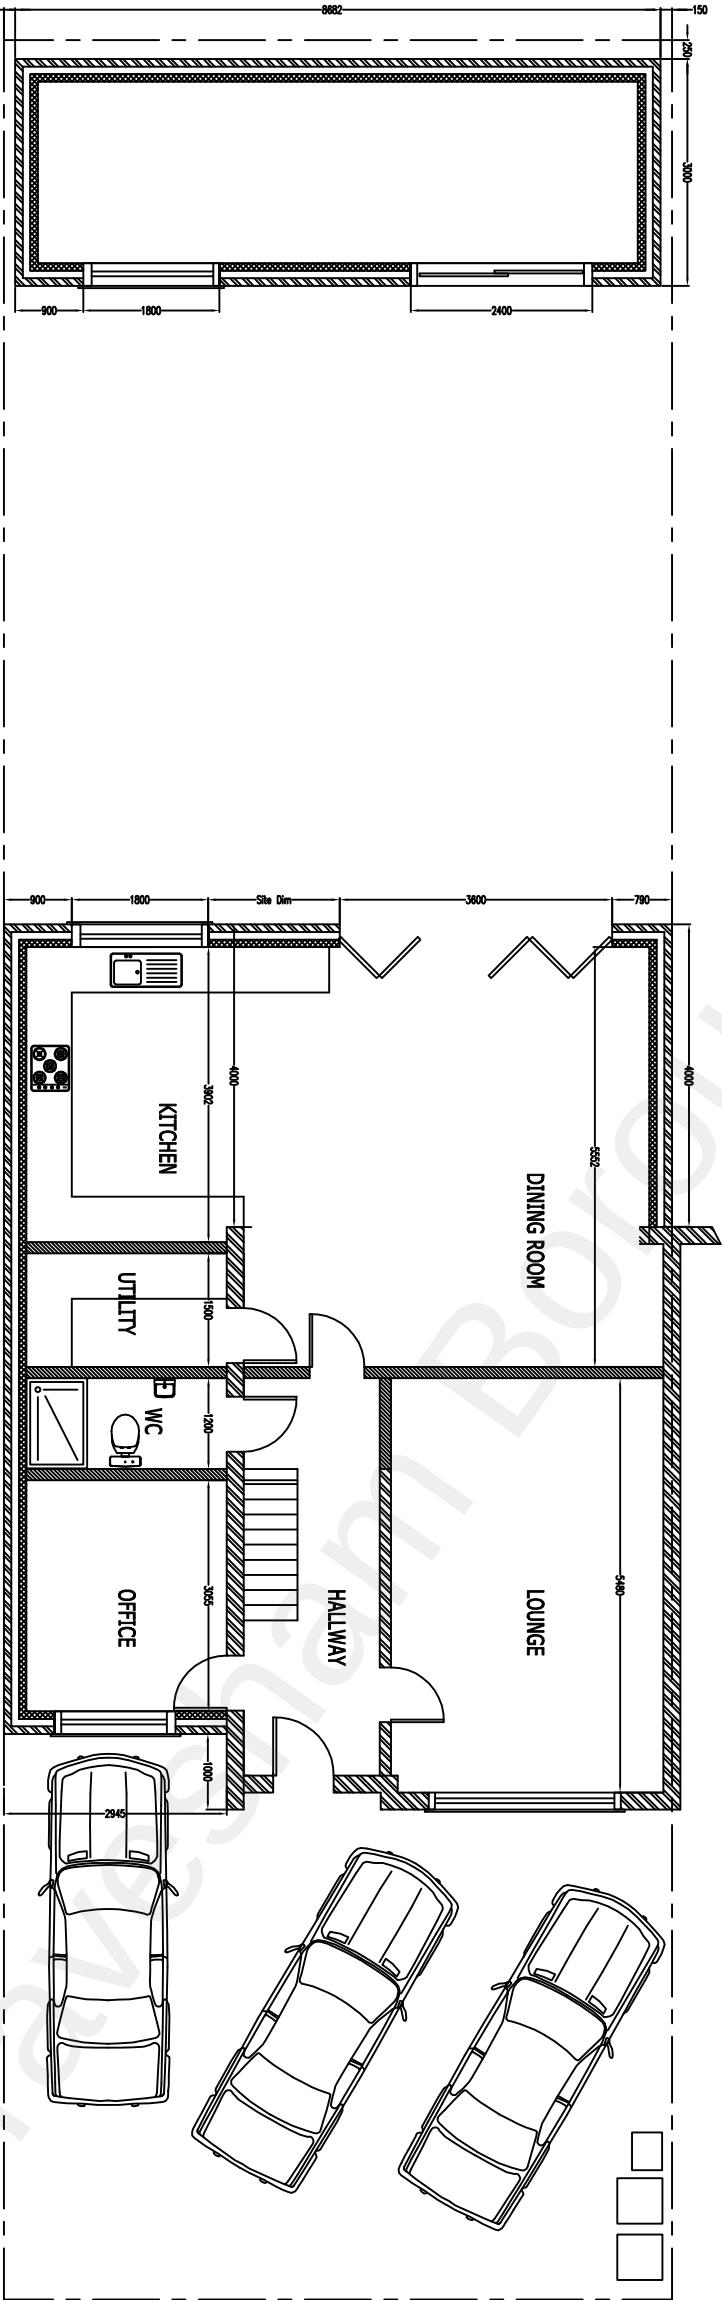

Proposed Block Plan

Client Mr Sarbjit Singh Bains 66 Tradescant Drive Meopham Kent DA13 0EF		Drawing Title Existing & Proposed Block Plans		Revision 2183-010 01	
				Scale 1:100@A3 Date Jan 22	
				Computer File No. Project No.	
				Drawn By Checked By	
				Coordinated By Approved By	
				Description Plans updated to comments received.	
				Initial Rev Date	
				RB 01 Sept 22	
				This drawing is copyright and may not be reproduced or made use of unless expressly agreed by the Design Team. All dimensions must be checked on site.	