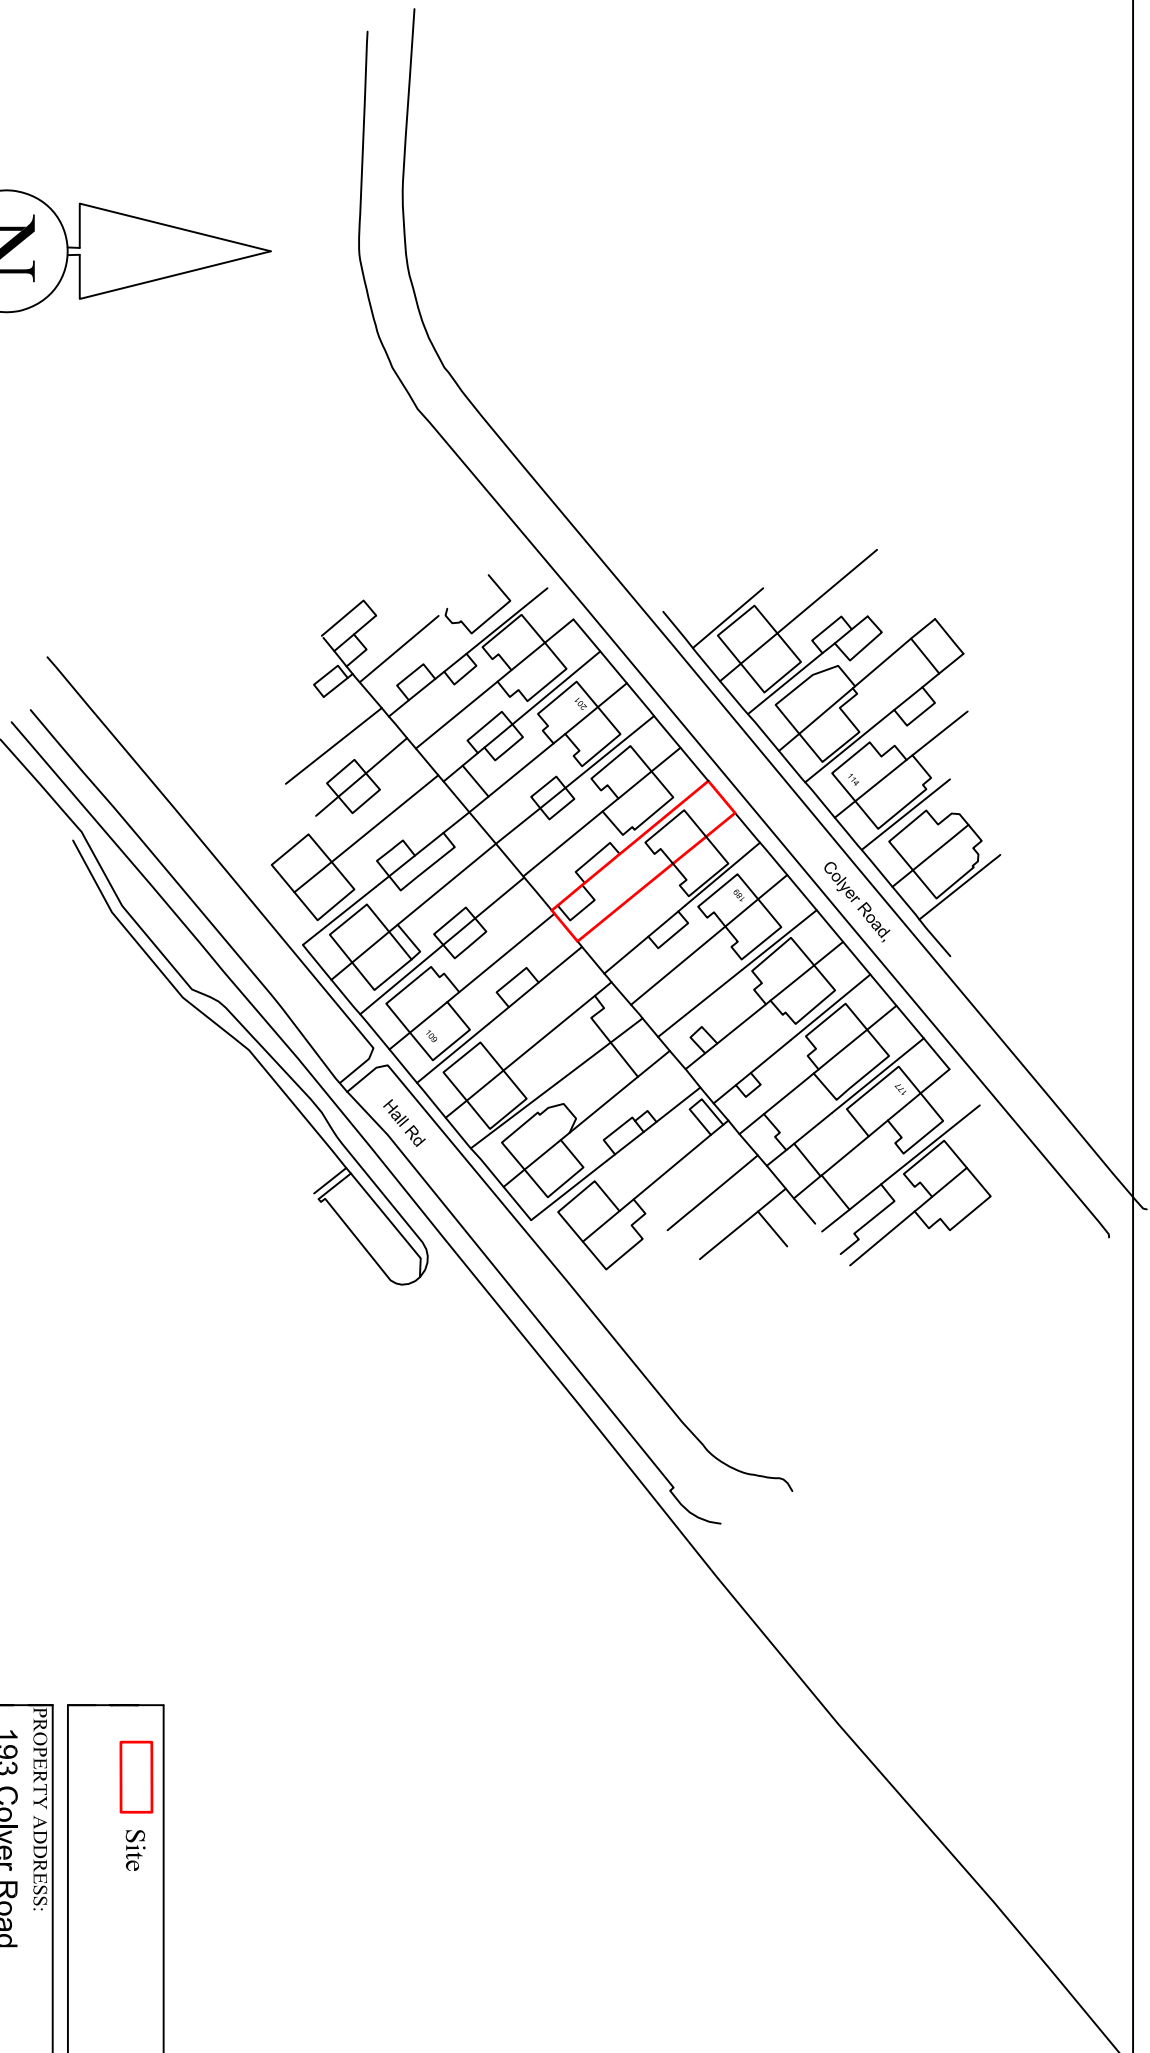


Licence number 100020449

Location Plan 1:1250

 Site

PROPERTY ADDRESS:

193 Colyer Road,
Northfleet, DA11 8AT

TITLE:

Location Plan

SCALE:

1:1250 (A4)

DRAWING No:

WA.143.LP.

DATE:

10.1.16

DRAWN BY:

A.J