


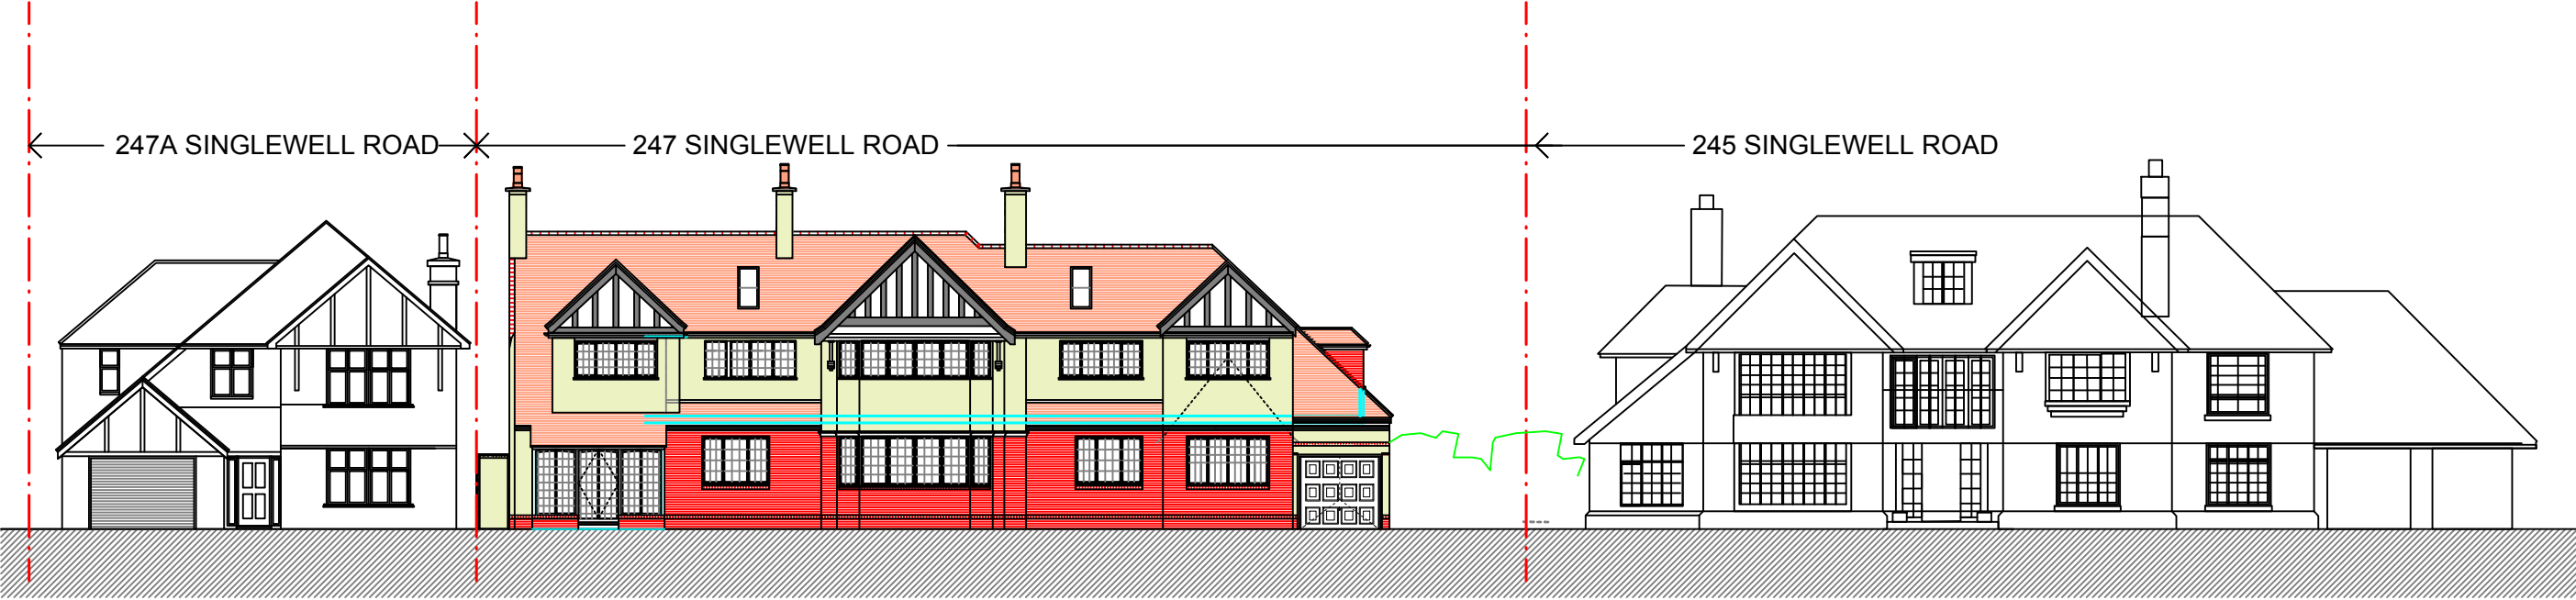

PROPOSED FRONT STREET SCENE ELEVATION

Scale Bar 0 1 2 3 4 5 6 7 8 9 10 METRES					
CHARTERHOUSE DESIGN AND BUILD LIMITED 14 REIGATE ROAD ILFORD ESSEX IG3 9HD T: 0208 5988624 M: 07861 258943 Email: charterhousedb@hotmail.com		Copyright: Act 1988	job	date	revision
PROPOSED FRONT STREET SCENE ELEVATION		scale	drawing no.	date	revision
247 SINGLEWELL ROAD, GRAVESEND, KENT, DA11 7RN.		A3@1:200	24 - 2021.247 - PL21	JAN 2023	—
		drawn by			
		MR & MRS KHUSHWANT BHANGLE			

Do not scale from this drawing. If in doubt ask the Design to confirm the dimension required. The Contractor is to inform the Design immediately of any dimensional or detail inconsistencies between Design and/or other Consultant drawings and between drawings and existing structures. Variations from the content of this drawings are not permitted without the prior written consent of the Design. Copyright remains with the Design. Do not reproduce, in whole or in part, without permission. This drawing has been produced for use by any other person or for any other purpose.