


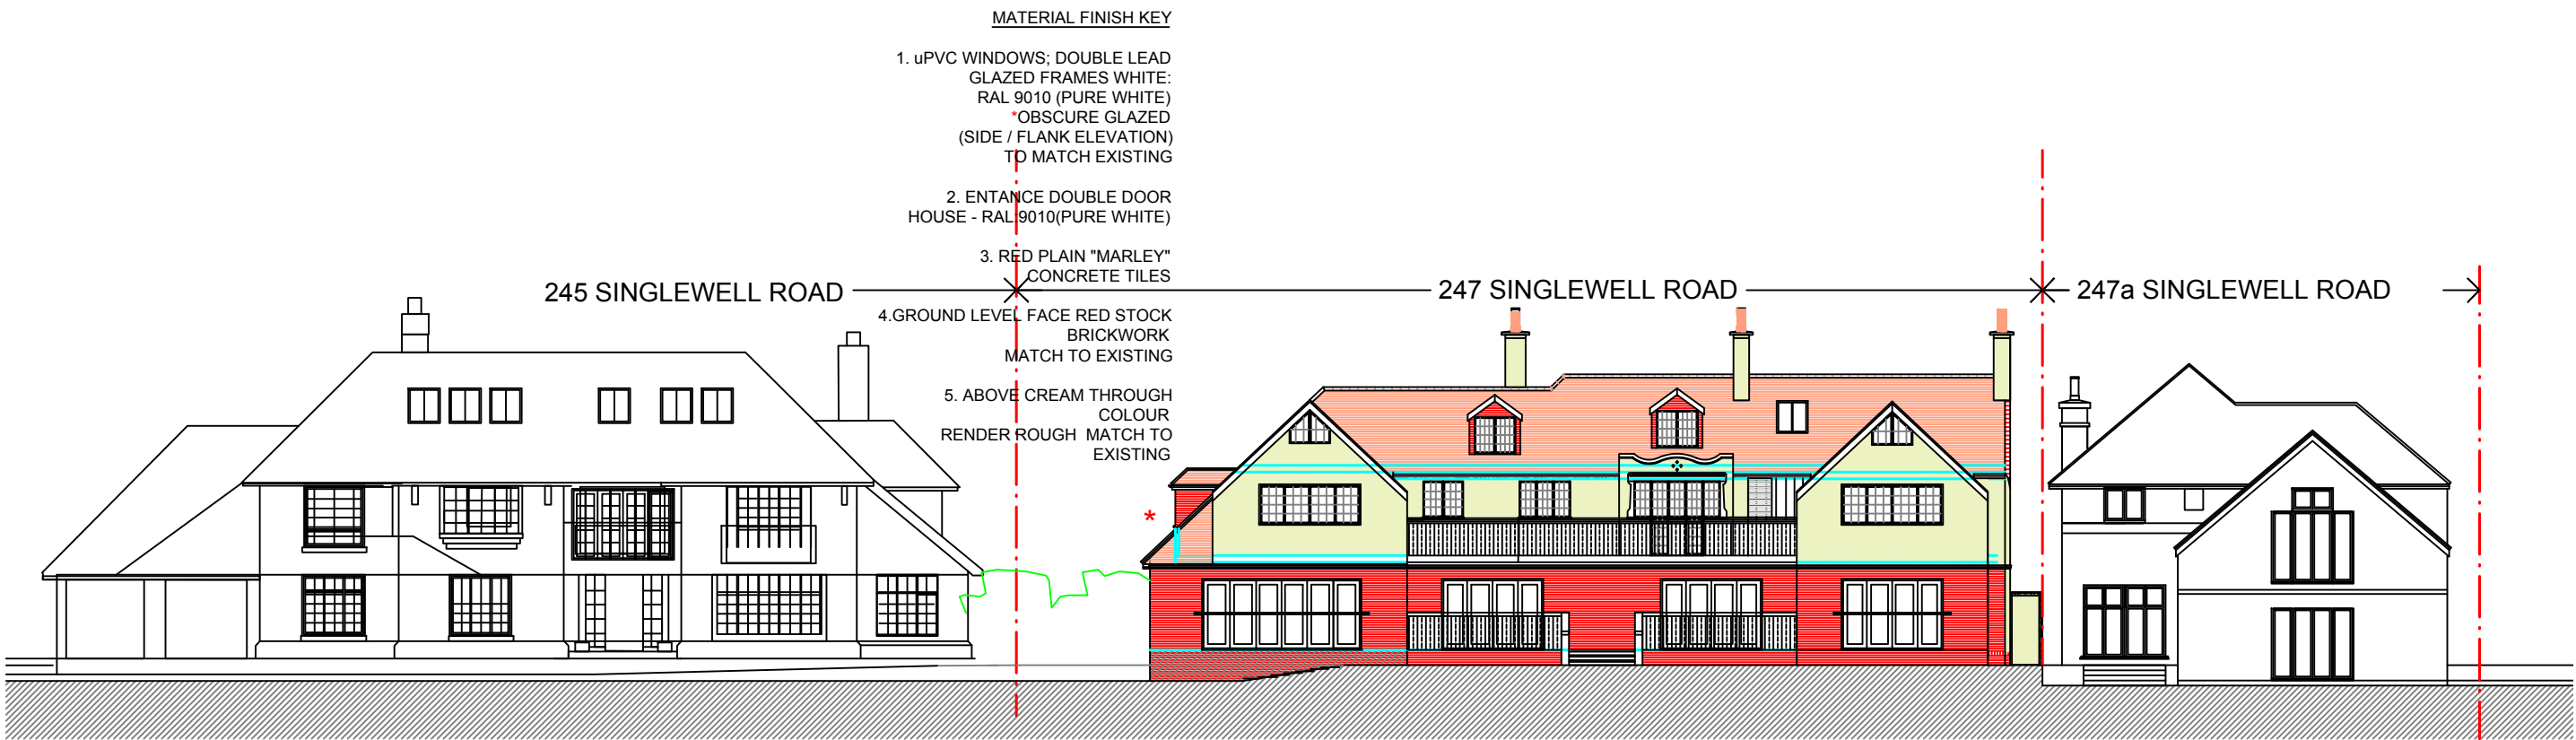

PROPOSED REAR STREET SCENE ELEVATION



CHARTERHOUSE DESIGN AND BUILD LIMITED 14 REIGATE ROAD ILFORD ESSEX IG3 9HD T 0208 5988624 M 07861 258943 Email charterhousedb@hotmail.com	Site PROPOSED REAR STREET SCENE ELEVATION	Scale A3@1:200	Drawing no. 24 - 2021.247 - PL22	Date JAN 2023	Revision —
Copyright Act 1988	Job 247 SINGLEWELL ROAD, GRAVESEND, KENT, DA11 7RN.	Client MR & MRS KHUSHWANT BHANGLE	Drawn by —		

Do not scale from this drawing. If in doubt ask the Design to confirm the dimension required. The Contractor is to inform the Design immediately of any dimensional or detail inconsistencies between Design and/or other Consultant' drawings and between drawings and existing structures. Variations from the content of this drawings are not permitted without the prior written consent of the Design. Copyright remains with the Design. Do not reproduce, in whole or in part, without permission. This drawing has been produced for use by any other person or for any other purpose.