
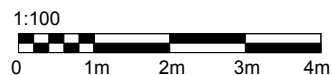
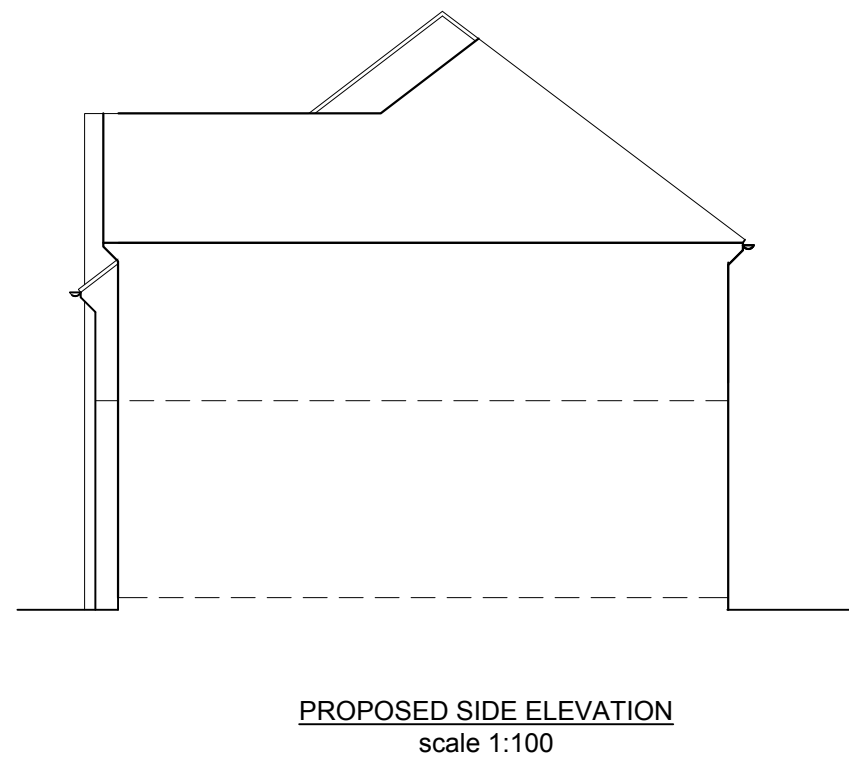


Do Not Scale from Drawing

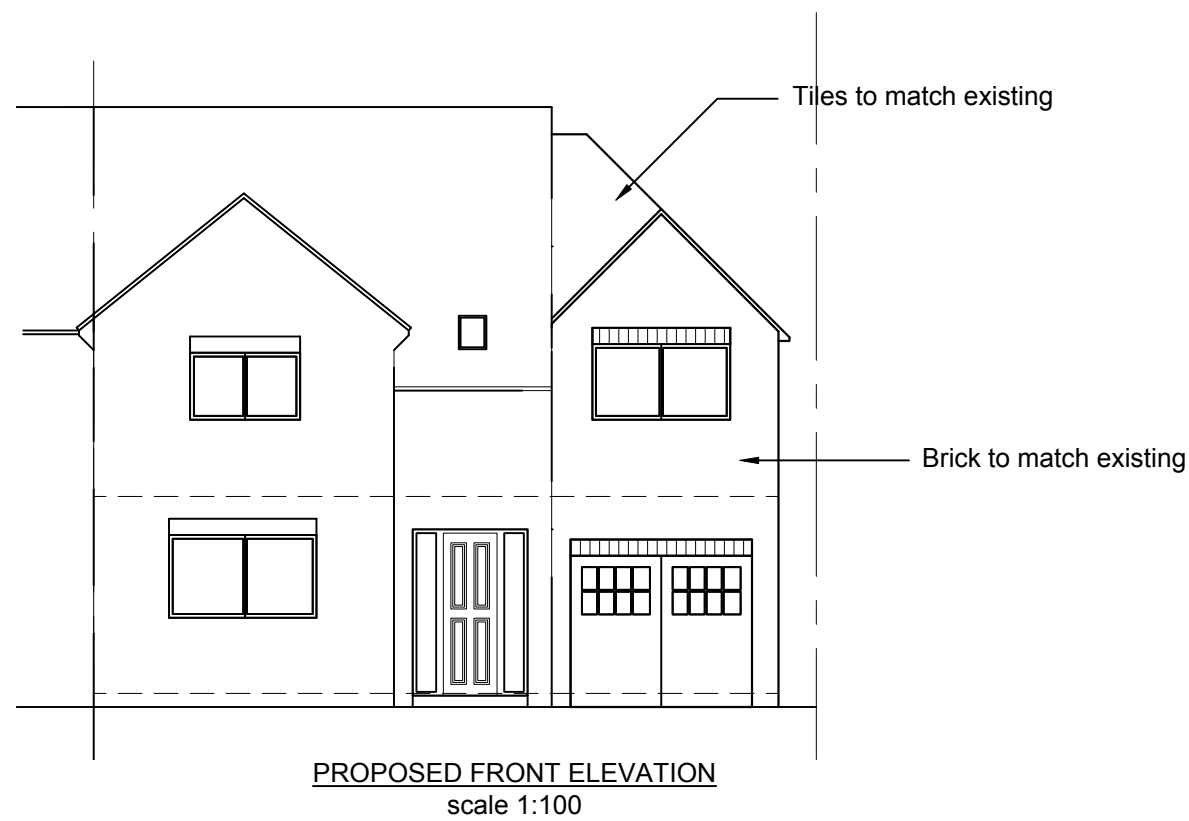

Notes.	FOR PLANNING APPROVAL	Title PROPOSED ELEVATIONS		TBF Design & Services CAD Engineering, Design & Draughting Services		Drawn TBF	Checked	Approved
		Client MR & MRS FULLER LUDDSDOWN DA13 0XD		Tel: 07973395734 terryfuller.tec@gmail.com	COPYRIGHT NEITHER THIS DRAWING NOR ANY OF THE INFORMATION IT CONTAINS MAY BE COPIED OR COMMUNICATED TO THIRD PARTIES WITHOUT WRITTEN PERMISSION	Scale AS NOTED		Date 03/04/2023
						Drawing Number TF/LP 02		Rev 1