


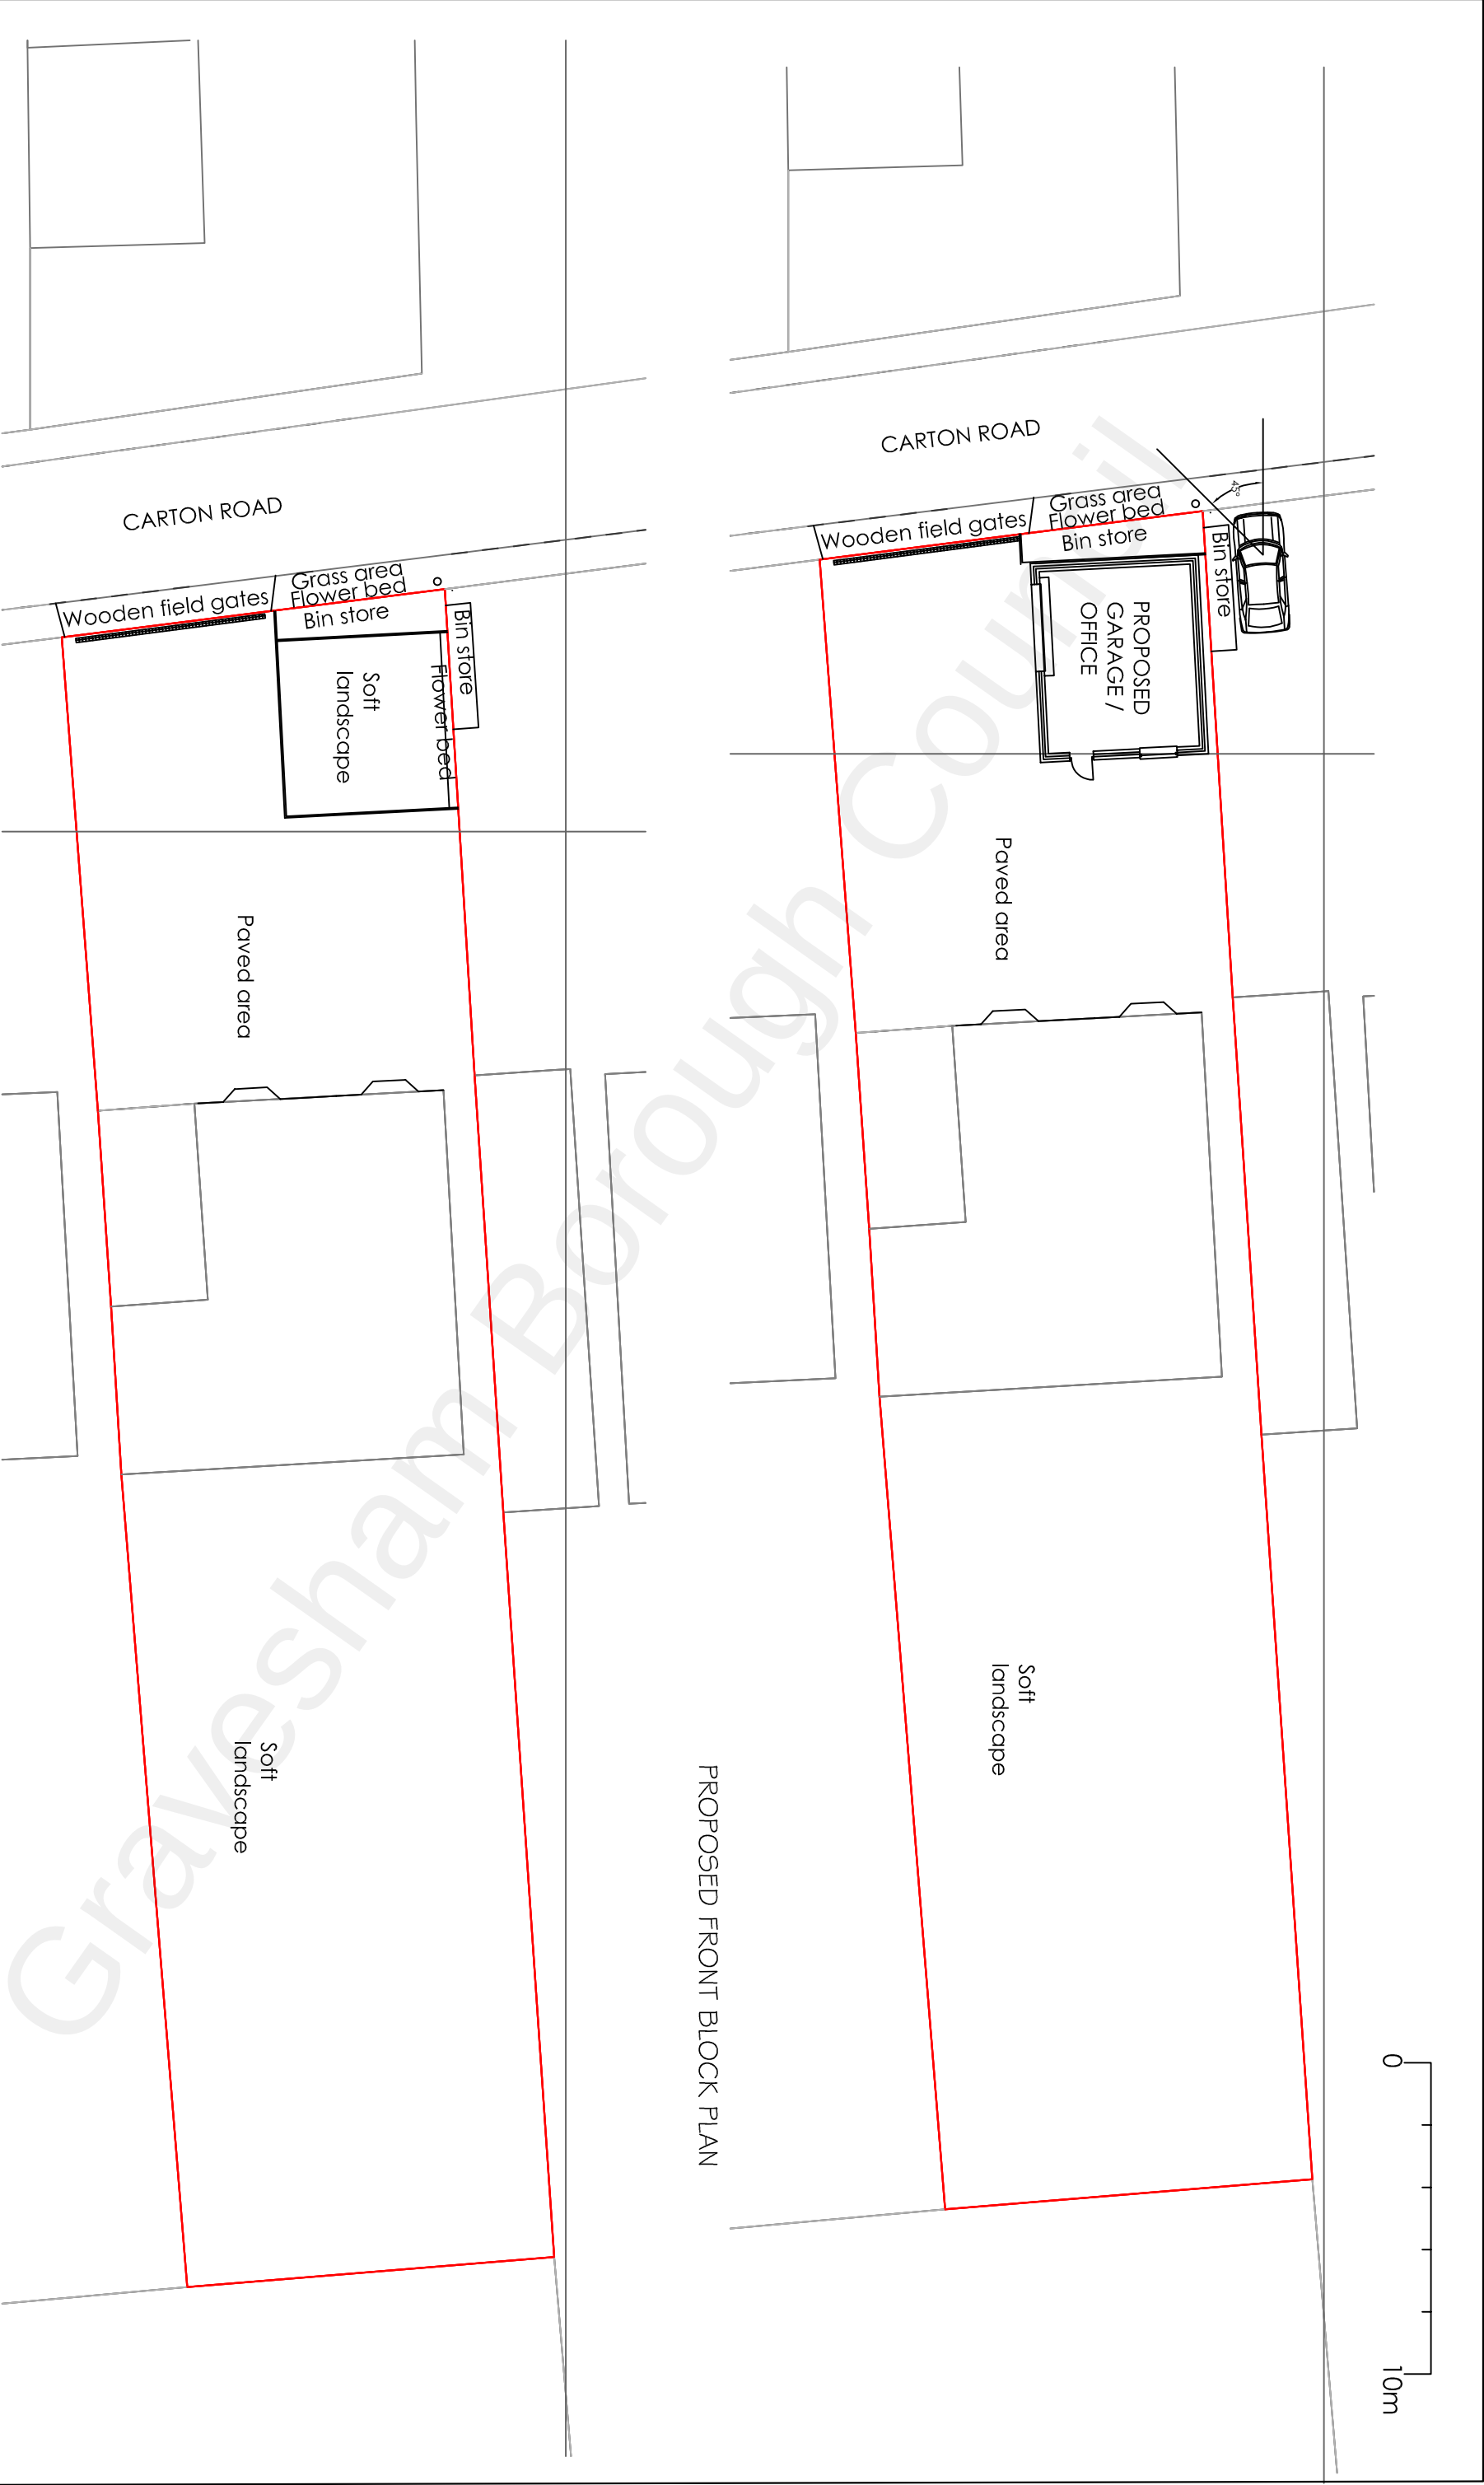

PROPOSED FRONT BLOCK PLAN

EXISTING FRONT BLOCK PLAN

Project			Mr M S Walla 6 Carton Road Higham Kent ME3 7EB Front Garage and Office			H Channa PICAROONS MAIDSTONE ROAD PLATT KENT TN15 8LB Tel / Fax: 01732 605759 E-mail: hbchanna@tiscali.co.uk			
Drawing Title									
Existing & Proposed Block Plans			Rev	Description	Date	Drawn	Date	Scale	Drawing No.
						HC	July 2021	1:200	6CR/A3/03