

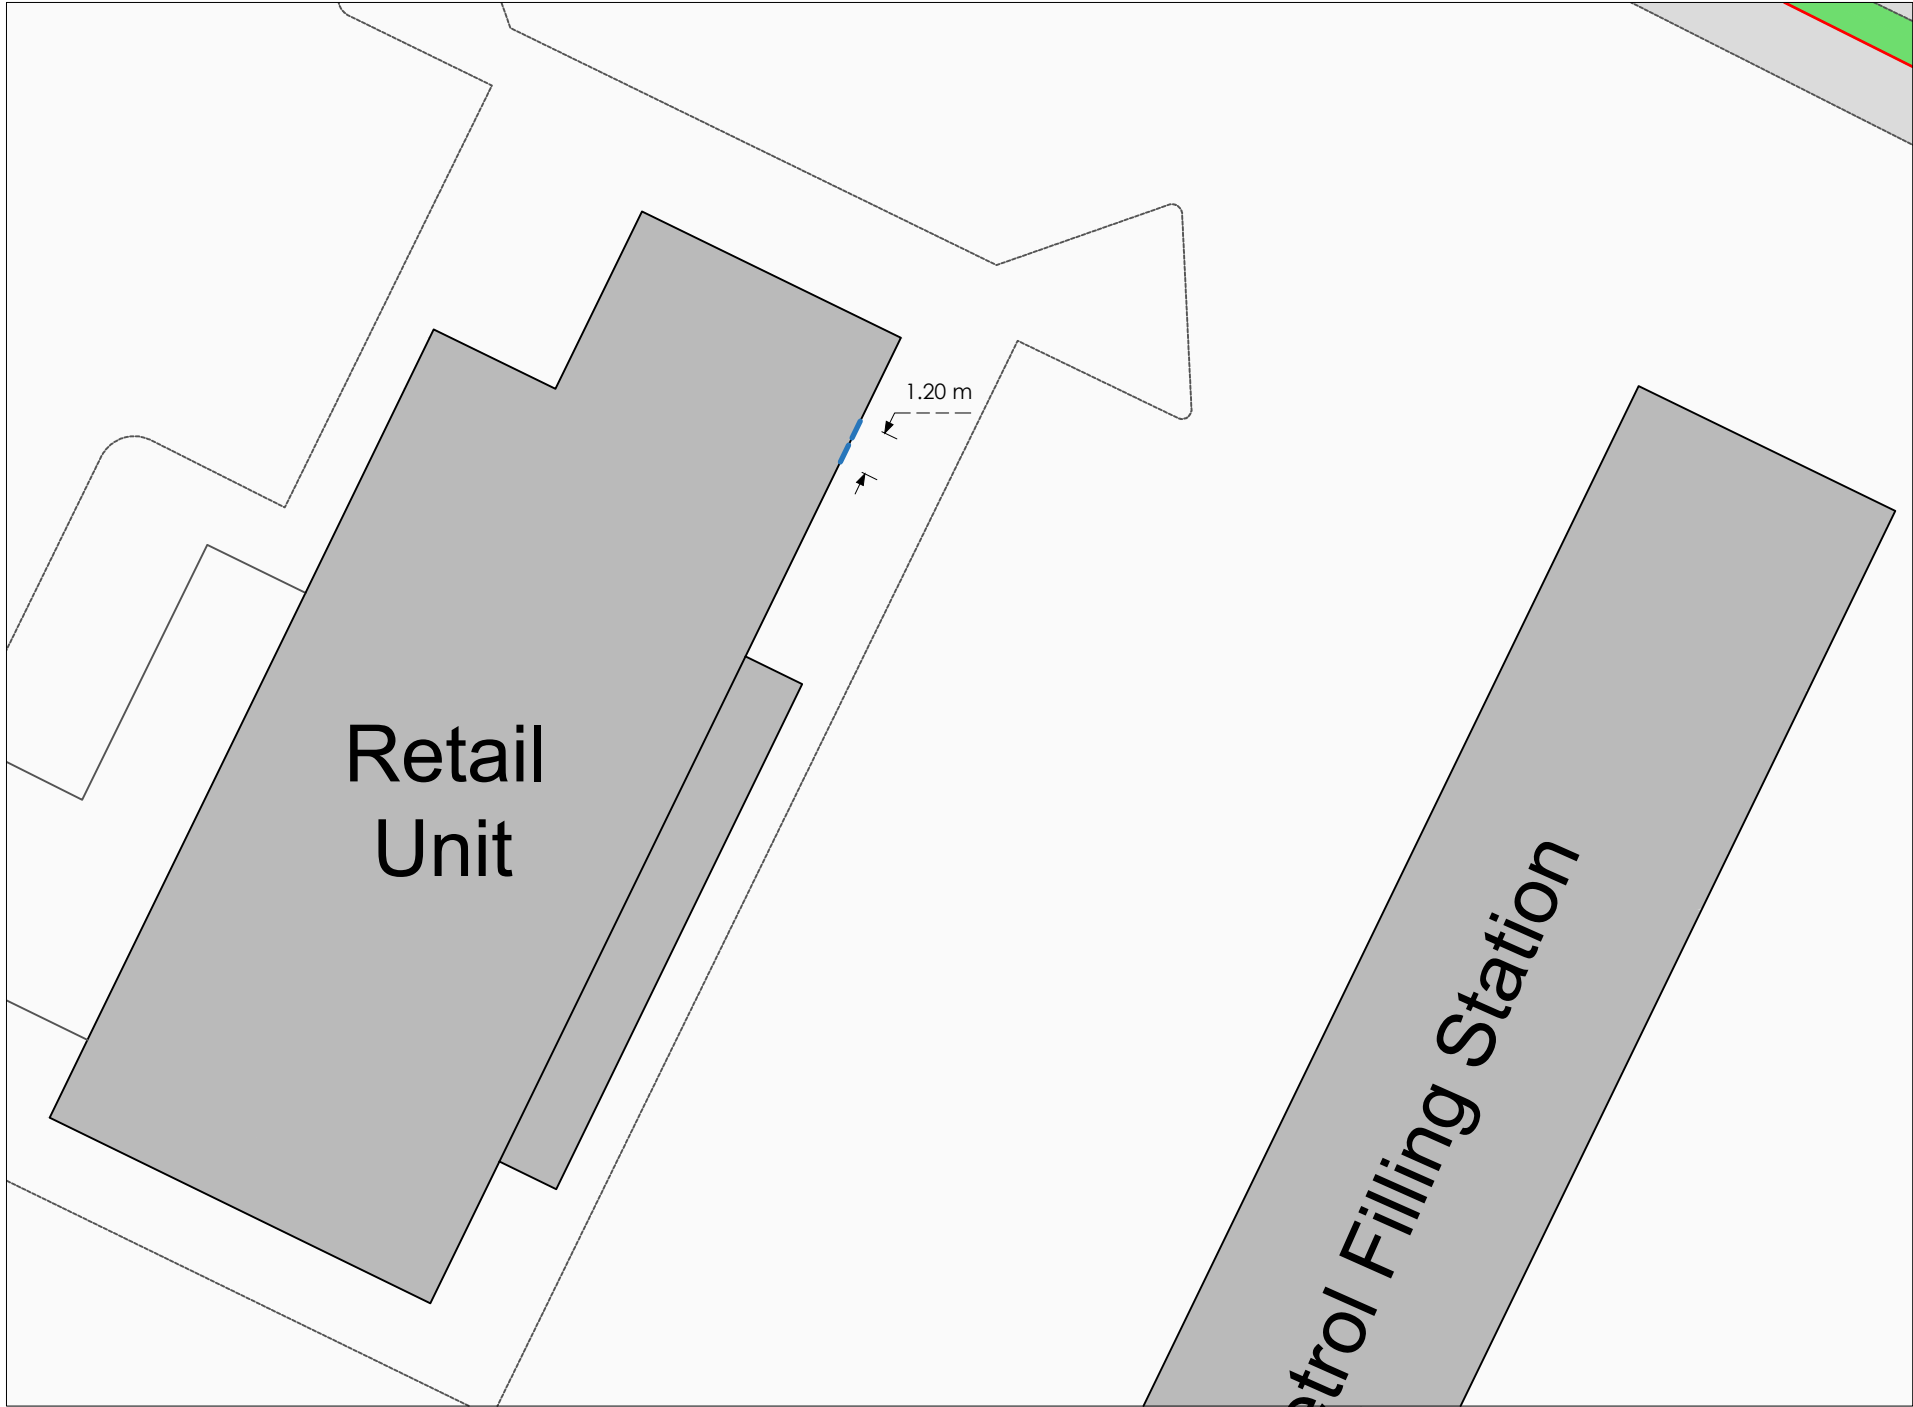


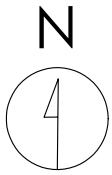

Crown copyright and database rights (2024) OS (100063368)

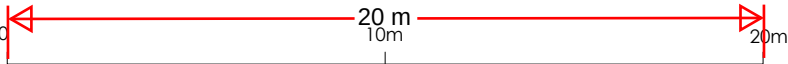

Title
Proposed Site Plan

Address
A2 Trunk Road, Gravesend, DA12 3BH

Client

Job No.	Issued
23954	14/10/24
FS899	
Scale	
1:200 @ A3	

Key

—	1. Petrol Filling Station Site Boundary
—	2. Proposed Digital Display

All information is to be checked on site for accuracy and fit. Only drawings with WD status with the most recent revision are to be used for construction.