


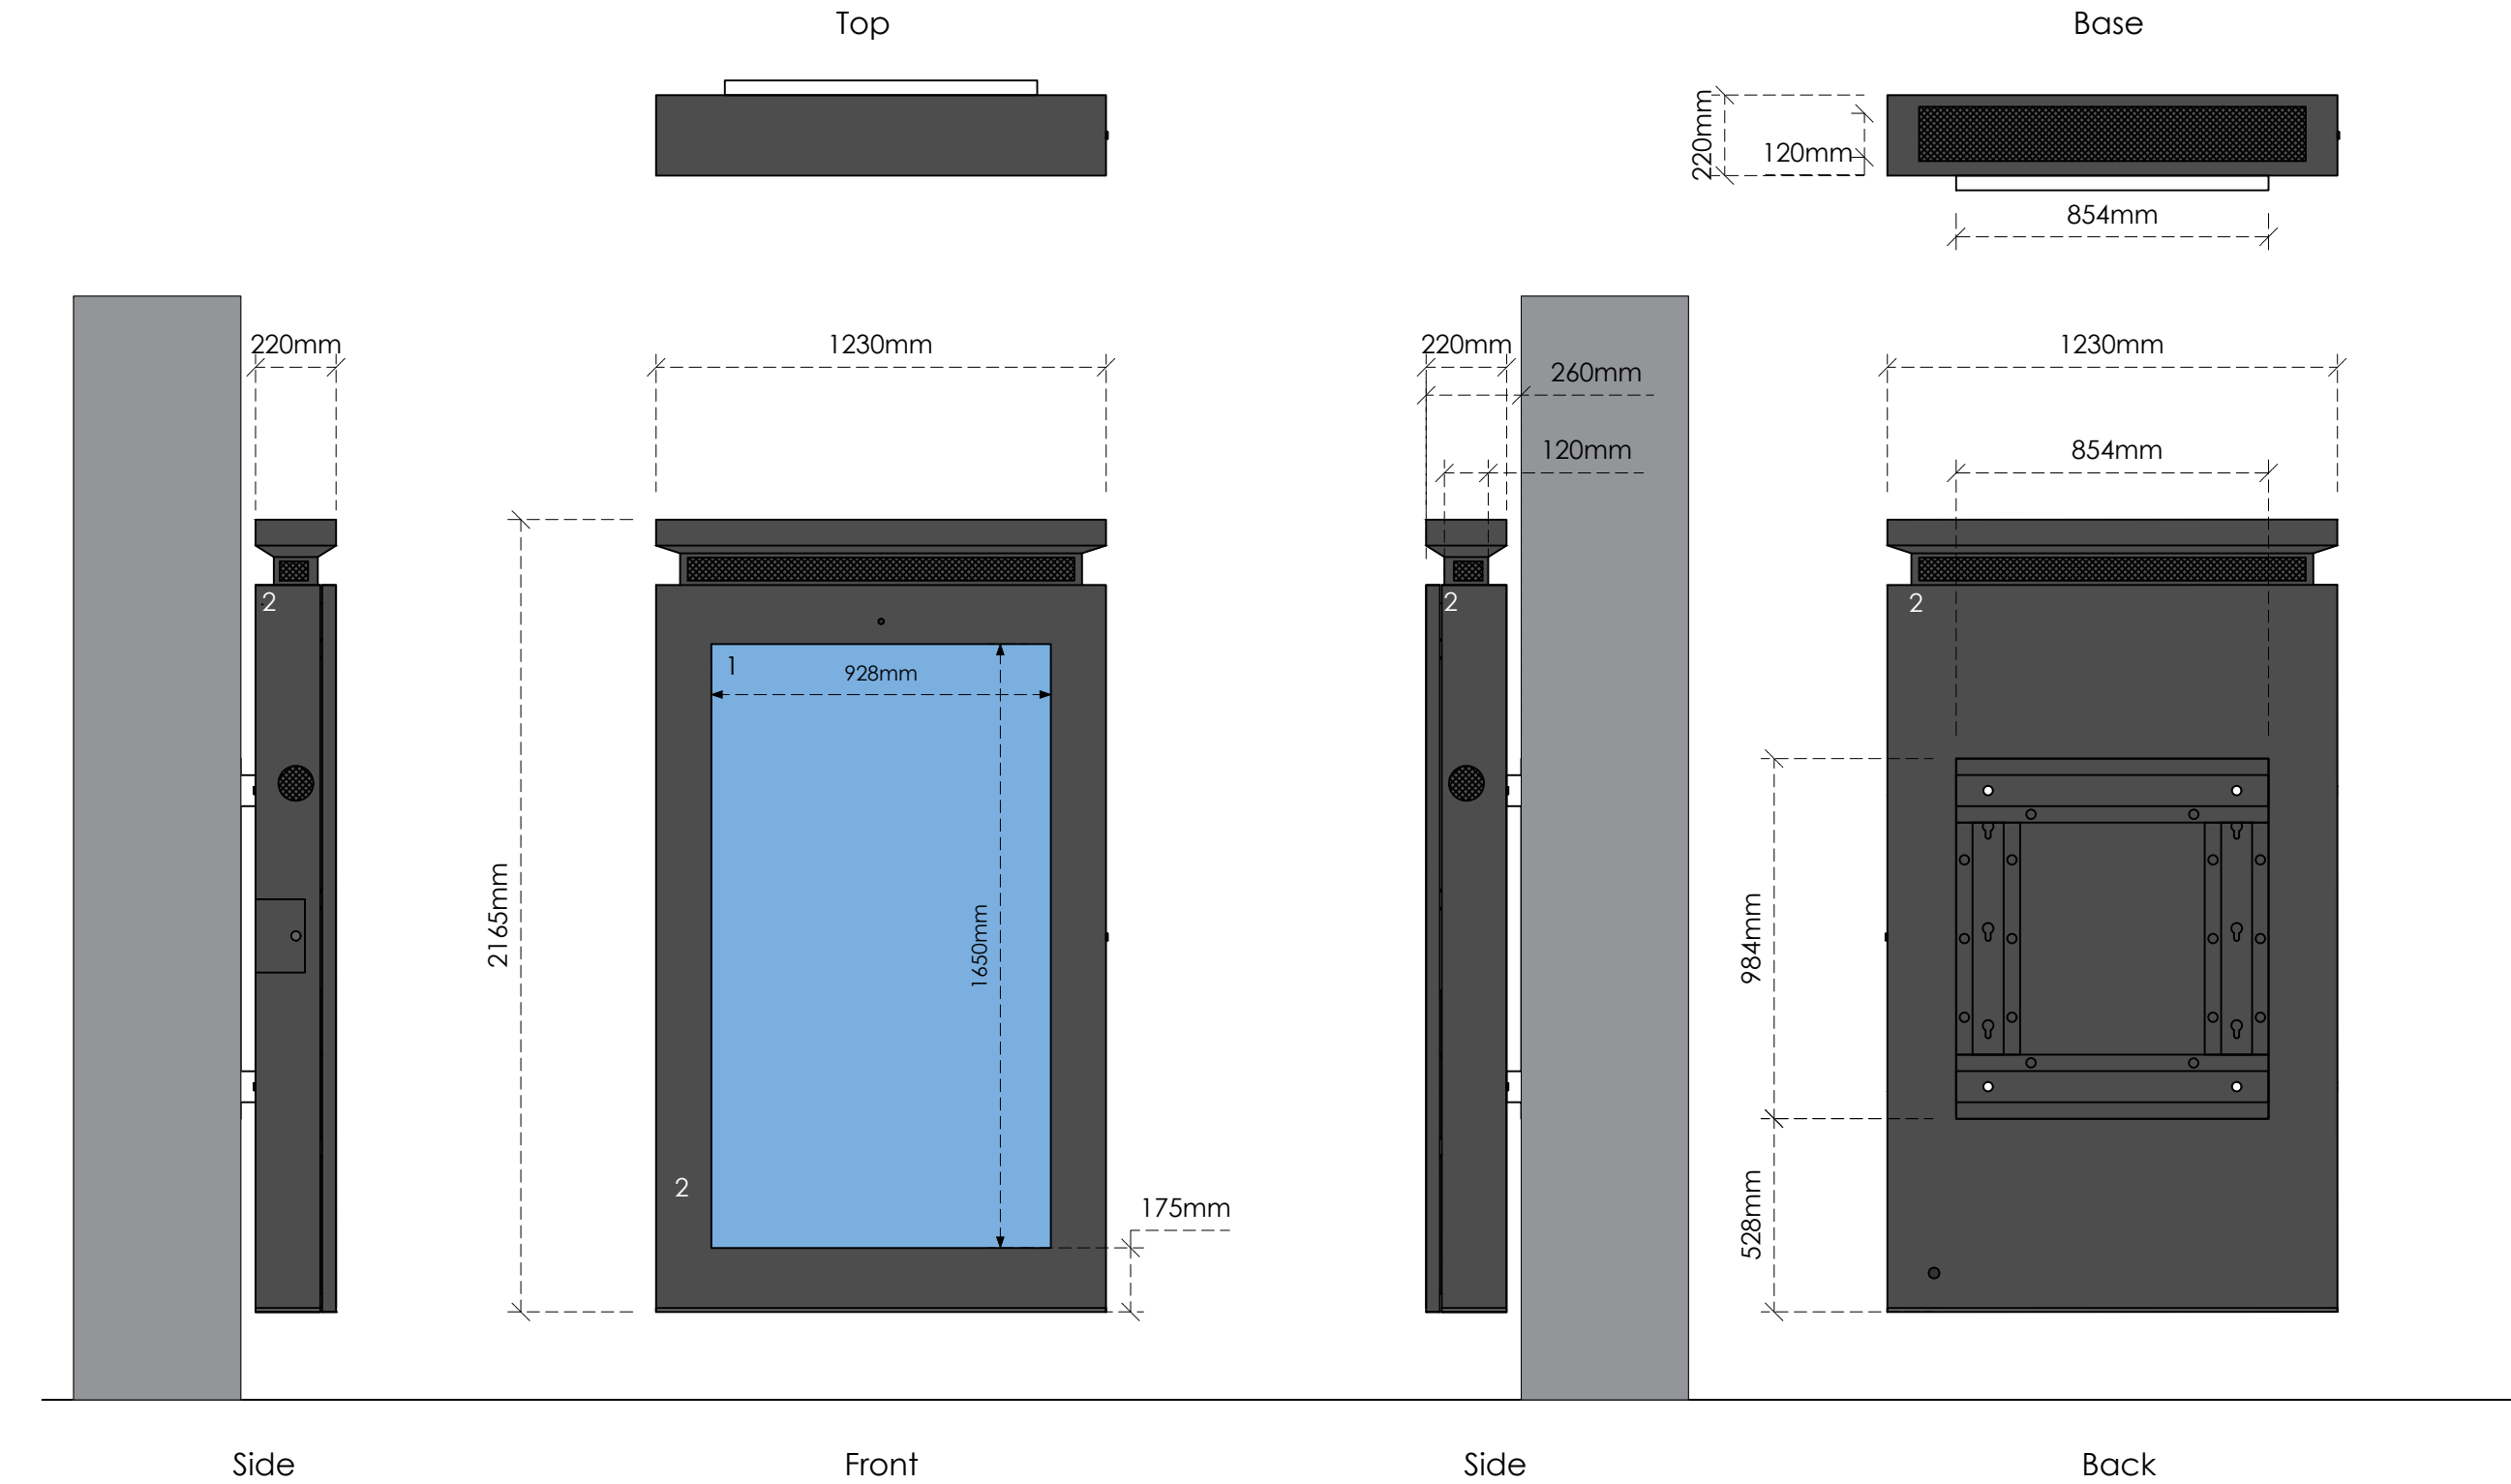

Title
Specification

Address
A2 Trunk Road, Gravesend, DA12 3BH

Client

Job No.
23954
FS899

Issued
14/10/24

Scale
1:20 @ A3

Key

- 1. Digital Display
- 2. Zinc Powder and Fine Grain Powder Coated Galvanized Steel in Black (RAL 9005)

All information is to be checked on site for accuracy and fit. Only drawings with WD status with the most recent revision are to be used for construction.

