

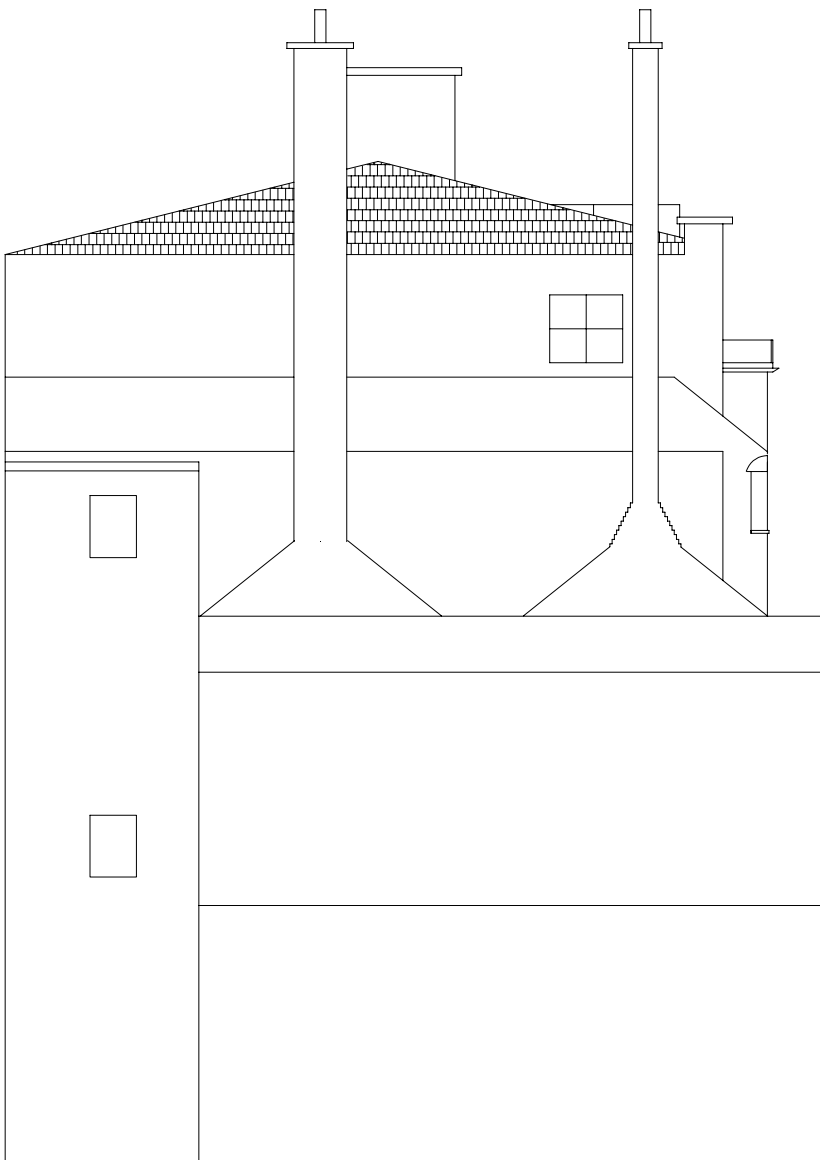


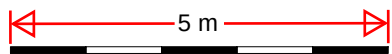

3 No. extraction vents
150*150

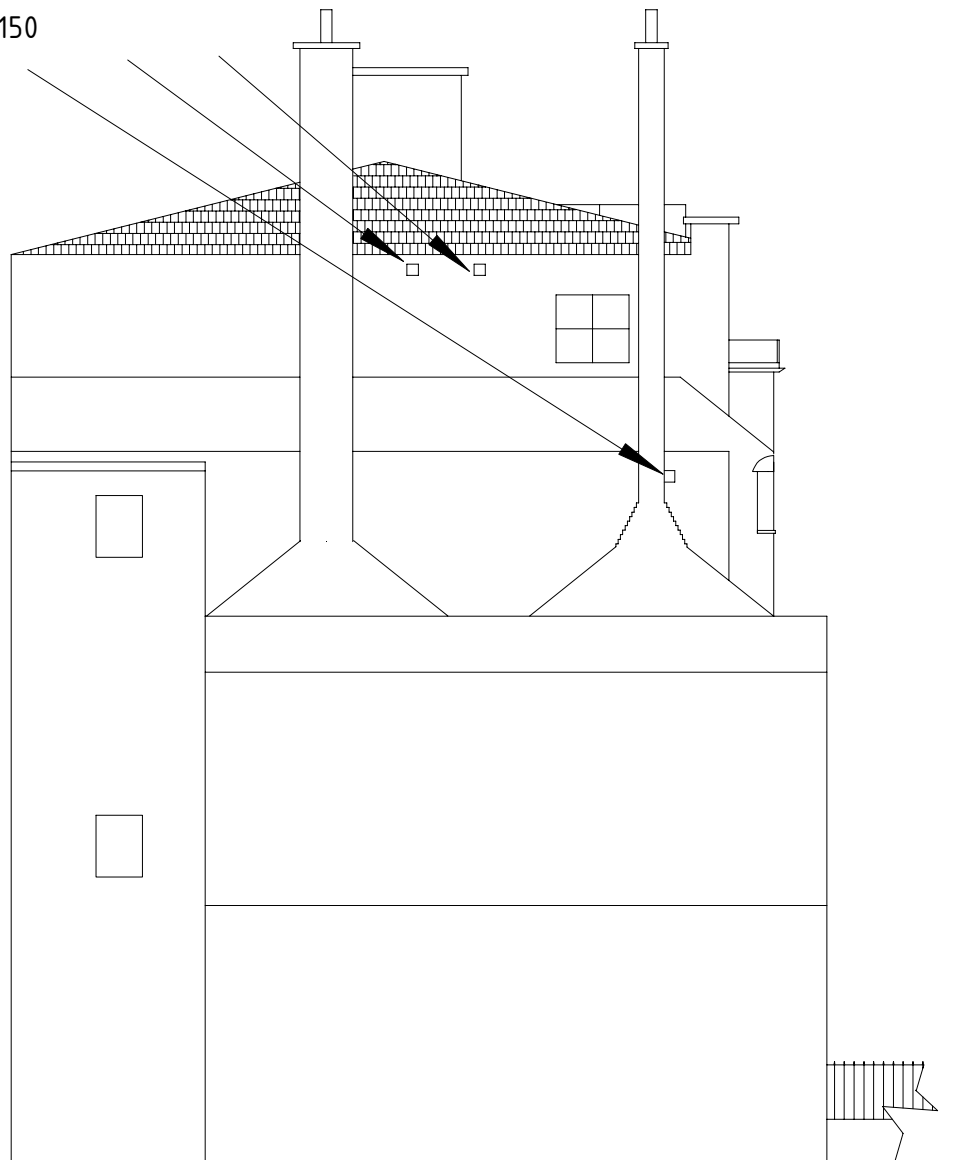

5m

196 & 197 PARROCK STREET
EXISTING AND PROPOSED
EXTRACTION VENTS ON SOUTH
ELEVATION

Scale 1:100 @ A3

Drawing Number
PSH 026

Revision
0

Date
07/11/2023