


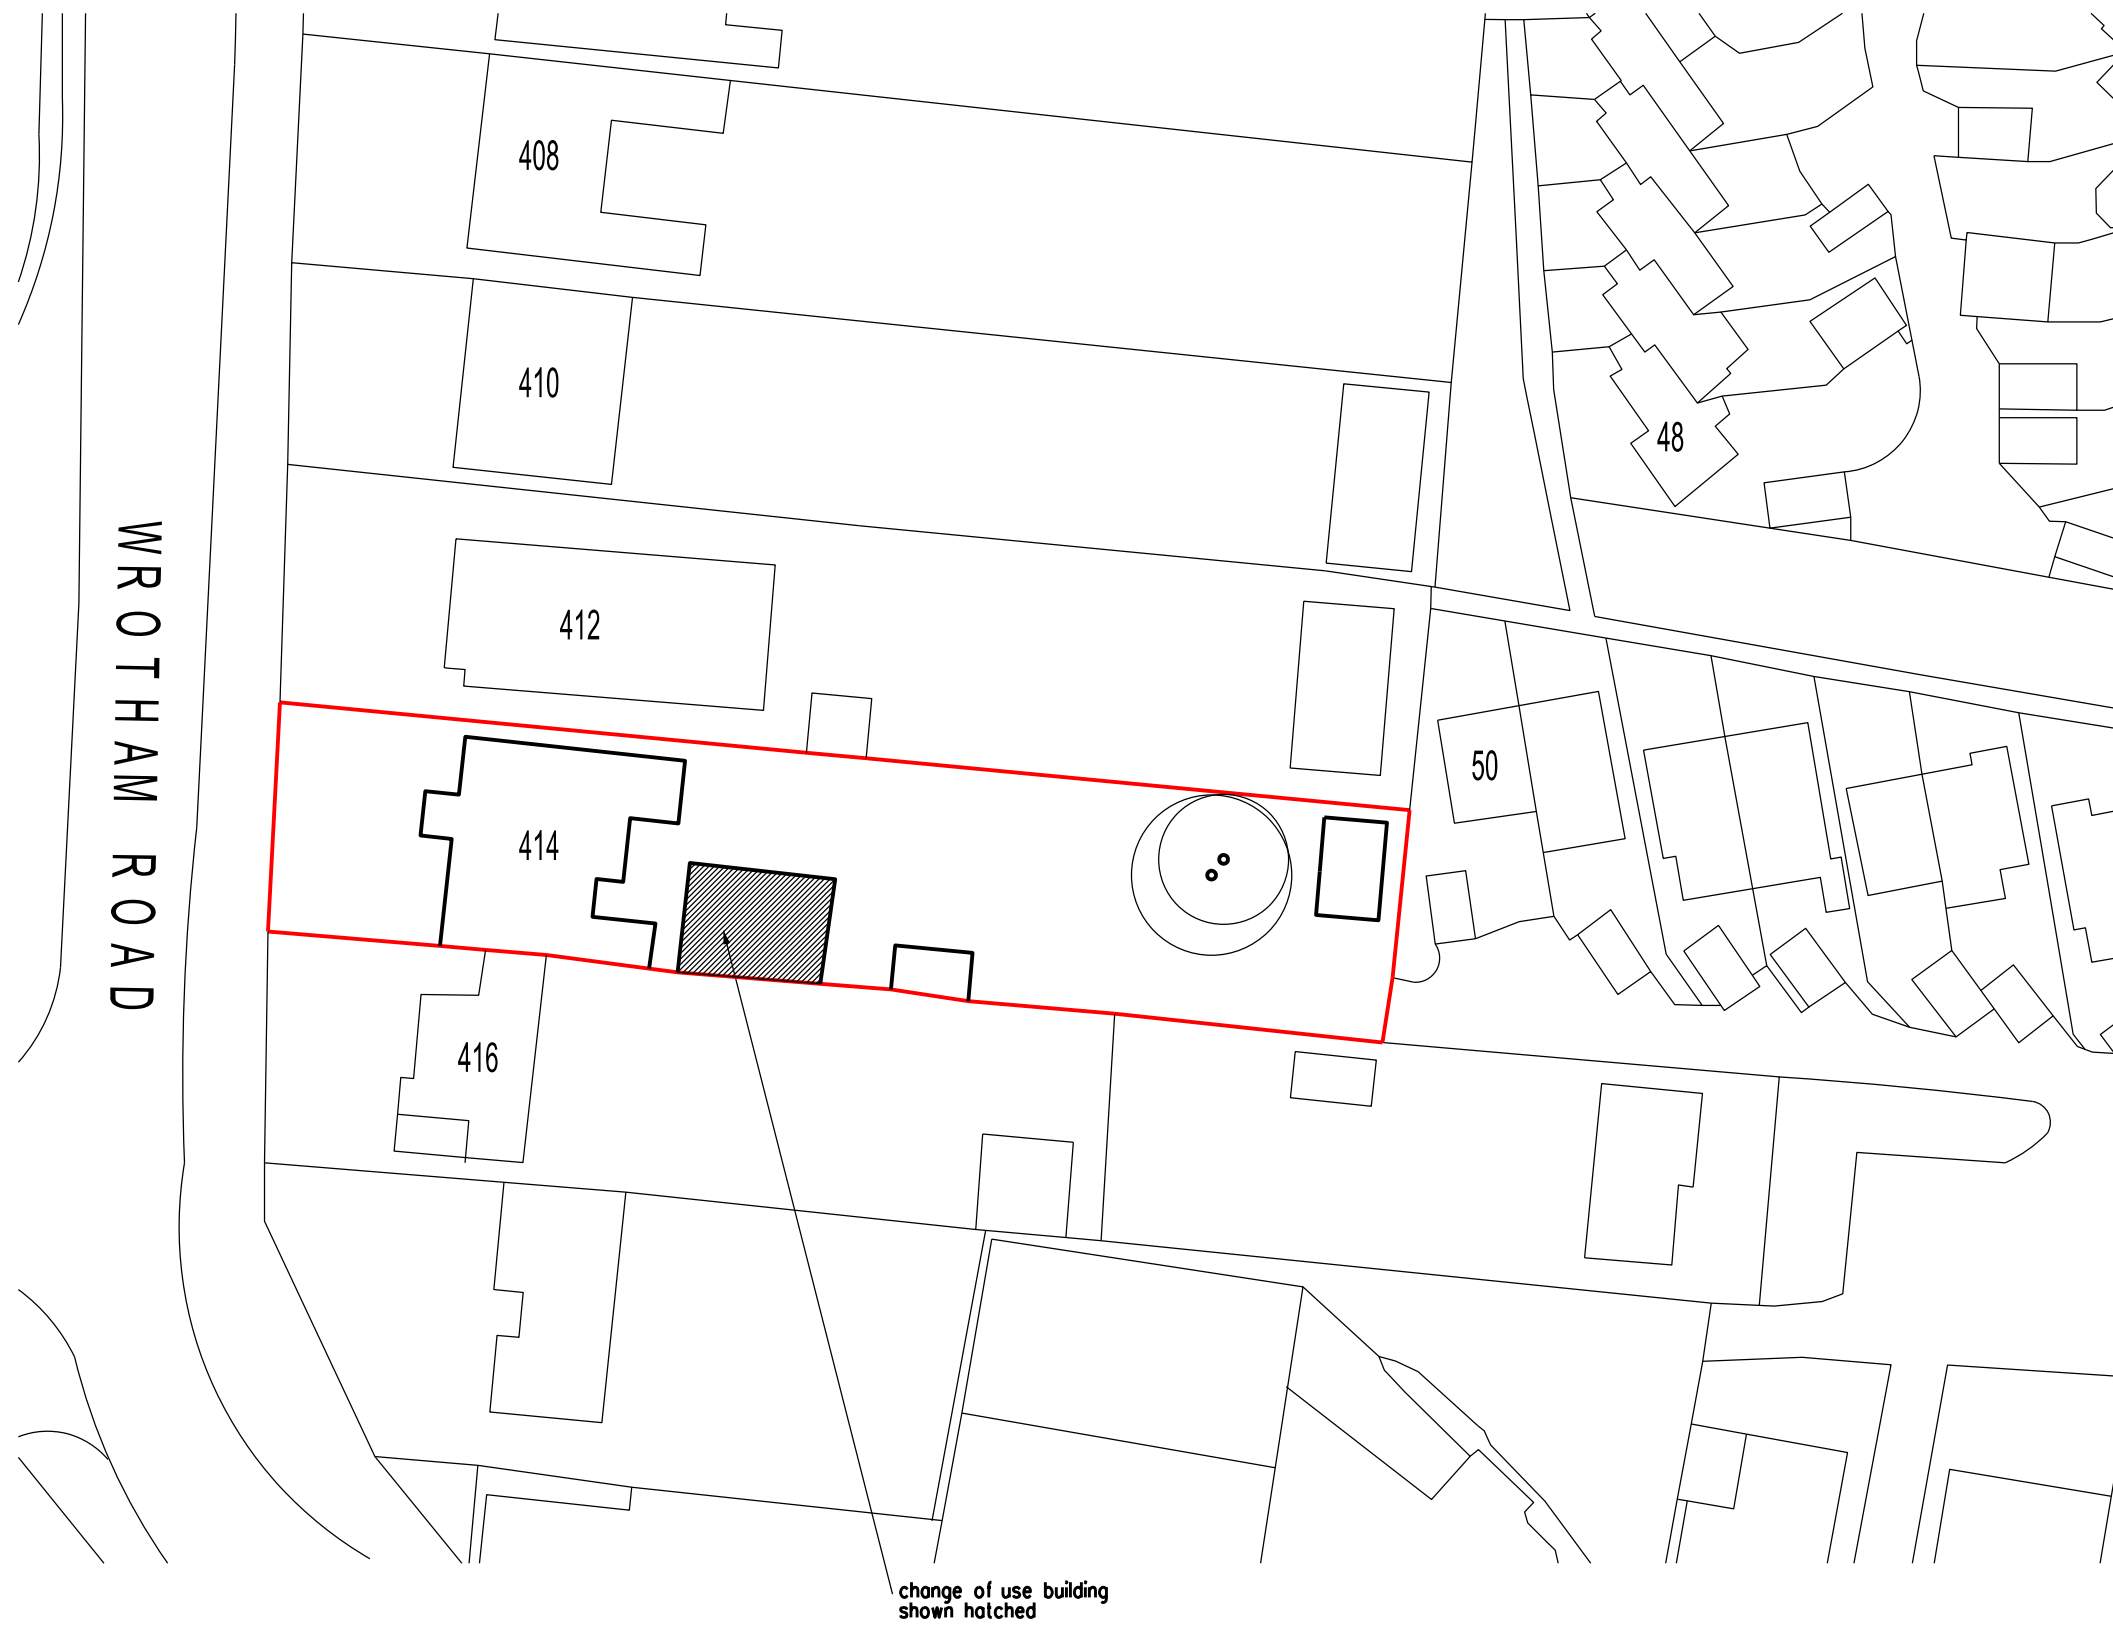

REVISION	DATE
ARCHITECT	
TAARCHITECTS 11 JOYDENS WOOD ROAD BEXLEY KENT DA5 2HS Tel 07905 130591 ta140256@googlemail.com	
JOB	
CHANGE OF USE TO ANNEX BUILDING AT 414 WROTHAM ROAD GRAVESEND KENT DA11 7PF	
DRAWING	
PROPOSED BLOCK PLAN	
SCALE	DATE
1:500 AT A3	AUG 2023
DRAWING NO.	
TW/02	