



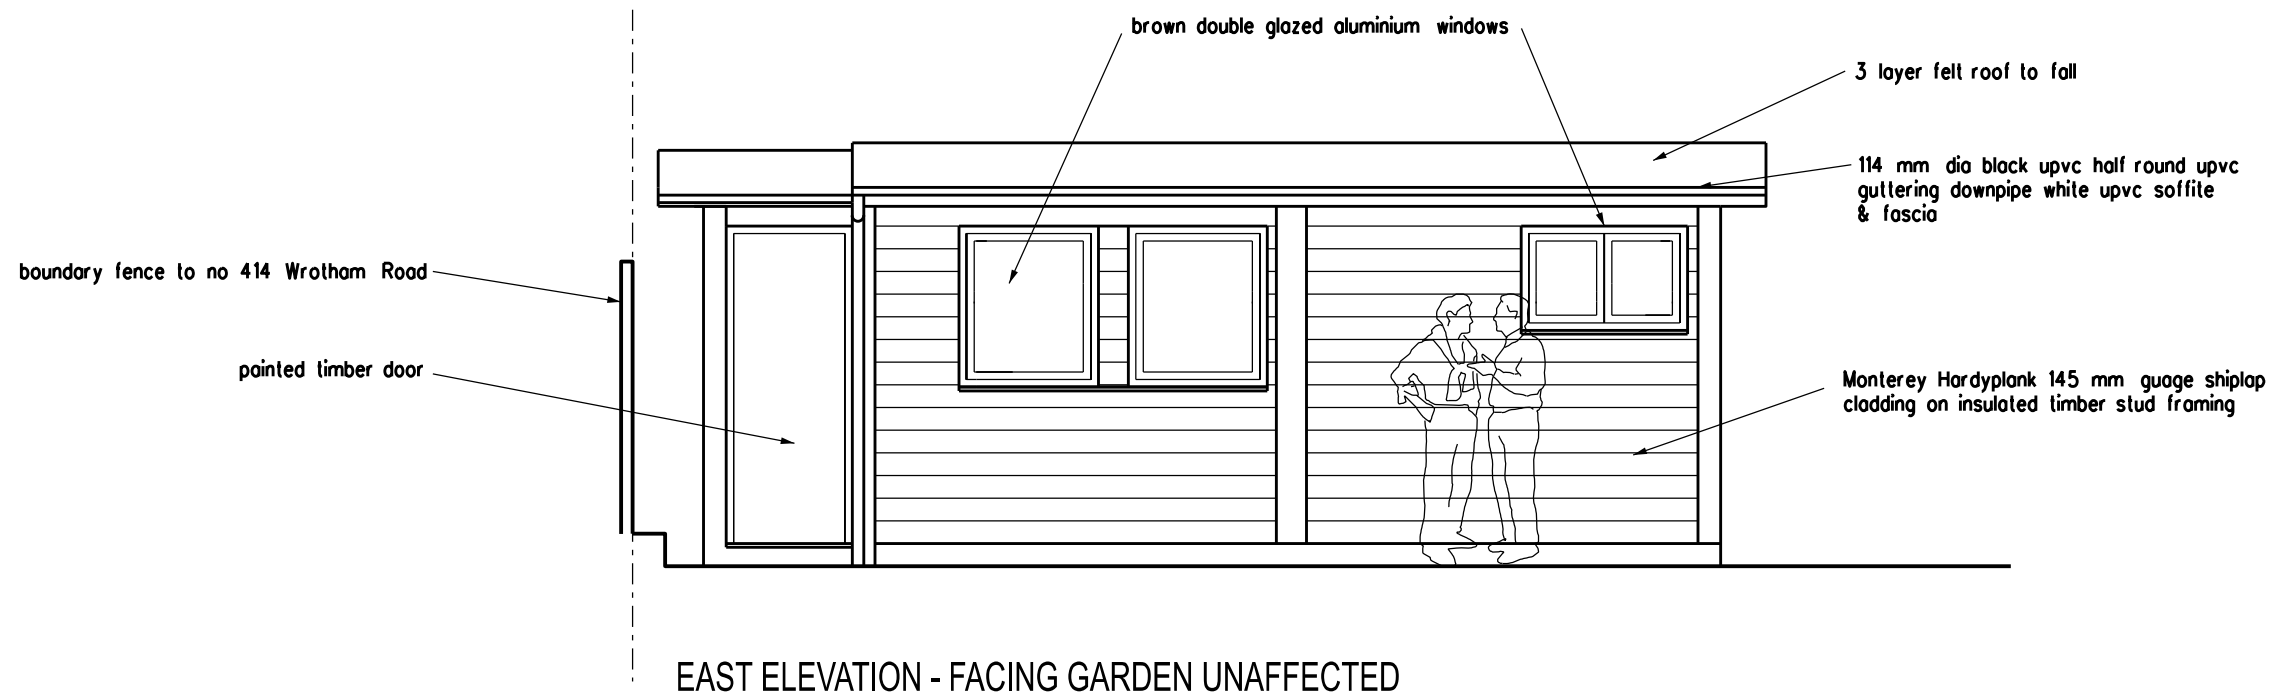

REVISION	DATE
ARCHITECT	
TA ARCHITECTS	
11 JOYDENS WOOD ROAD BEXLEY	
KENT DA5 2HS Tel 07905 130591	
ta140256@gmail.com	
JOB	
CHANGE OF USE TO ANNEX	
BUILDING AT	
414 WROTHAM ROAD	
GRAVESEND KENT DA11 7PF	
DRAWING	
EXISTING NORTH & EAST	
ELEVATIONS	
UNAFFECTED	
SCALE	DATE
1:50 AT A3	AUG 2023
DRAWING NO.	
TW/07	

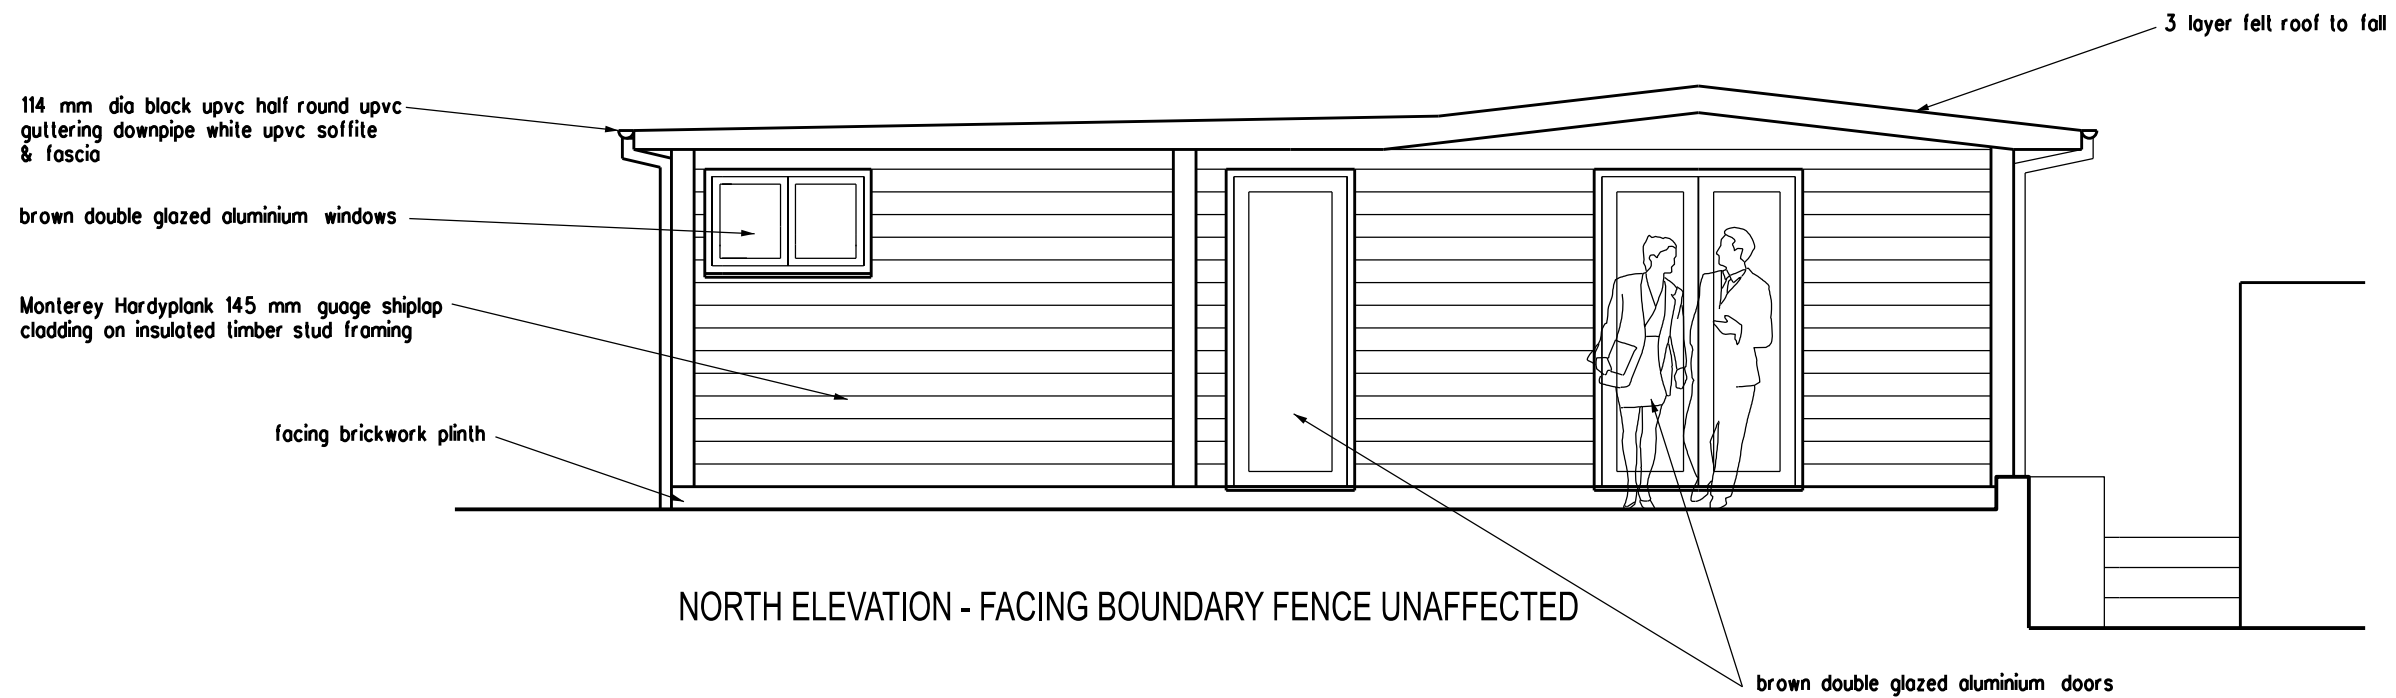