
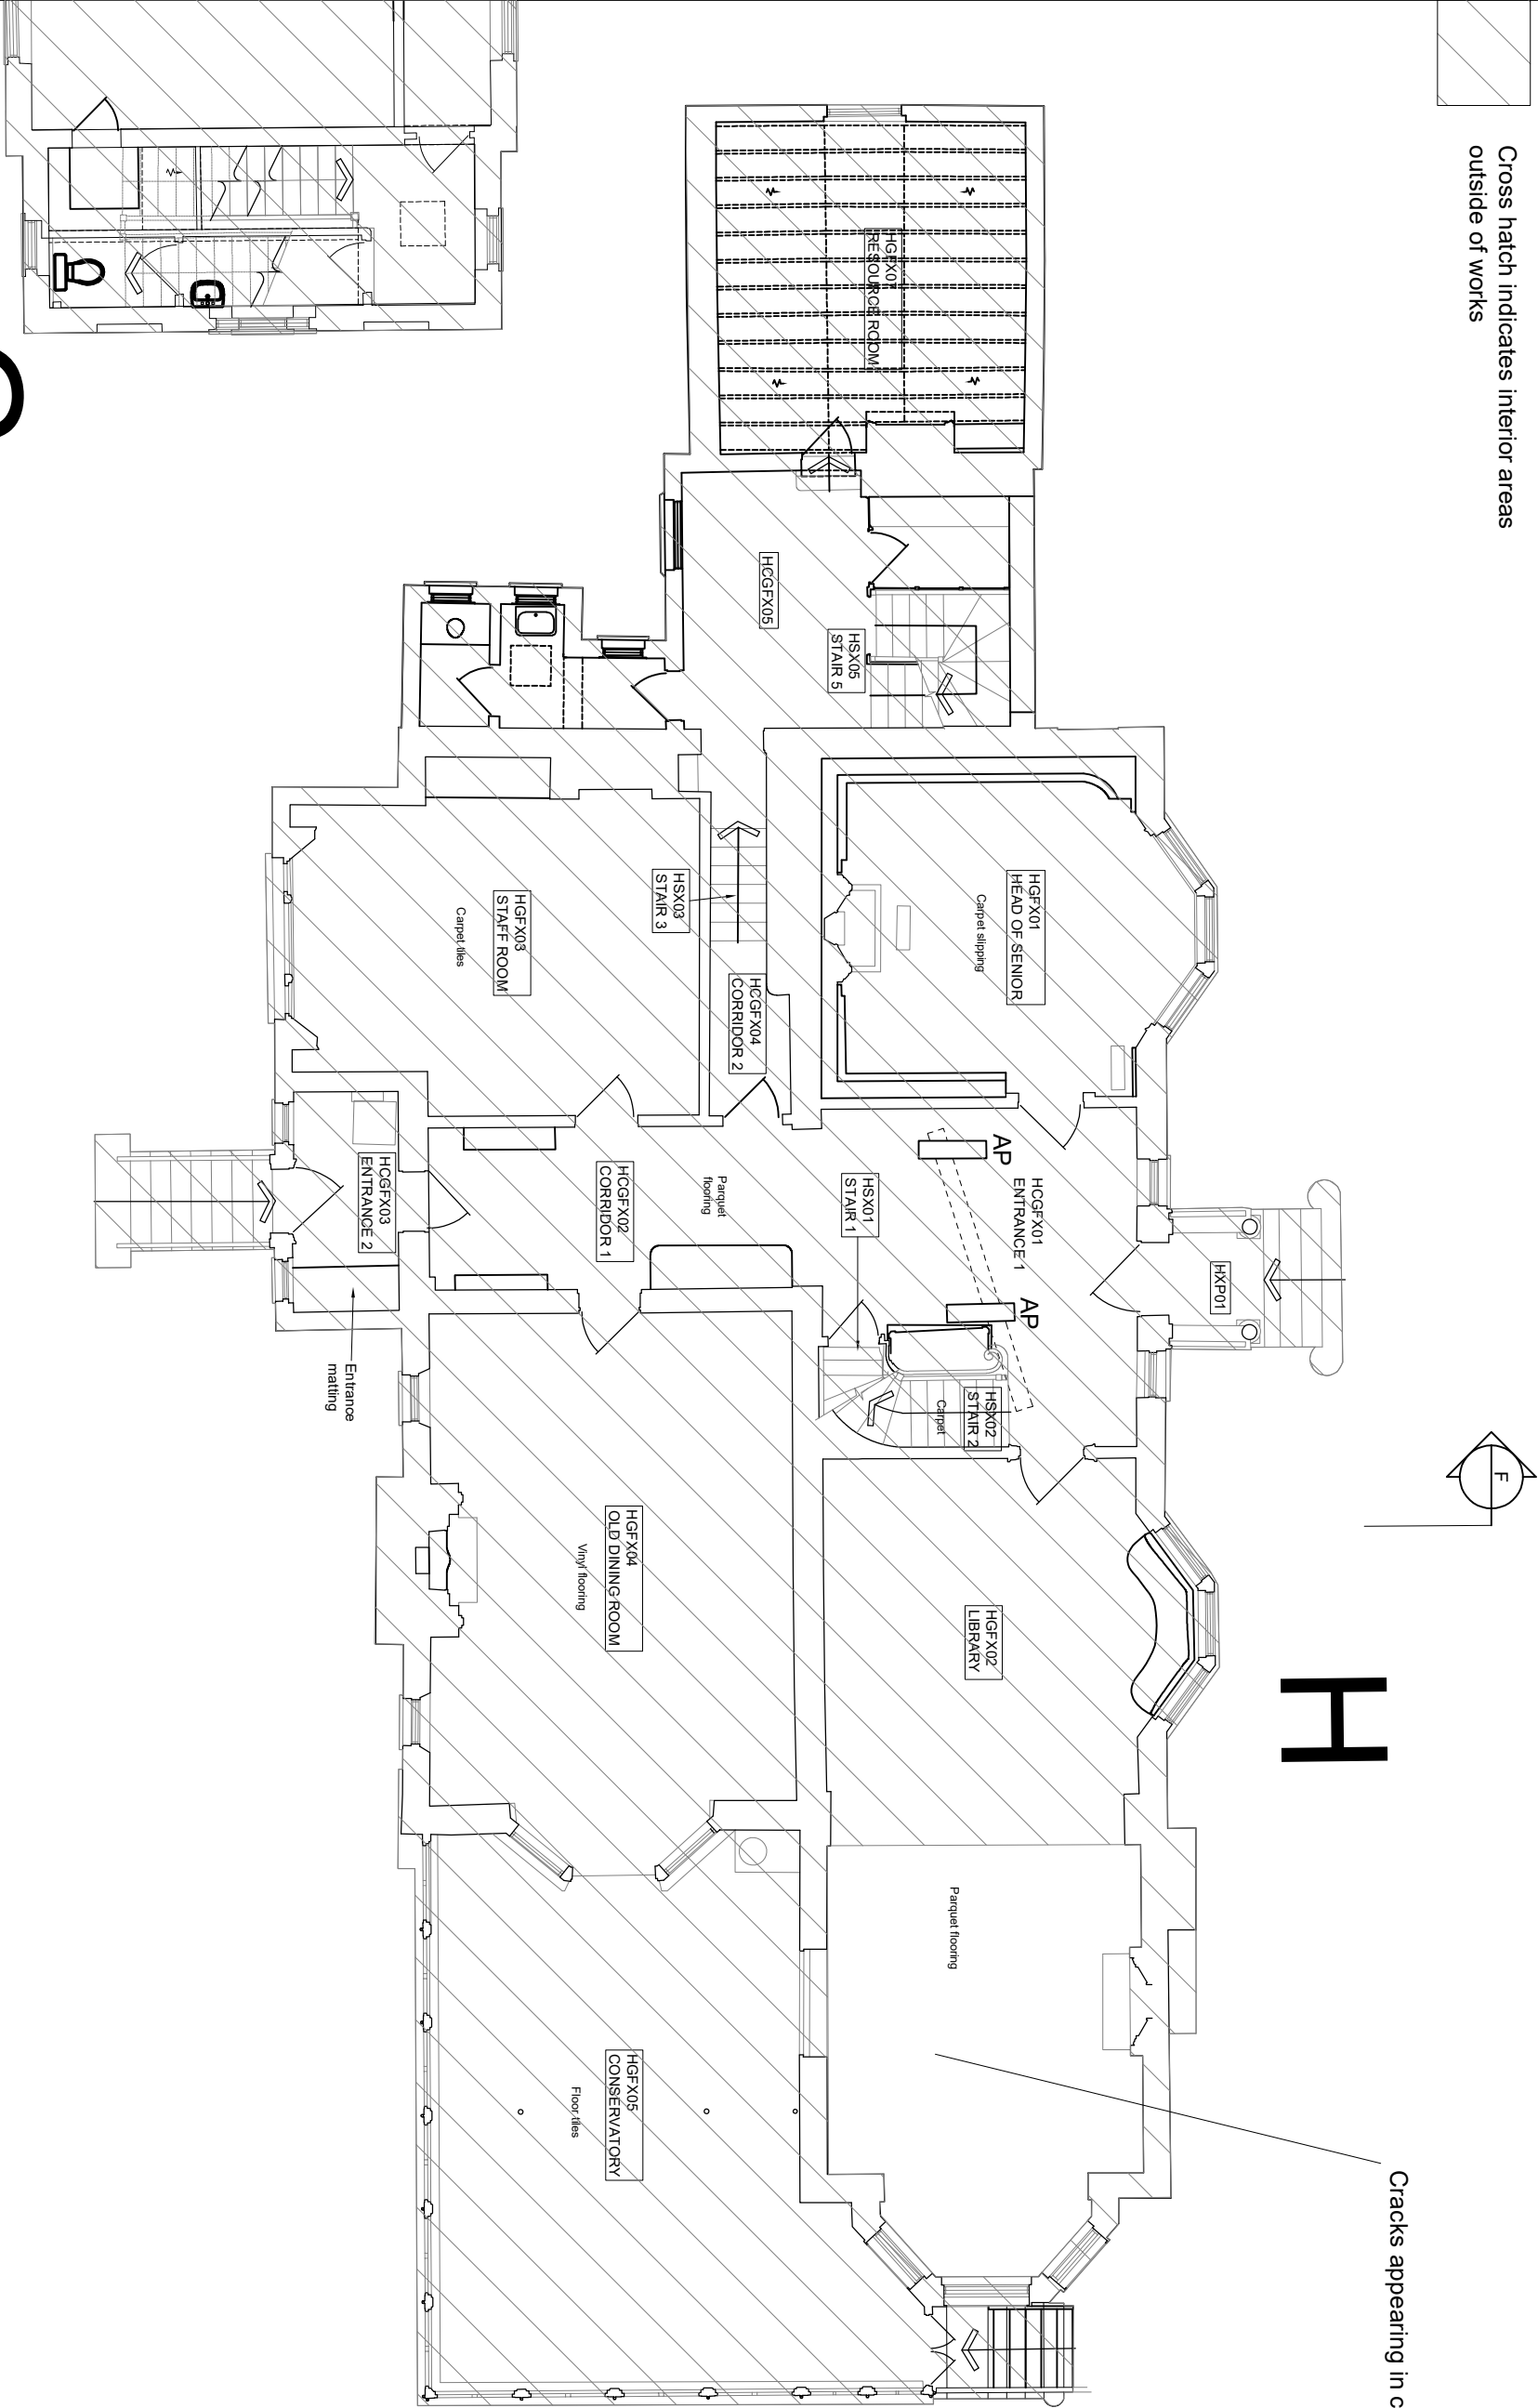


Note:


AP: Acrow props and temporary boards to support floor/landing outside of works

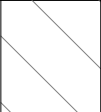

G

H

Cracks appearing in ceiling

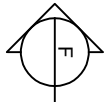

111 1:100

GAD'S HILL PLACE (H) EXISTING GROUND FLOOR PLAN

0 1 2 3 4 5m

