




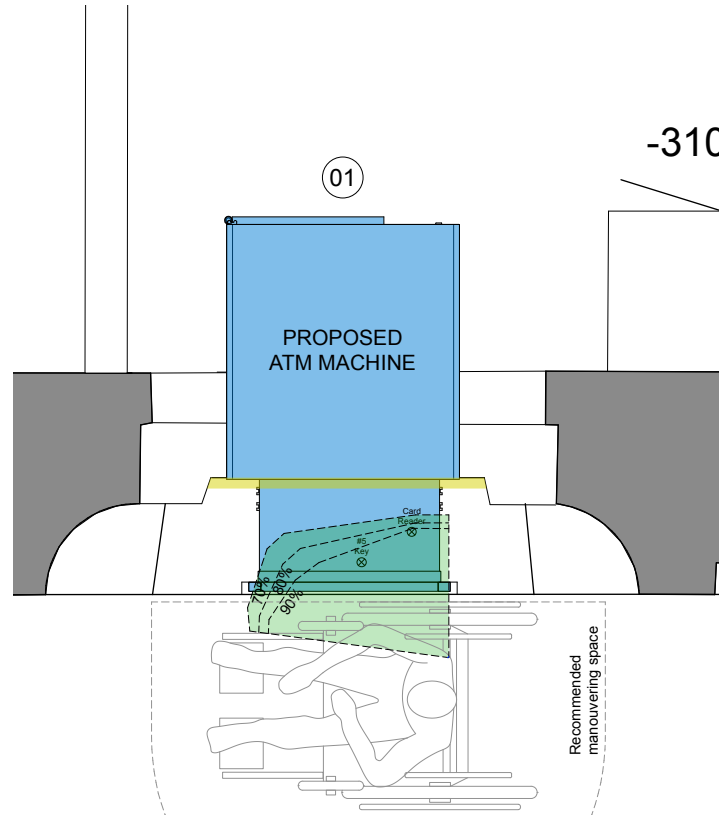

06 Detailed Plan Of Affected Area
1:25@A3

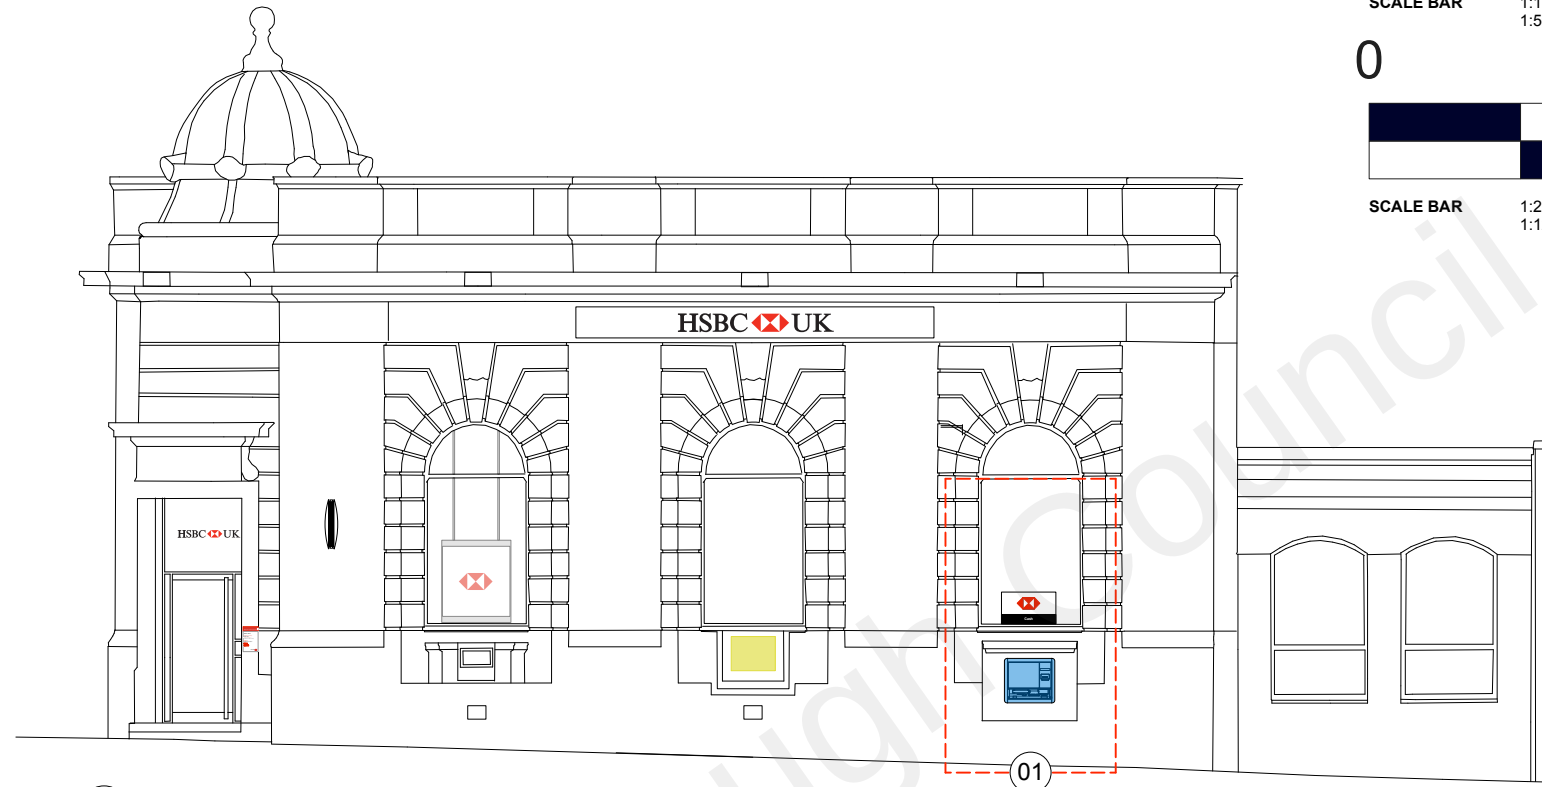

07 Proposed Elevation
1:100@A3

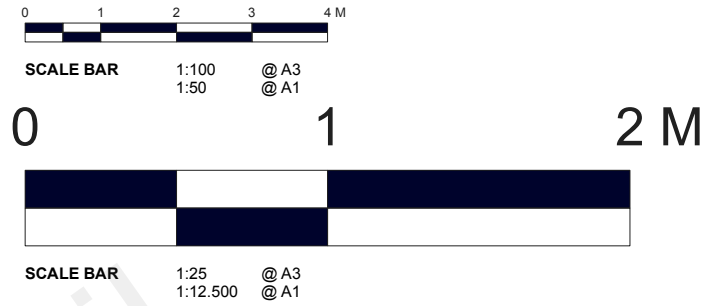


LEGEND


- SELF SERVICE MACHINE NEW EQUIPMENT
- AREA OF REQUIRED ADJUSTMENT TO (EXISTING/PROPOSED)
- EXISTING STRUCTURE

SCOPE OF WORKS

- NEW EXTERNAL ATM TO BE INSTALLED THROUGH EXISTING ATM APERTURE WITH MINOR ADJUSTMENTS WHERE REQUIRED - INTERNAL WALL TO BE CUT AWAY / AMENDED TO ALLOW FOR A MINIMUM GAP OF 30MM BETWEEN MACHINE AND FACE OF WALL.
- INSTALL NEW EXTERNAL ATM BUTTON SIGNAGE, POSITIONED ON WINDOW CILL ABOVE NEW MACHINE.
- STRUCTURAL ENGINEER REQUIRED TO ASSESS LOADS ON SLAB DUE TO BASEMENT BELOW - ALL WORKS SUBJECT TO STRUCTURAL ENGINEERS RECOMMENDATIONS.

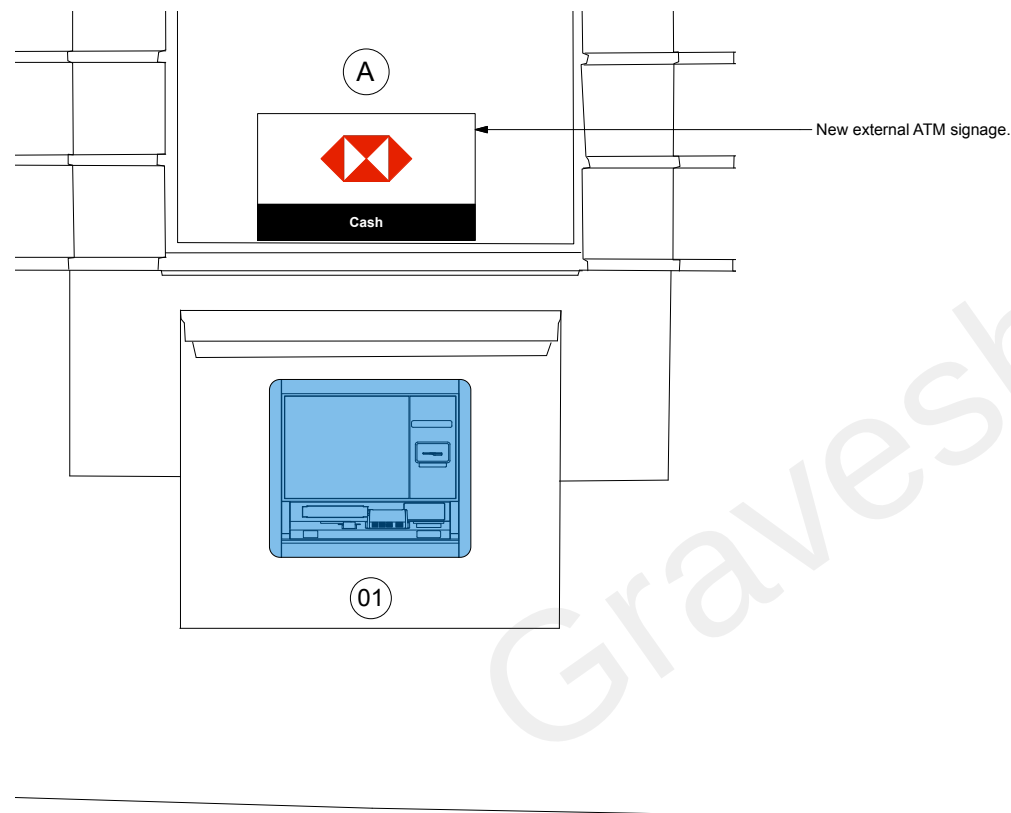

08 Detailed Elevation Of Affected Area
1:25@A3

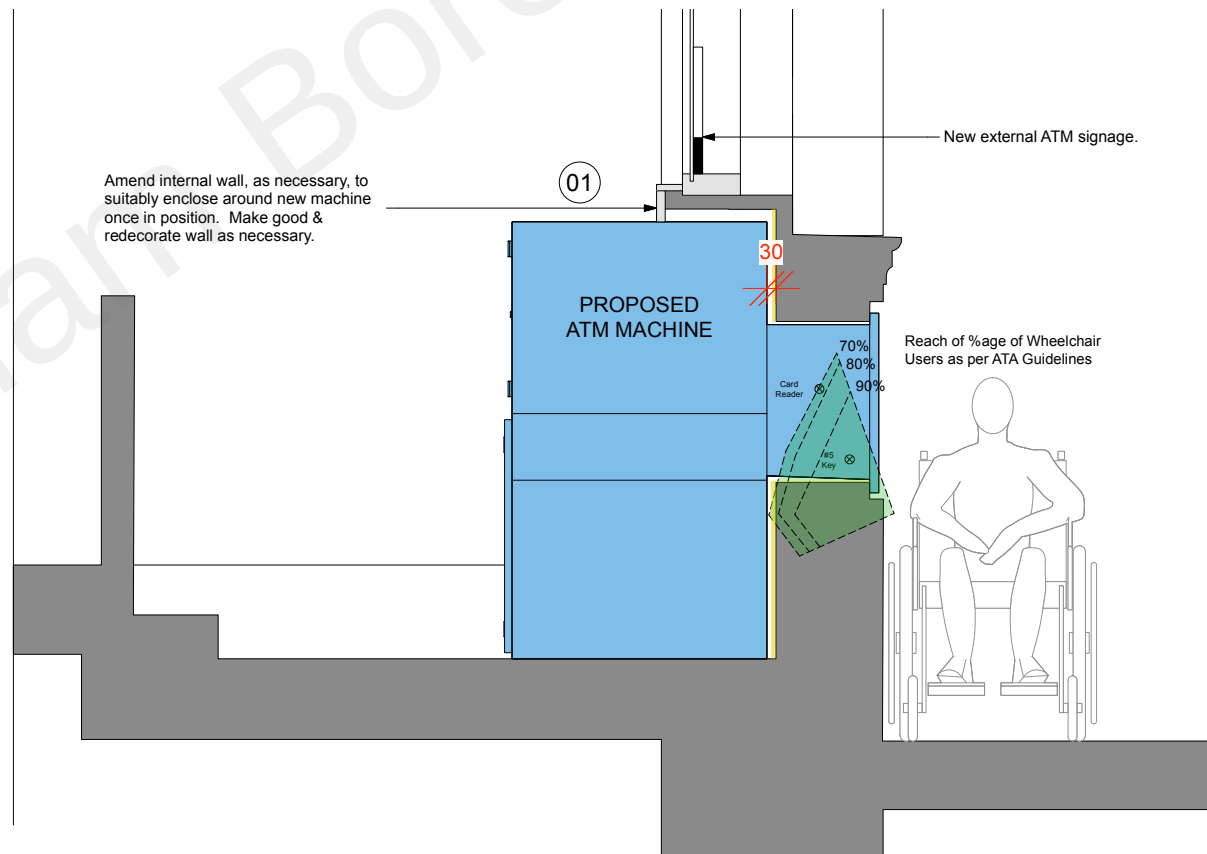

09 Detailed Section Of Affected Area
1:25@A3

SIGNAGE DETAILS

