




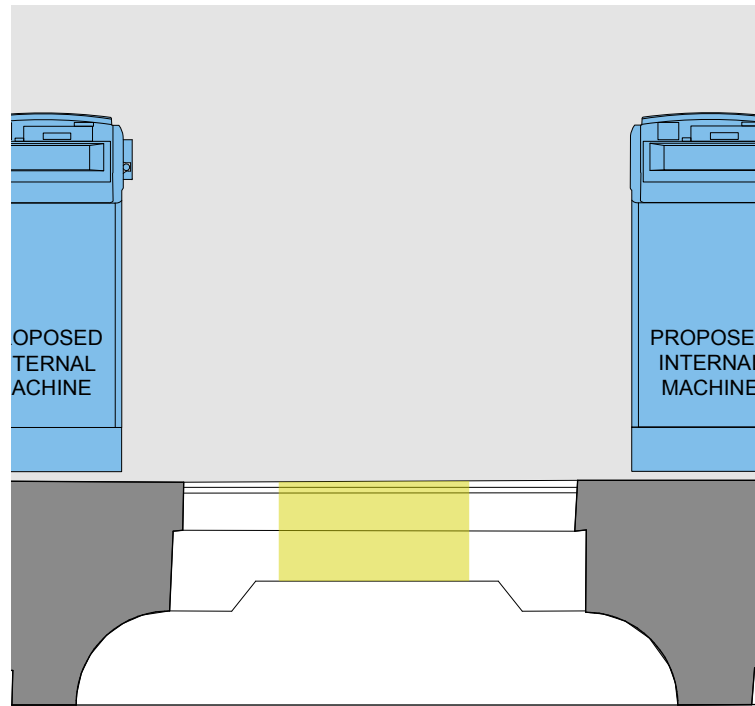

10 Detailed Plan Of Affected Area
1:25@A3

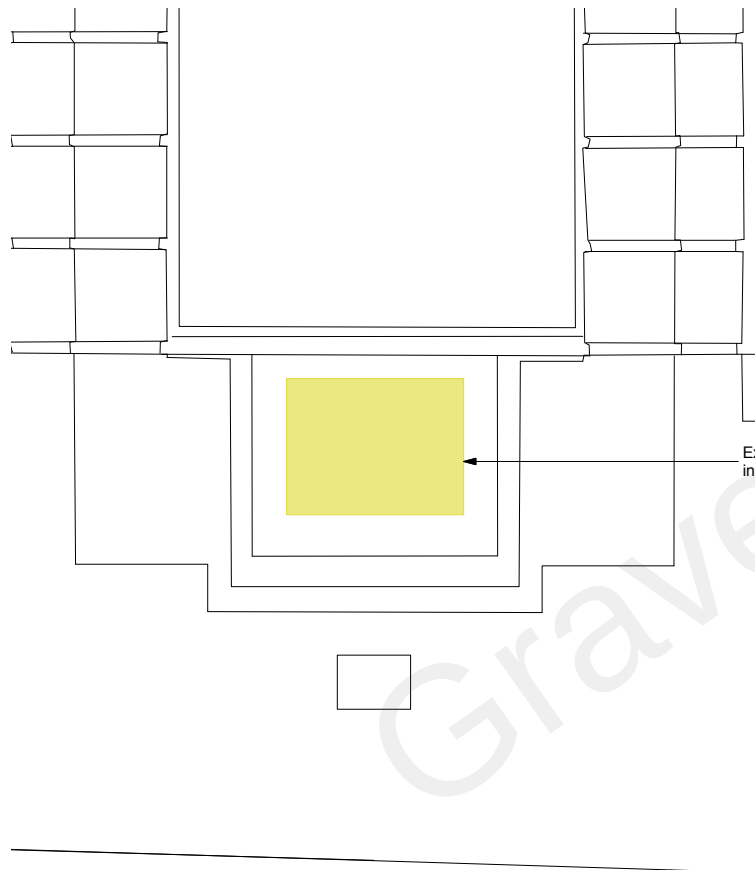


12 Detailed Elevation Of Affected Area
1:25@A3

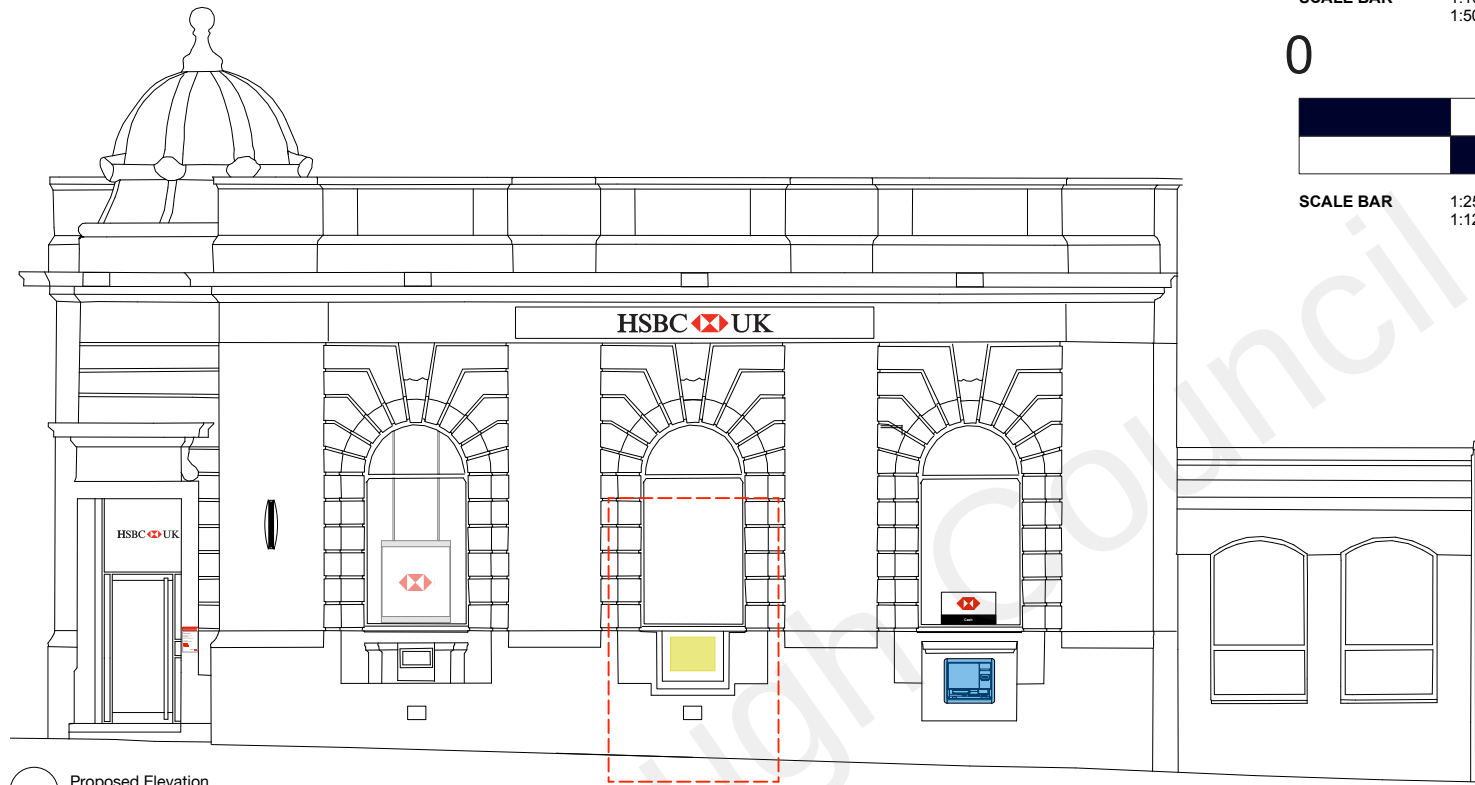

11 Proposed Elevation
1:100@A3



SCALE BAR 1:100 @ A3
1:50 @ A1

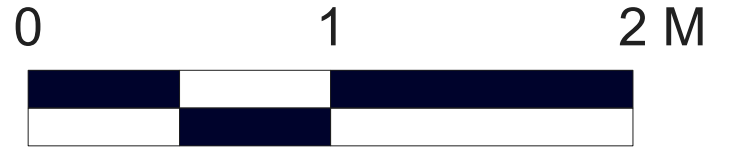


SCALE BAR 1:25 @ A3
1:12.500 @ A1

LEGEND

- SELF SERVICE MACHINE NEW EQUIPMENT
- AREA OF REQUIRED ADJUSTMENT TO (EXISTING/PROPOSED)
- EXISTING STRUCTURE

SCOPE OF WORKS

- REMOVE EXISTING EXTERNAL ATM.
- EXISTING APERTURE TO BE INFILLED TO MATCH EXISTING STONWORK.
- AREA OF WINDOW FRAME AFFECTED BY WORKS TO BE REPAIRED AND REDECORATED.

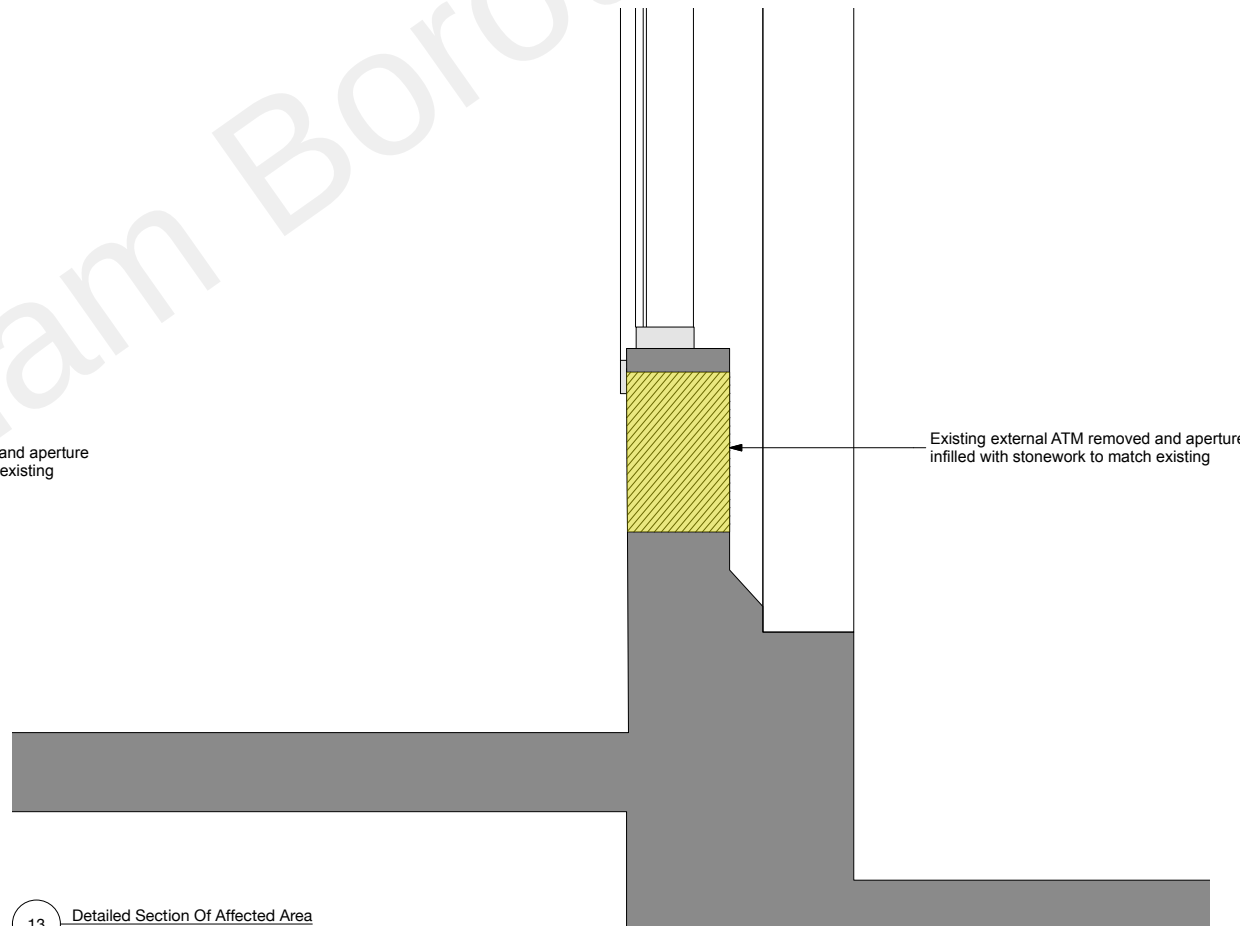

13 Detailed Section Of Affected Area
1:25@A3