


HARD LANDSCAPE:

- ① BIN STORE



FOOD CADDY

- ② FOREST LARGE DOUBLE DOOR WOODEN BIKE STORE

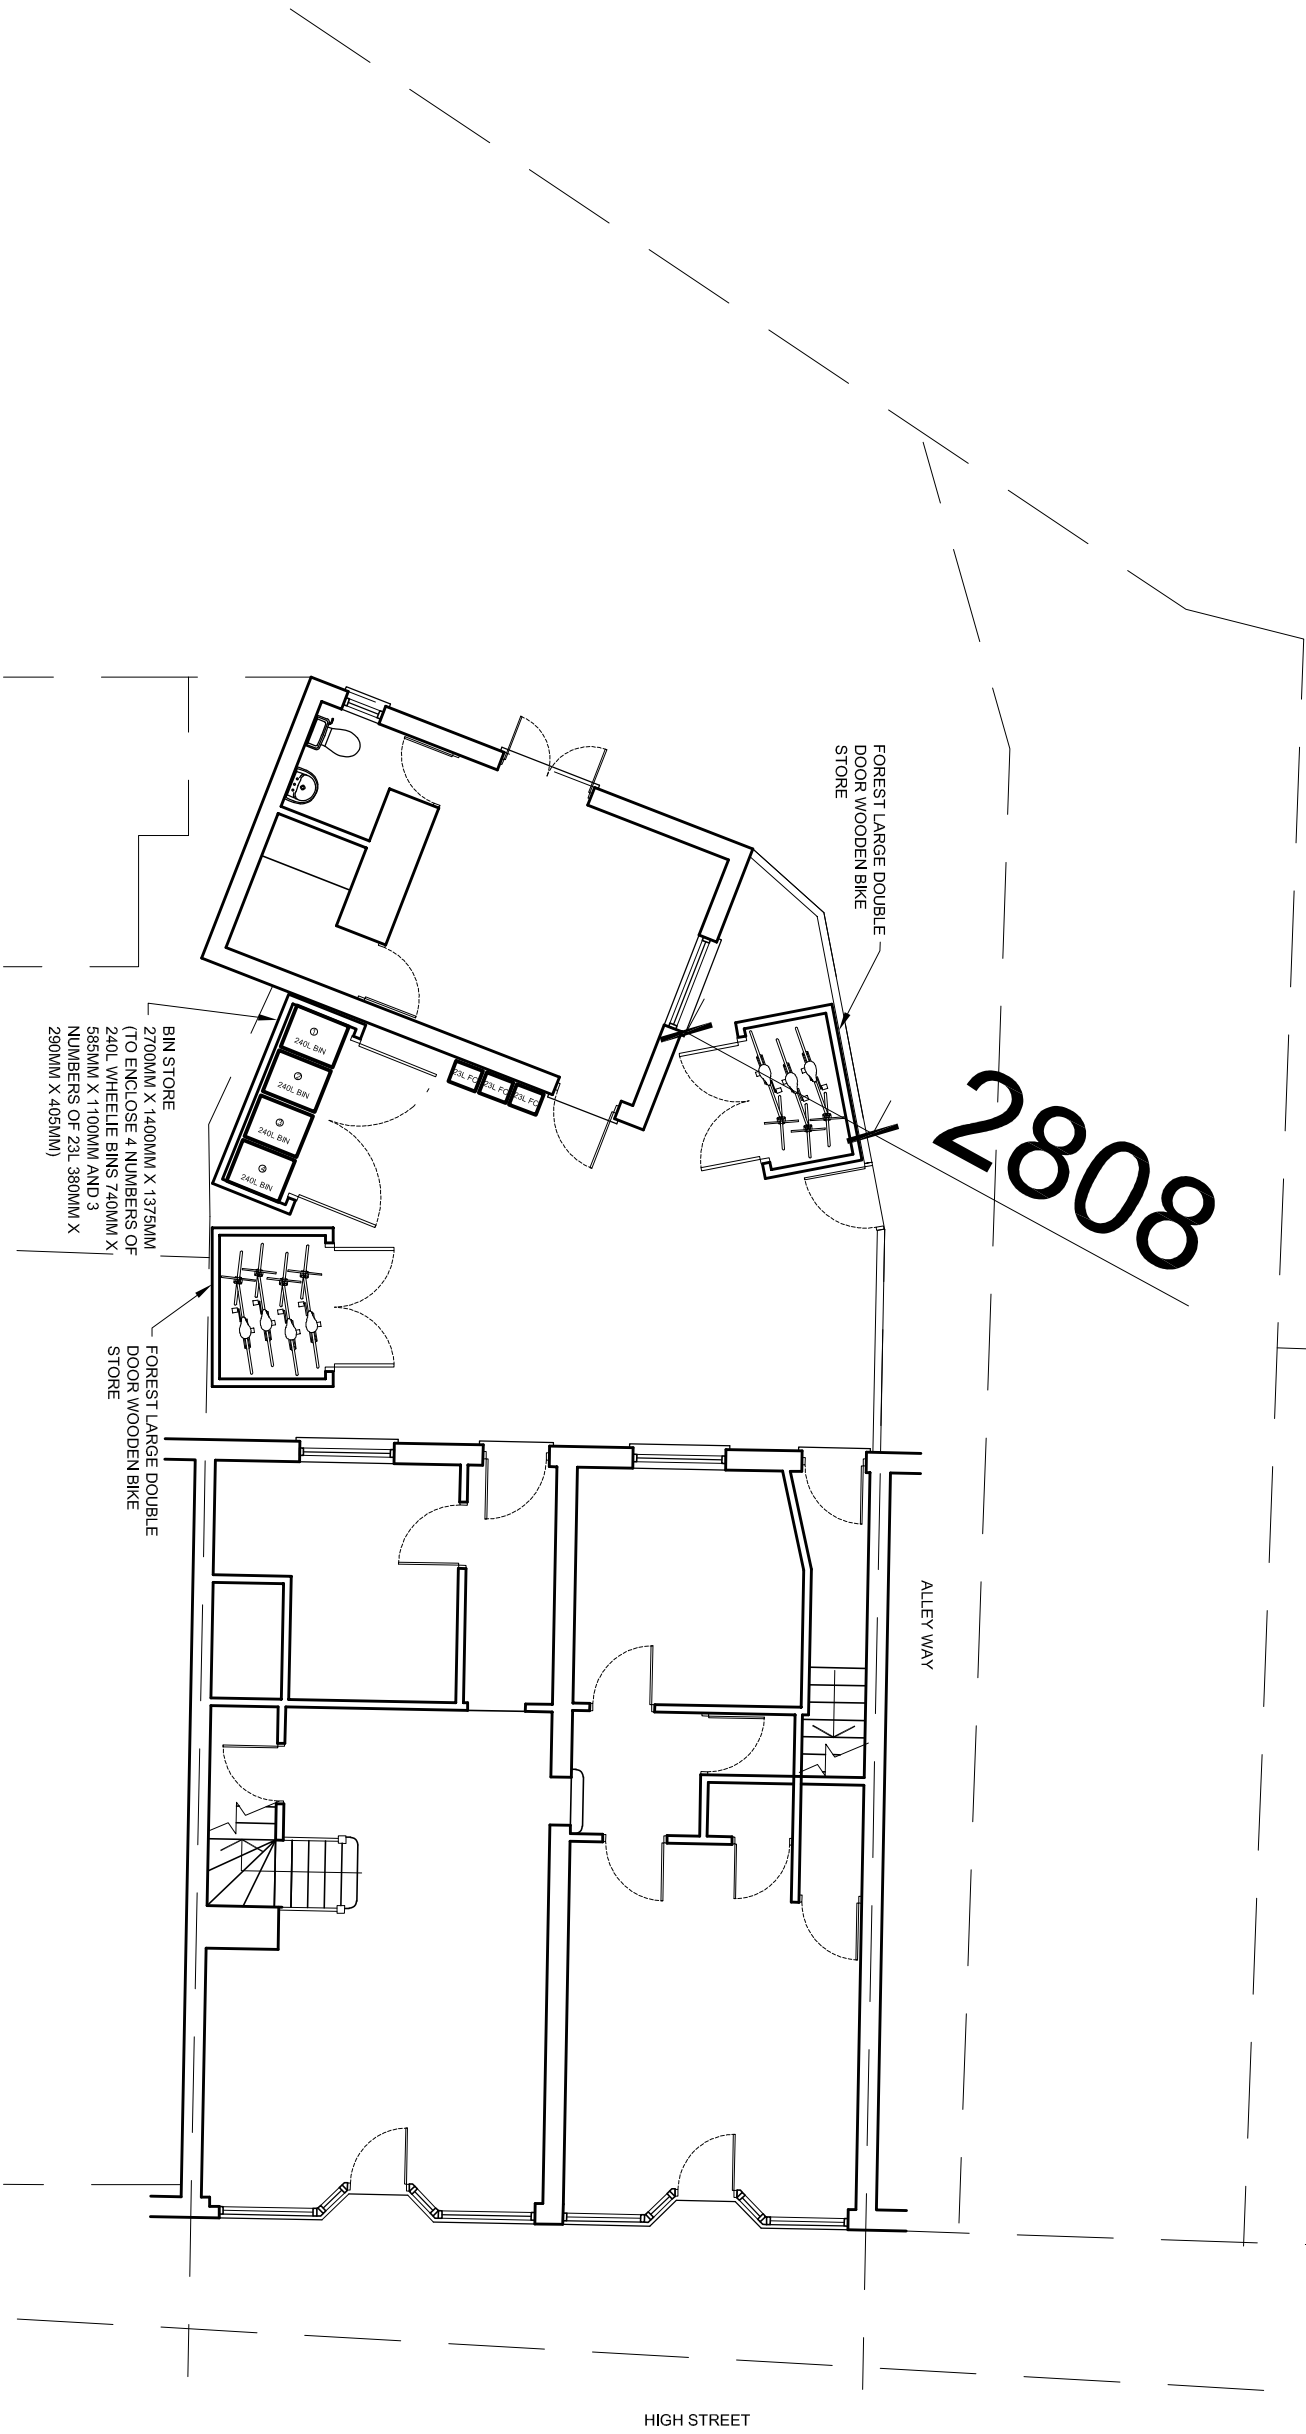

rev.	description	date	chkd.
 93 Colmandene Crescent, Orpington, Kent BR5 2RA 020 3004 9238 07931 931 035 s.nappai@dapconsultants.co.uk www.dapconsultants.co.uk			

project : 79-80 High Street
Gravesend

drawing title :

Proposed Block Plan

drawn: KS	chkd : SS	date: 24.04.2024
status: Condition		scale: 1:100@A3
proj no : 1961	drg no: 01	rev no: A