


The Contractor is to check all dimensions on site and report any discrepancies to the Contract Administrator. This drawing is to be read in conjunction with all other standard documentation.

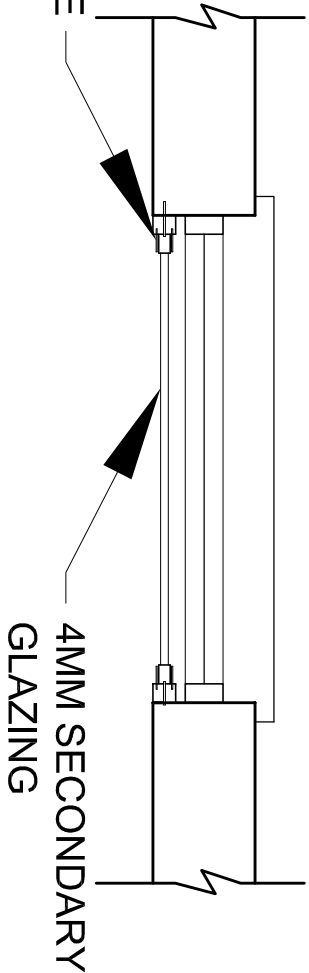

SCREW DRILLED TO THE
NEW TIMBER FRAME
CONNECTED TO THE
EXISTING WALL

TYPICAL SECTION DETAIL
OF SECONDARY GLAZING



REFERENCE IMAGE OF WINDOW (NOT
FROM THE APPLICATION SITE) SHOWING
TYPICAL SECONDARY GLAZING WITH
TRICKLE VENTS



REFERENCE IMAGE OF WINDOW (NOT
FROM THE APPLICATION SITE) SHOWING
TYPICAL SECONDARY GLAZING WITH
TRICKLE VENTS

rev.	description		date	chkd.
	 93 Colmandene Crescent, Orpington, Kent BR5 2RA 020 3004 9238 07931 931 035 s.nagpal@dapconsultants.co.uk www.dapconsultants.co.uk			
project : 79-80 High Street Gravesend				
drawing title : Typical Section Detail of Secondary Glazing				
drawn: KS		chkd : SS	date: 24.04.2024	
status: Condition		scale: 1:20@A3		
proj no : 1961	drg no: 03	rev no: A		