

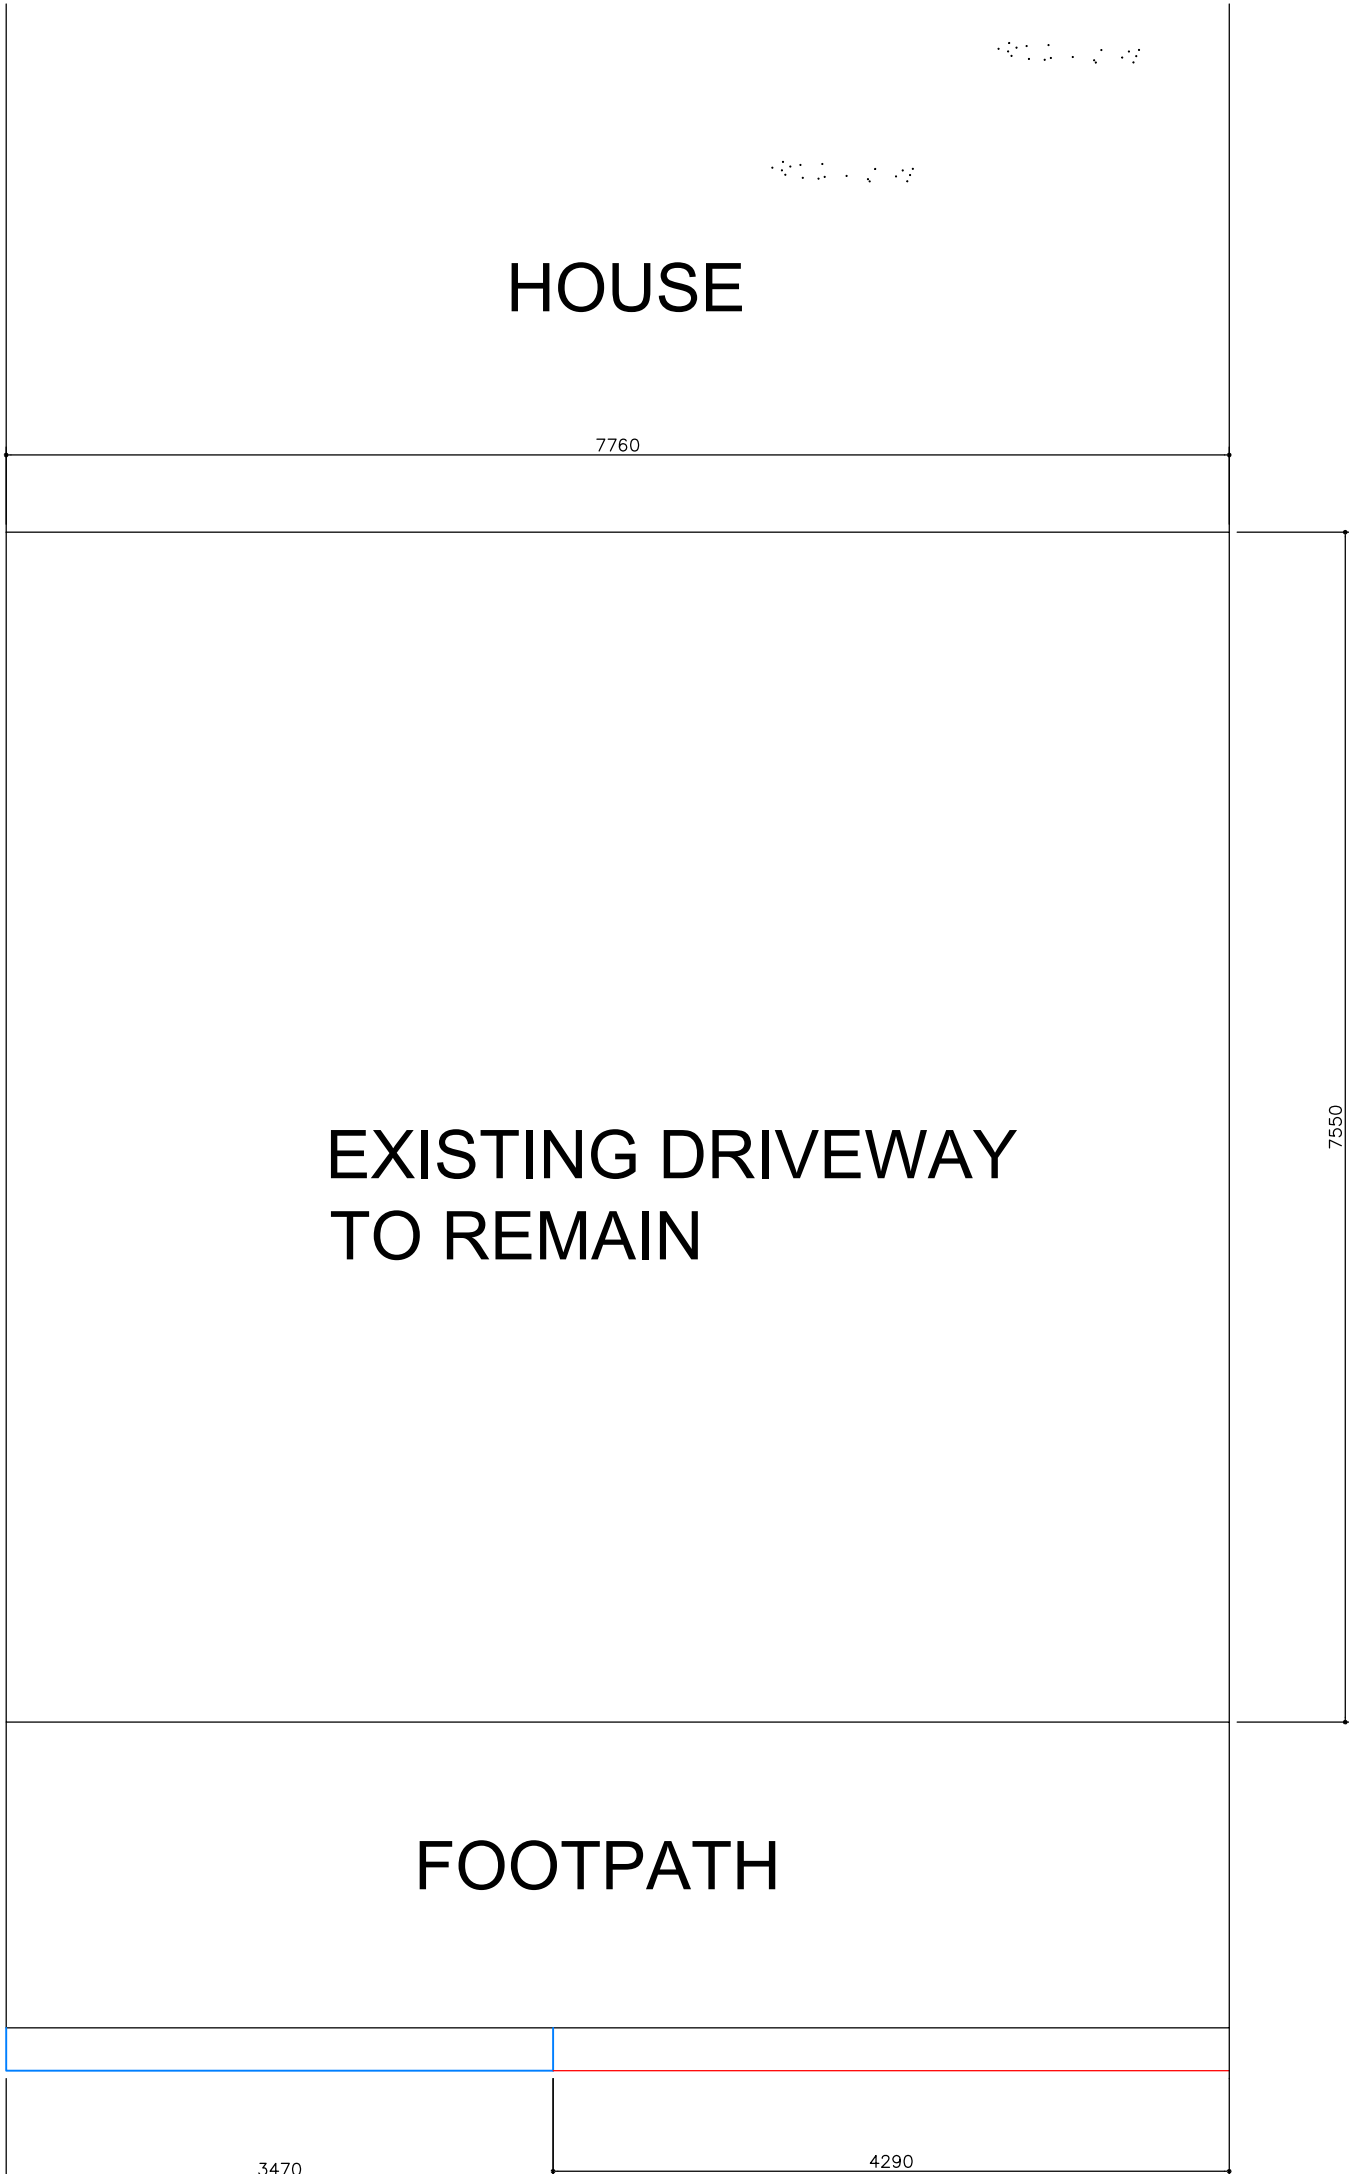


SCALE BAR 1:100

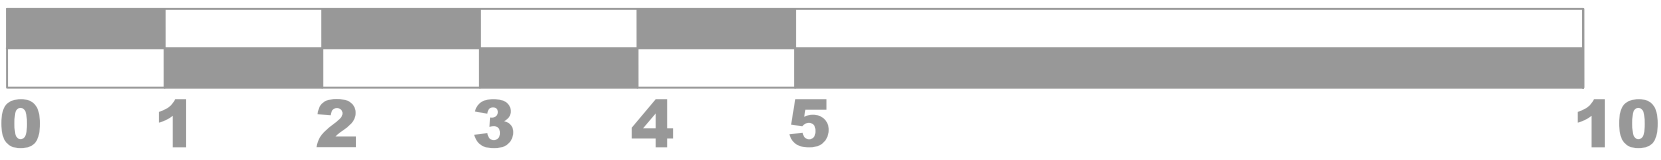

Existing drop kerb in blue Extension Dropped kerb in red

 

Revision Notes		



committed to







SE
38 ASQUITH ROAD
GILLINGHAM, KENT
ME8 0JD

Mobile: 07587 226594
E-Mail: samueleverson7@gmail.com

CLIENT AND PROJECT TITLE	
Client LEE BUCKLEY	
Project 40 OAKLANDS ROAD	
DRAWING CONTENT PROPOSED DROP KERB	
DRAWN BY: SE COMP REF: 0007	DATE: 30.05.25 SCALE: 1:100
DRG NO: 0007-D01	REV: 0

FOR APPROVAL