


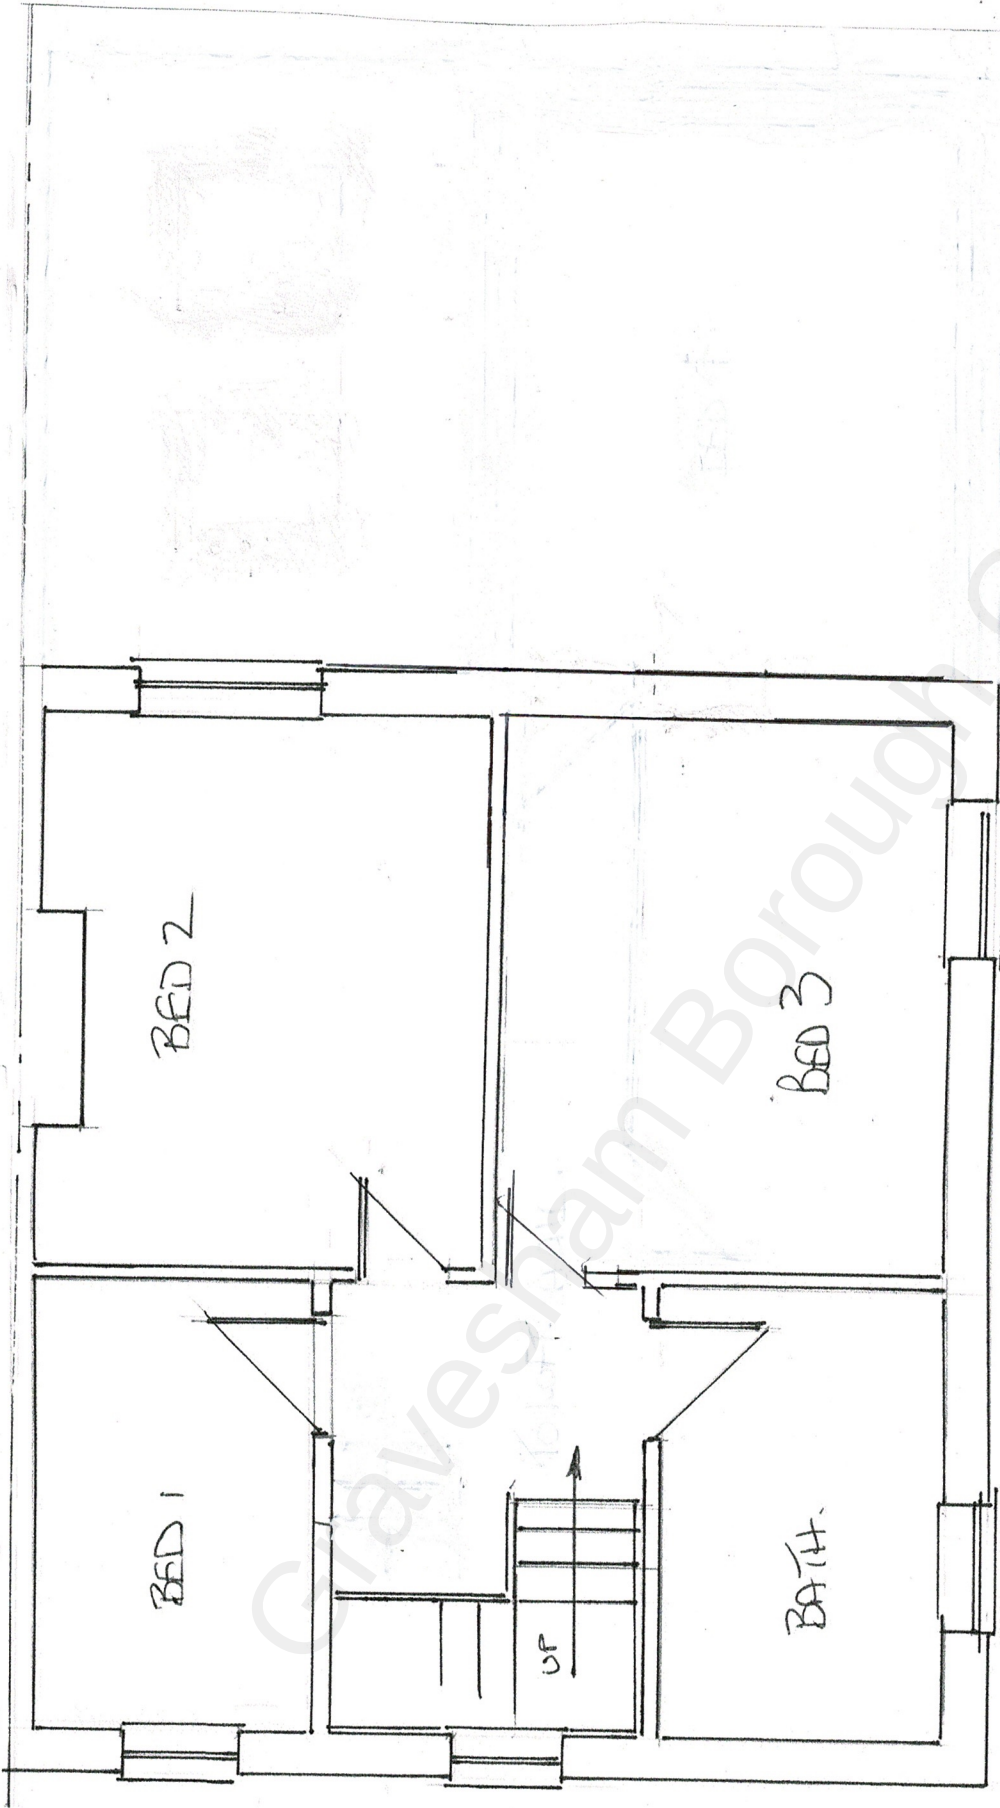

0 1 2 3
SCALE BAR.

Title FIRST FLOOR PLAN.
EXISTING

Job FRONT DORMER -
37 HAYMES RD NORTH FLEET
KENT DA11 7HL

Date	Dm	Scale	
3:10:21	1W	1:50	
W0103			