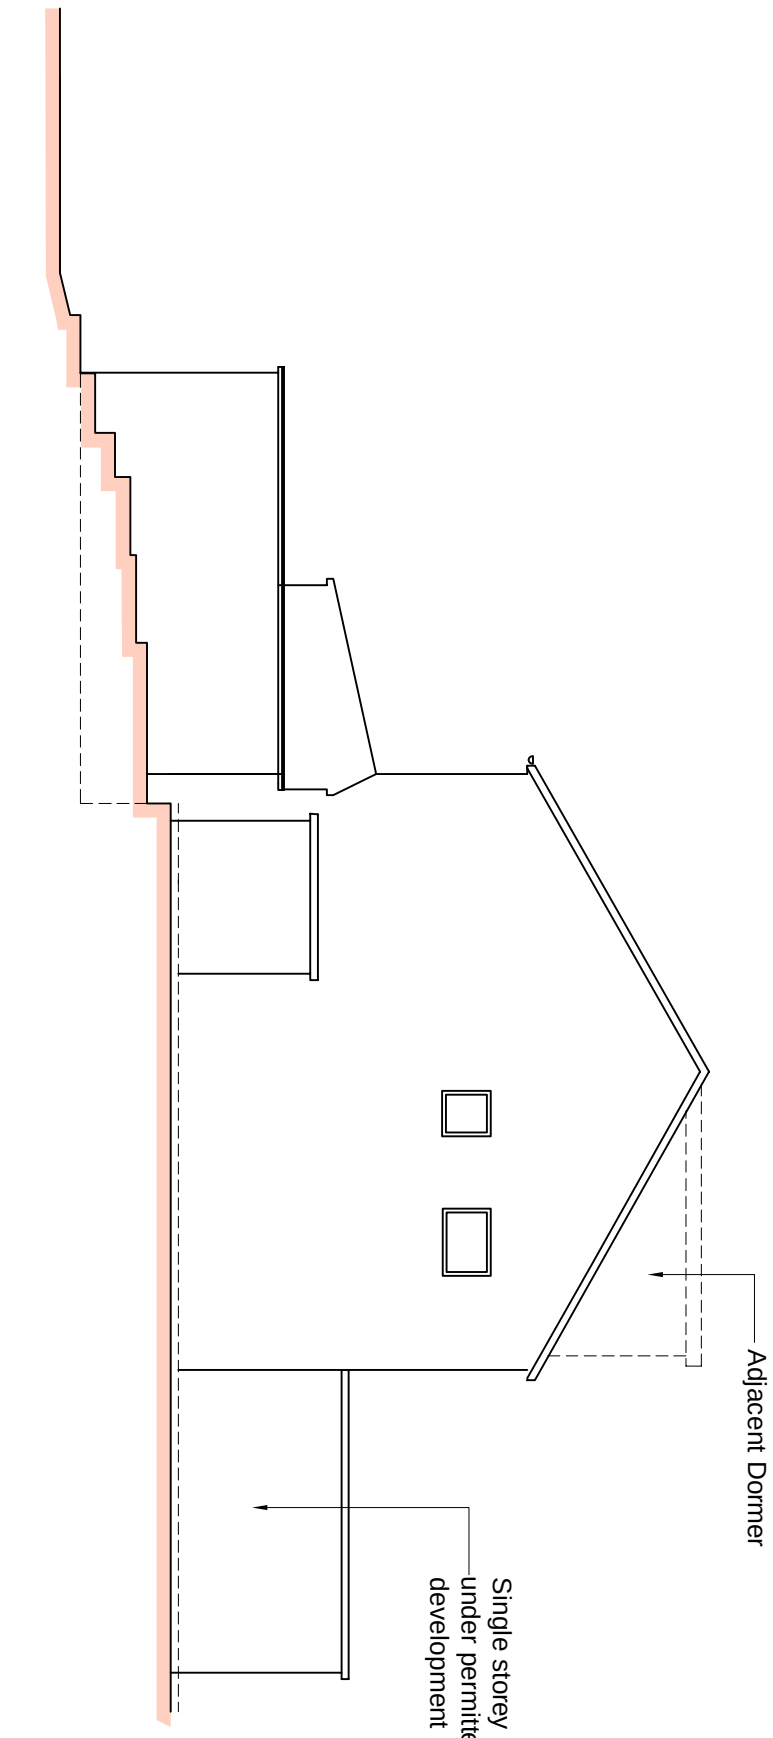
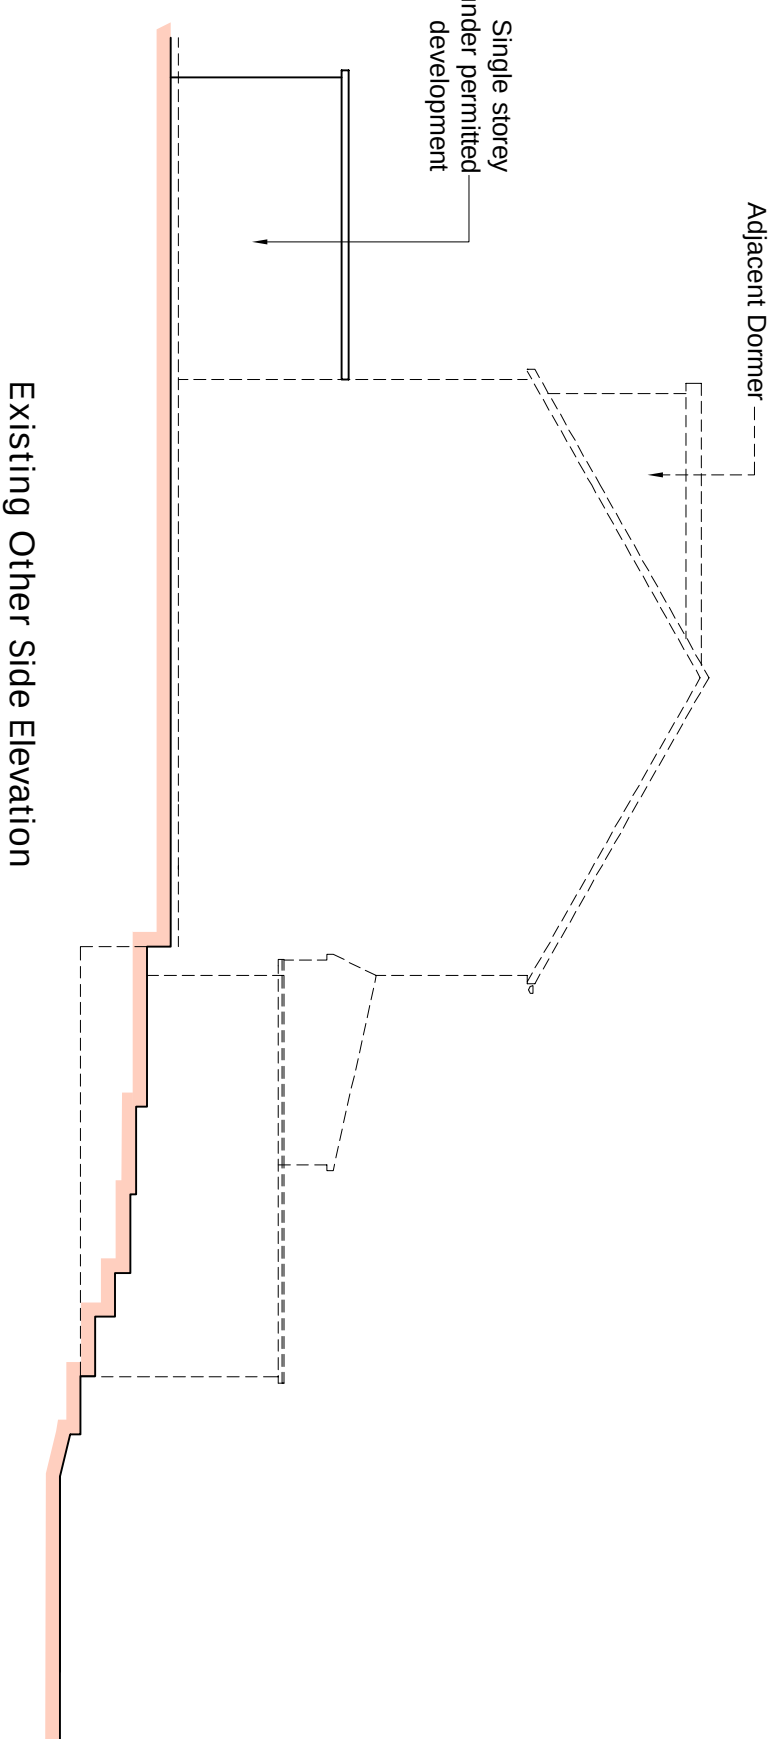
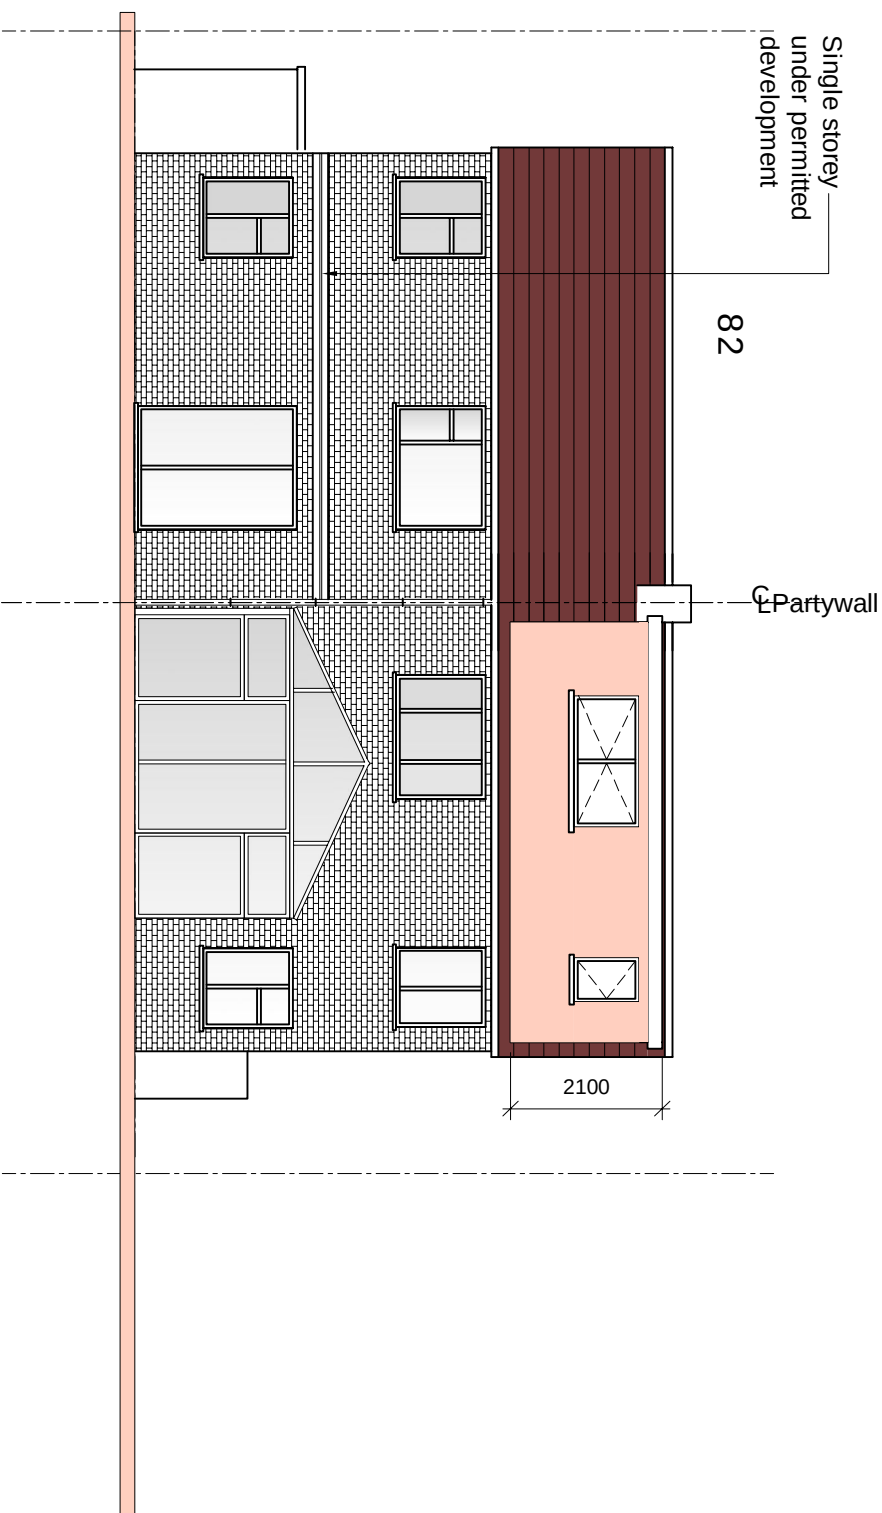
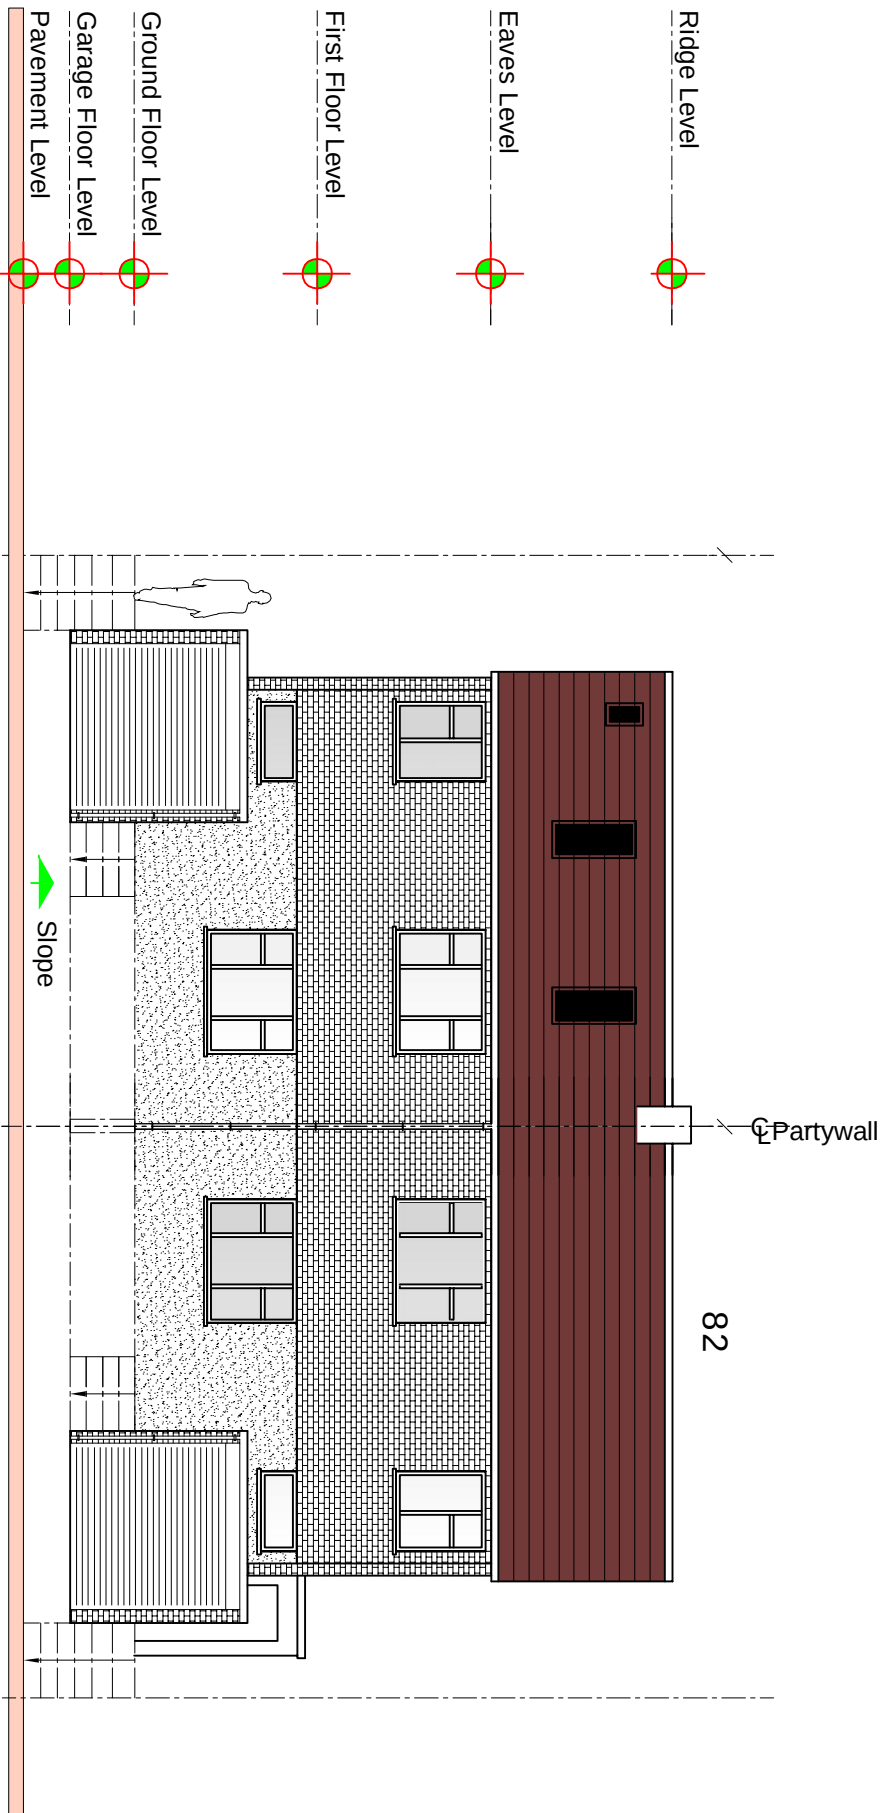
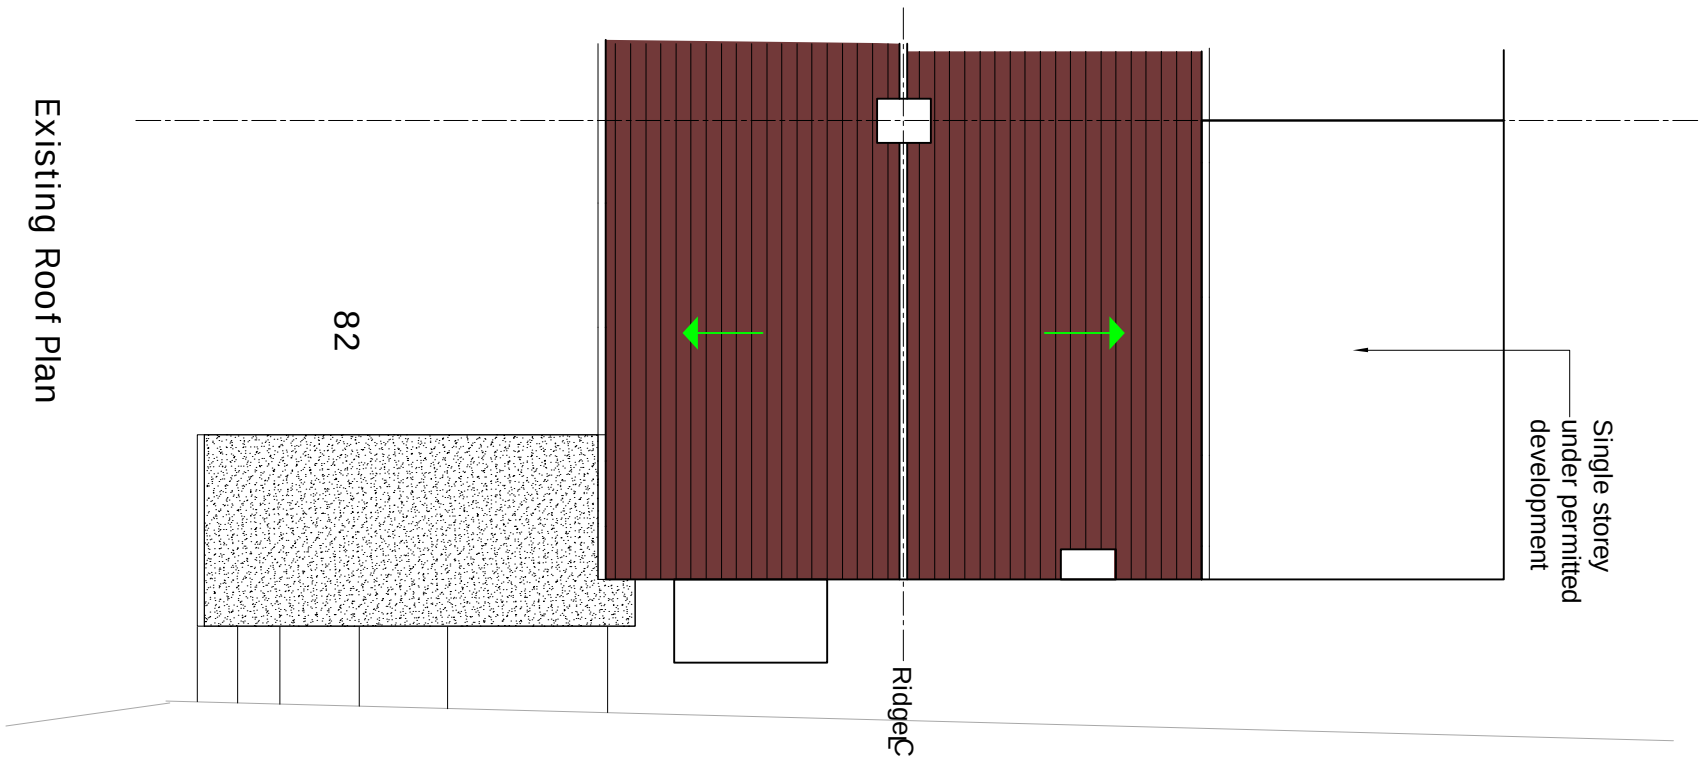
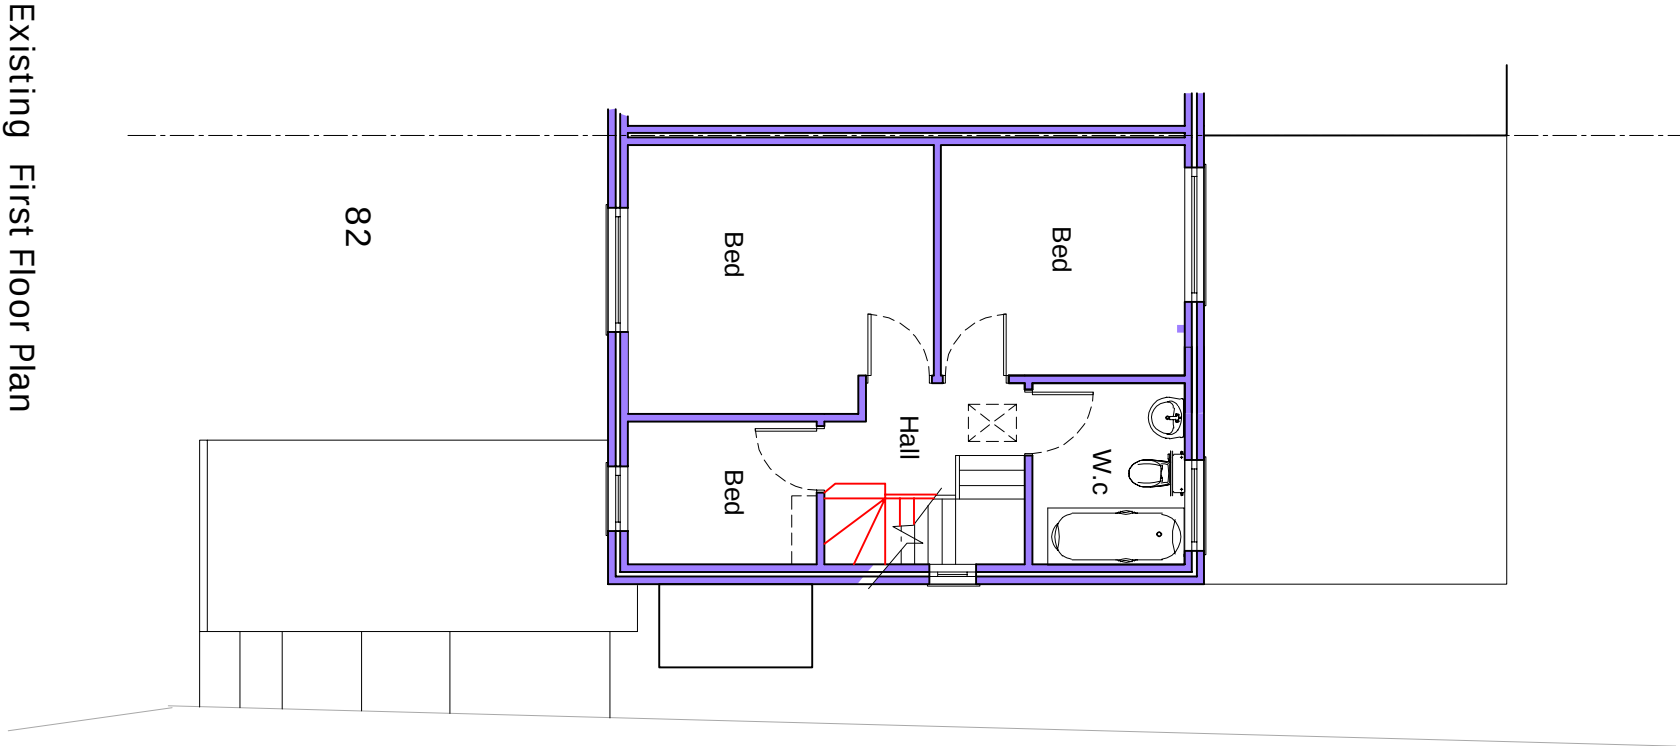
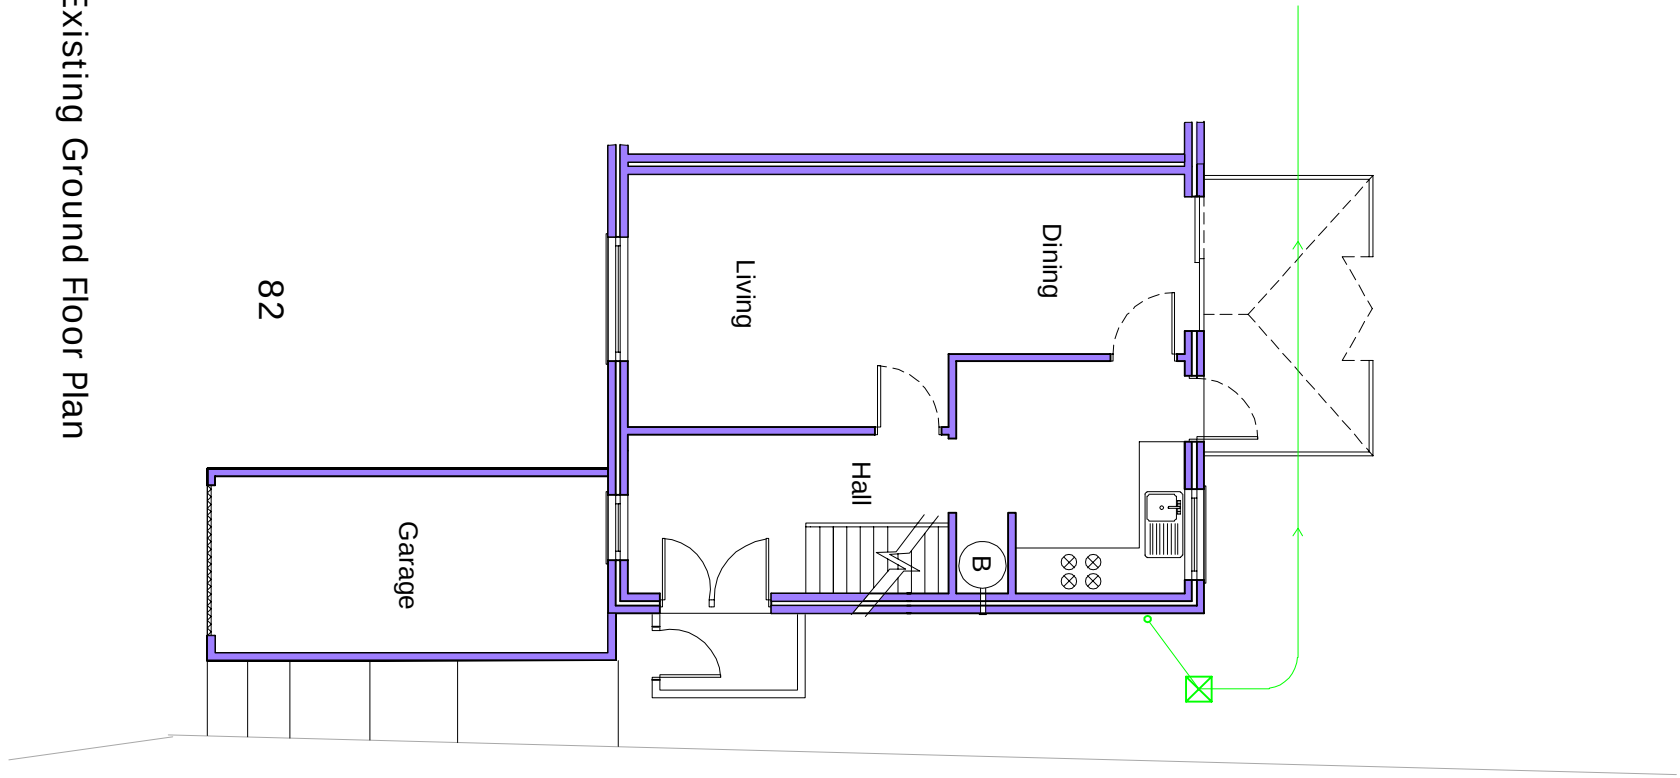


Permitted Development			
Structural & Architectural Solutions			
9A THE PINNACLE - 180 HIGH ROAD - CHADWELL HEATH RM46 6PN			
07340121222			
Job Title			
82 Heritadge Road Highnam ME3 7DD			
Drawing Title			
Existing Plans			
Scale	Date		
1:100 @ A1	DEC`22		
Job No.	Proj No.	Rev	
51-1000-989	S12	P2	