

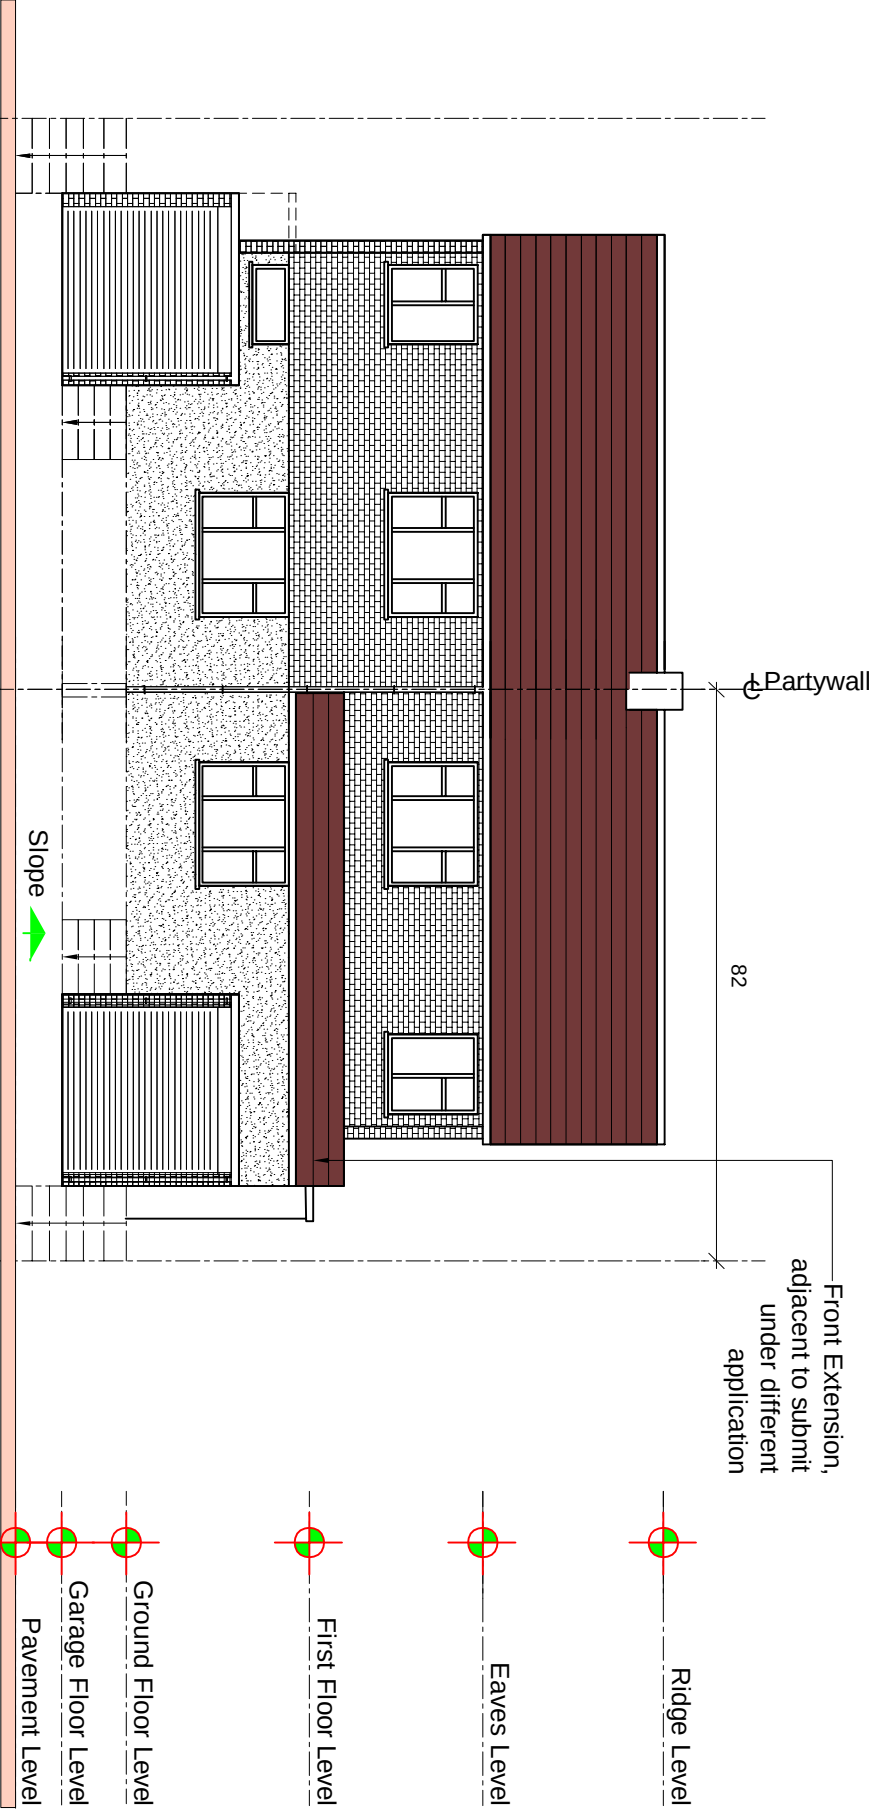
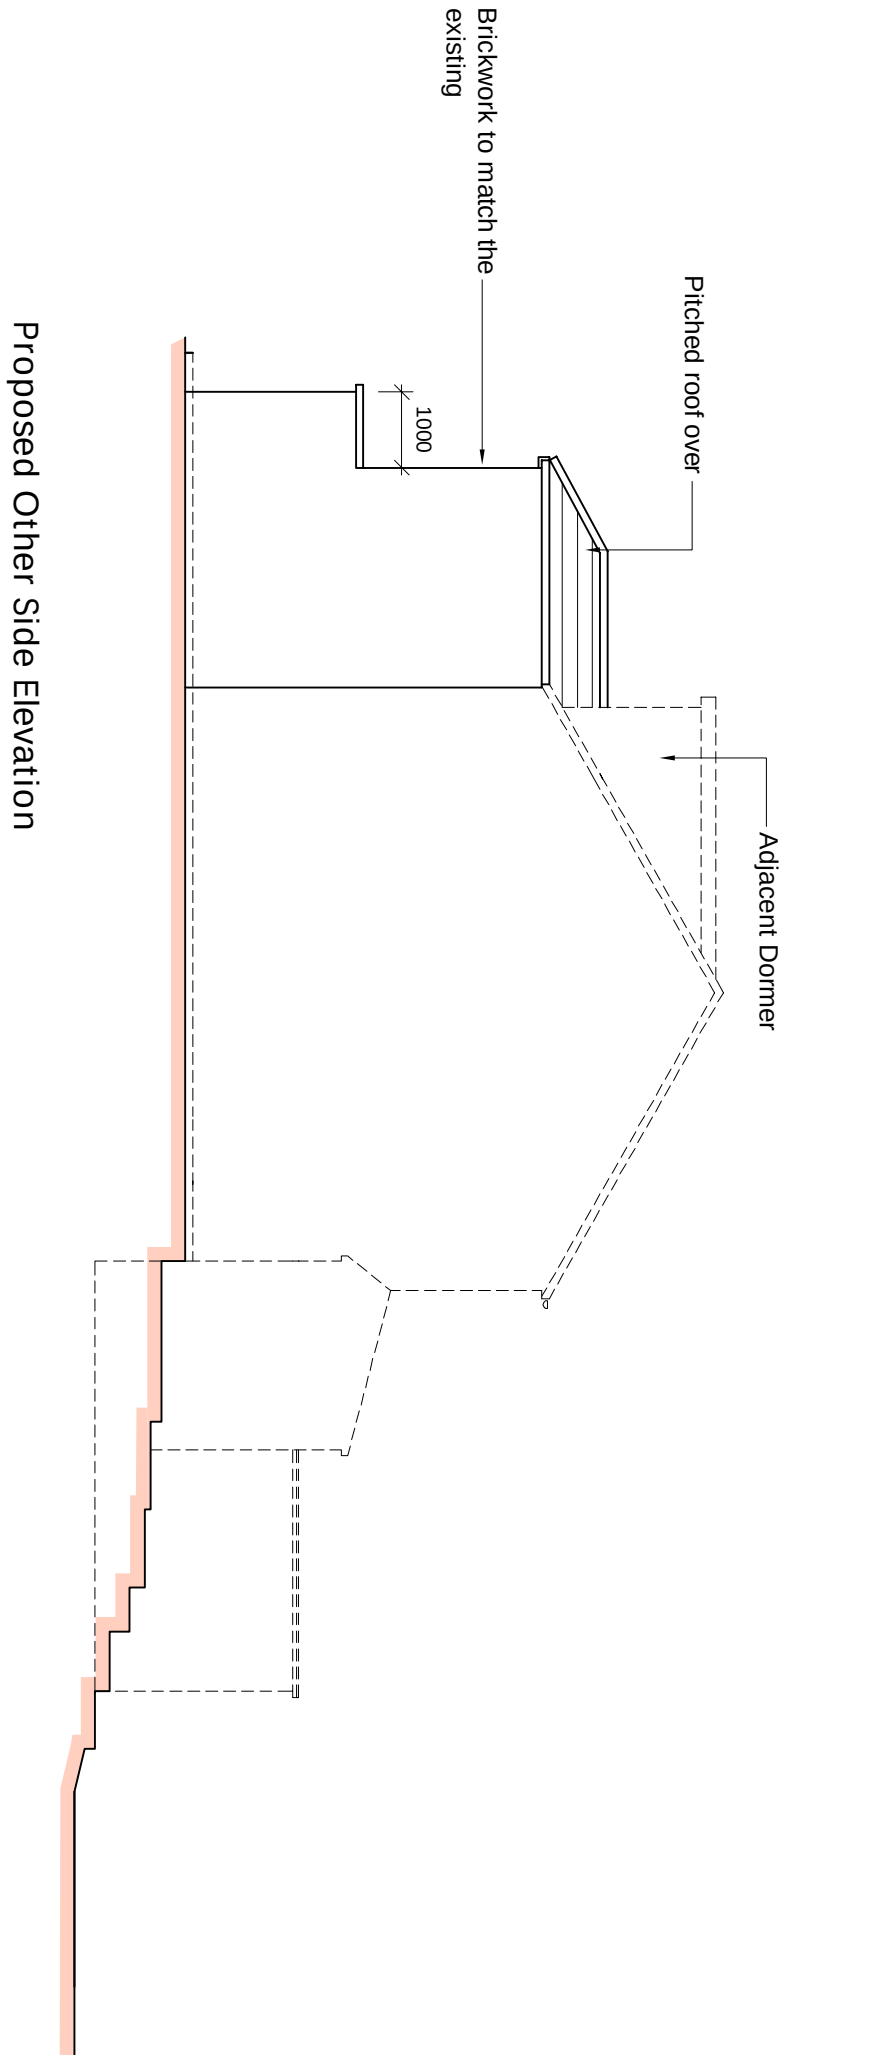
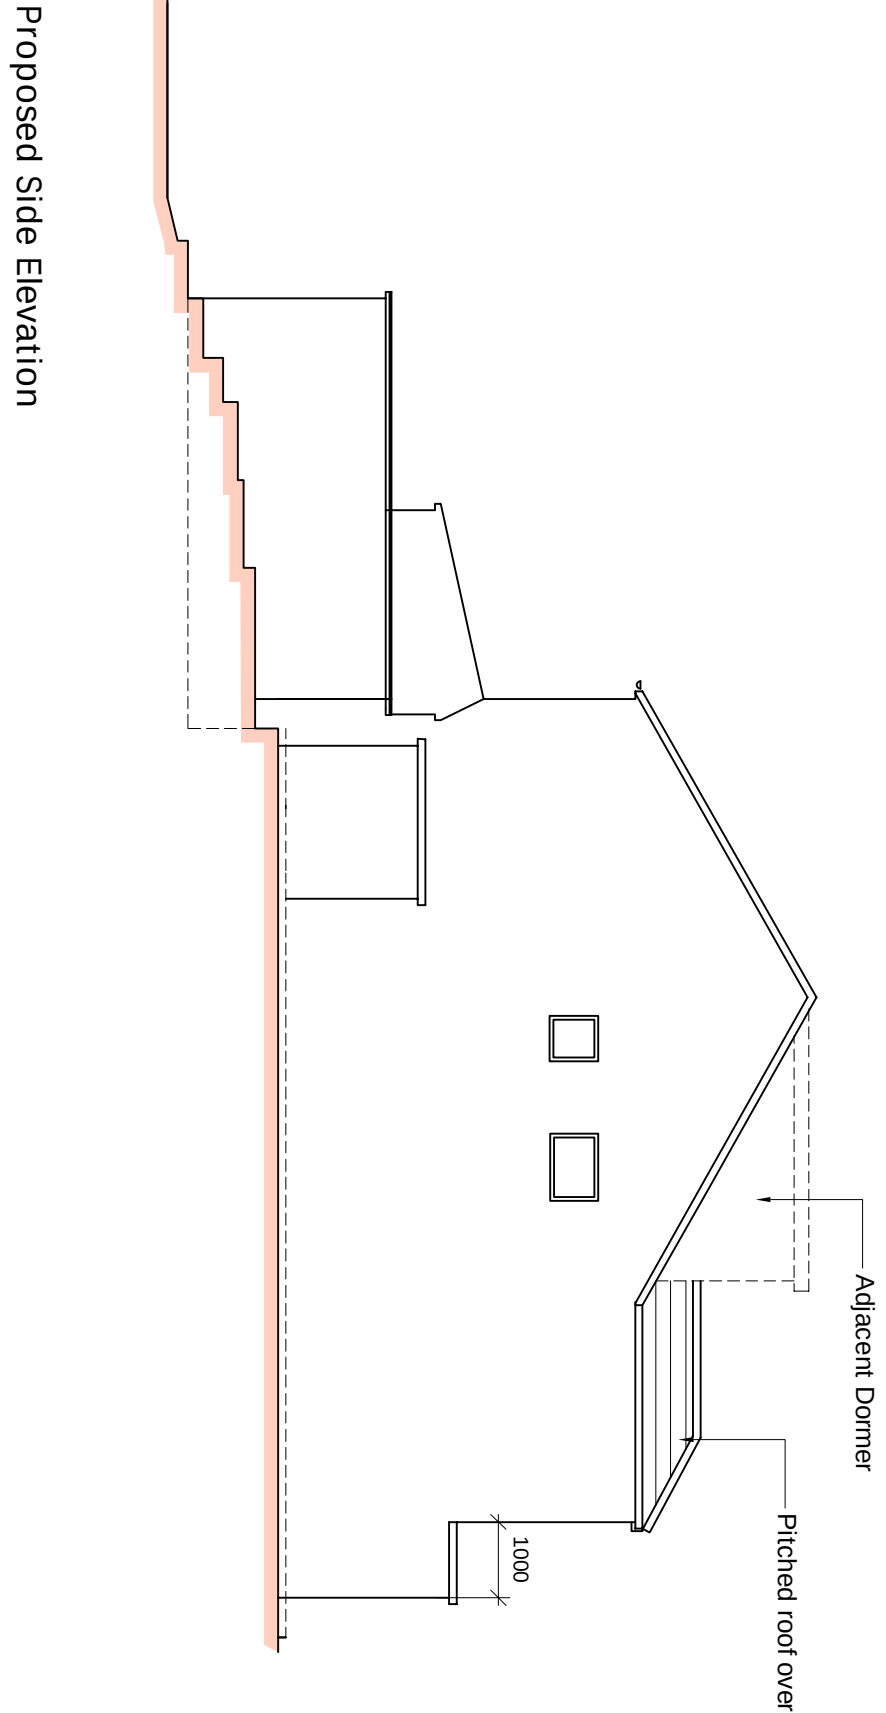
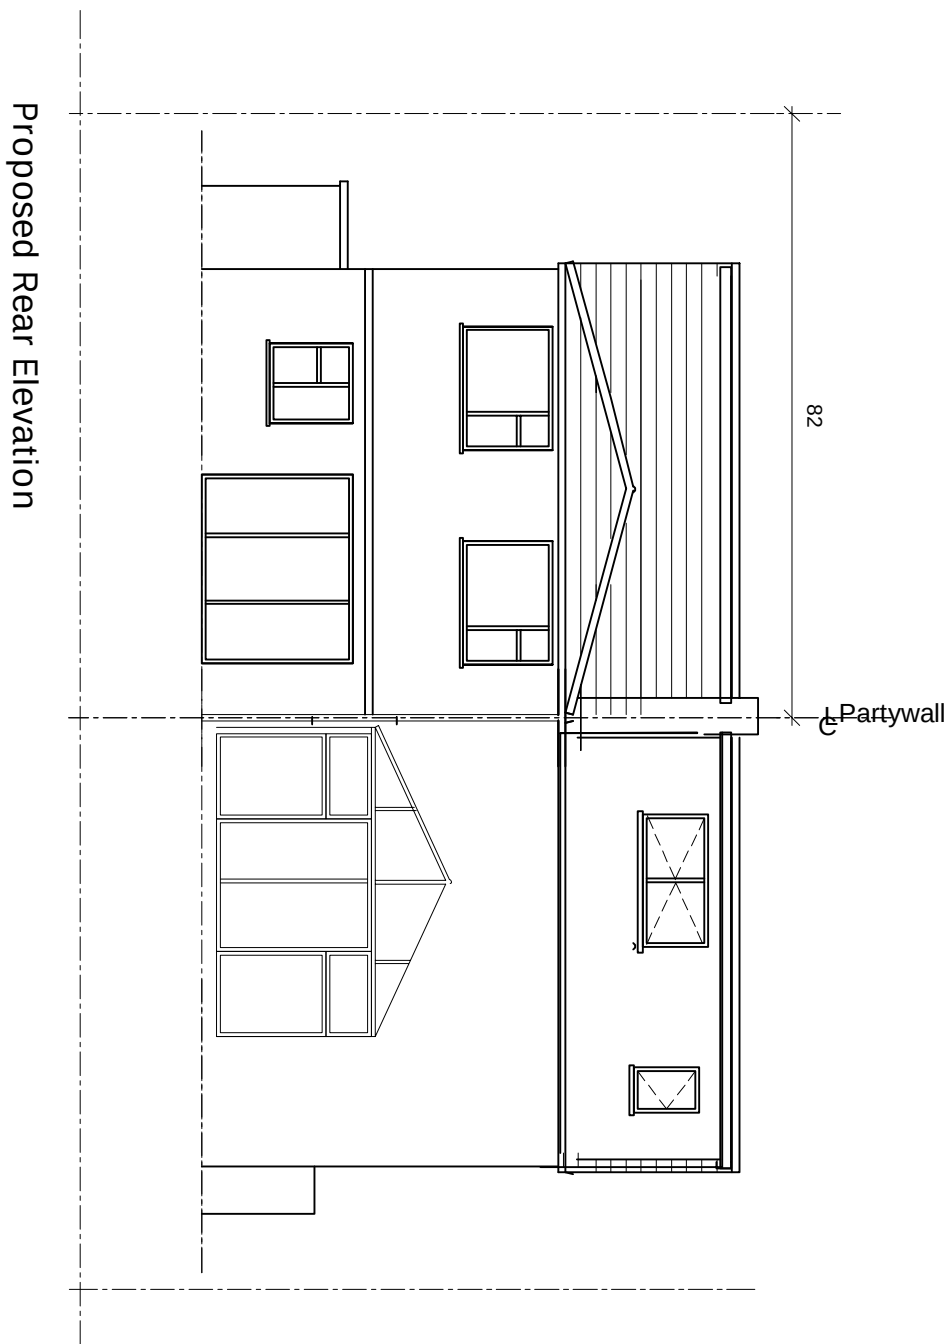
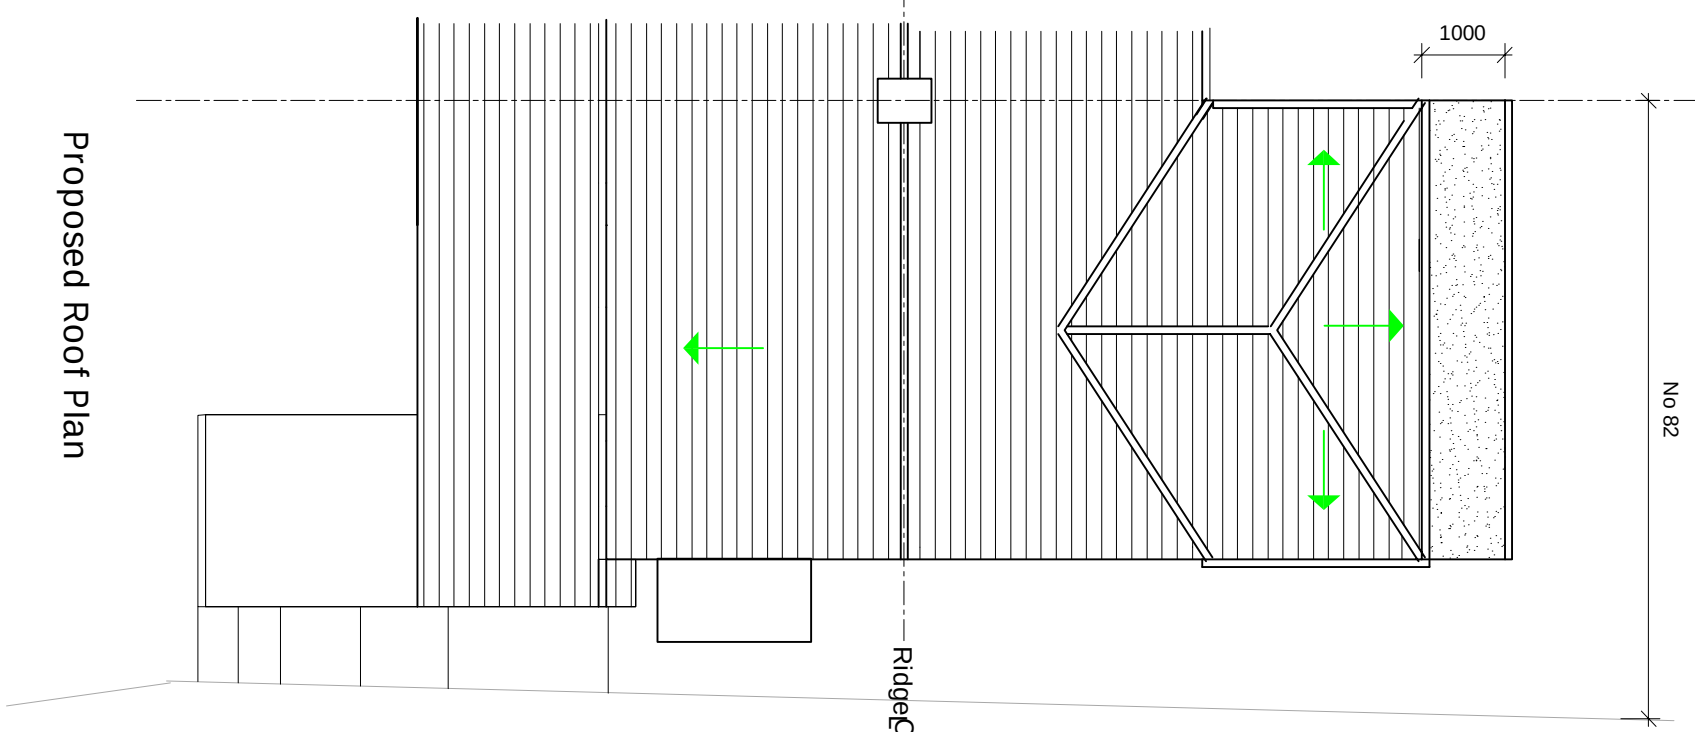
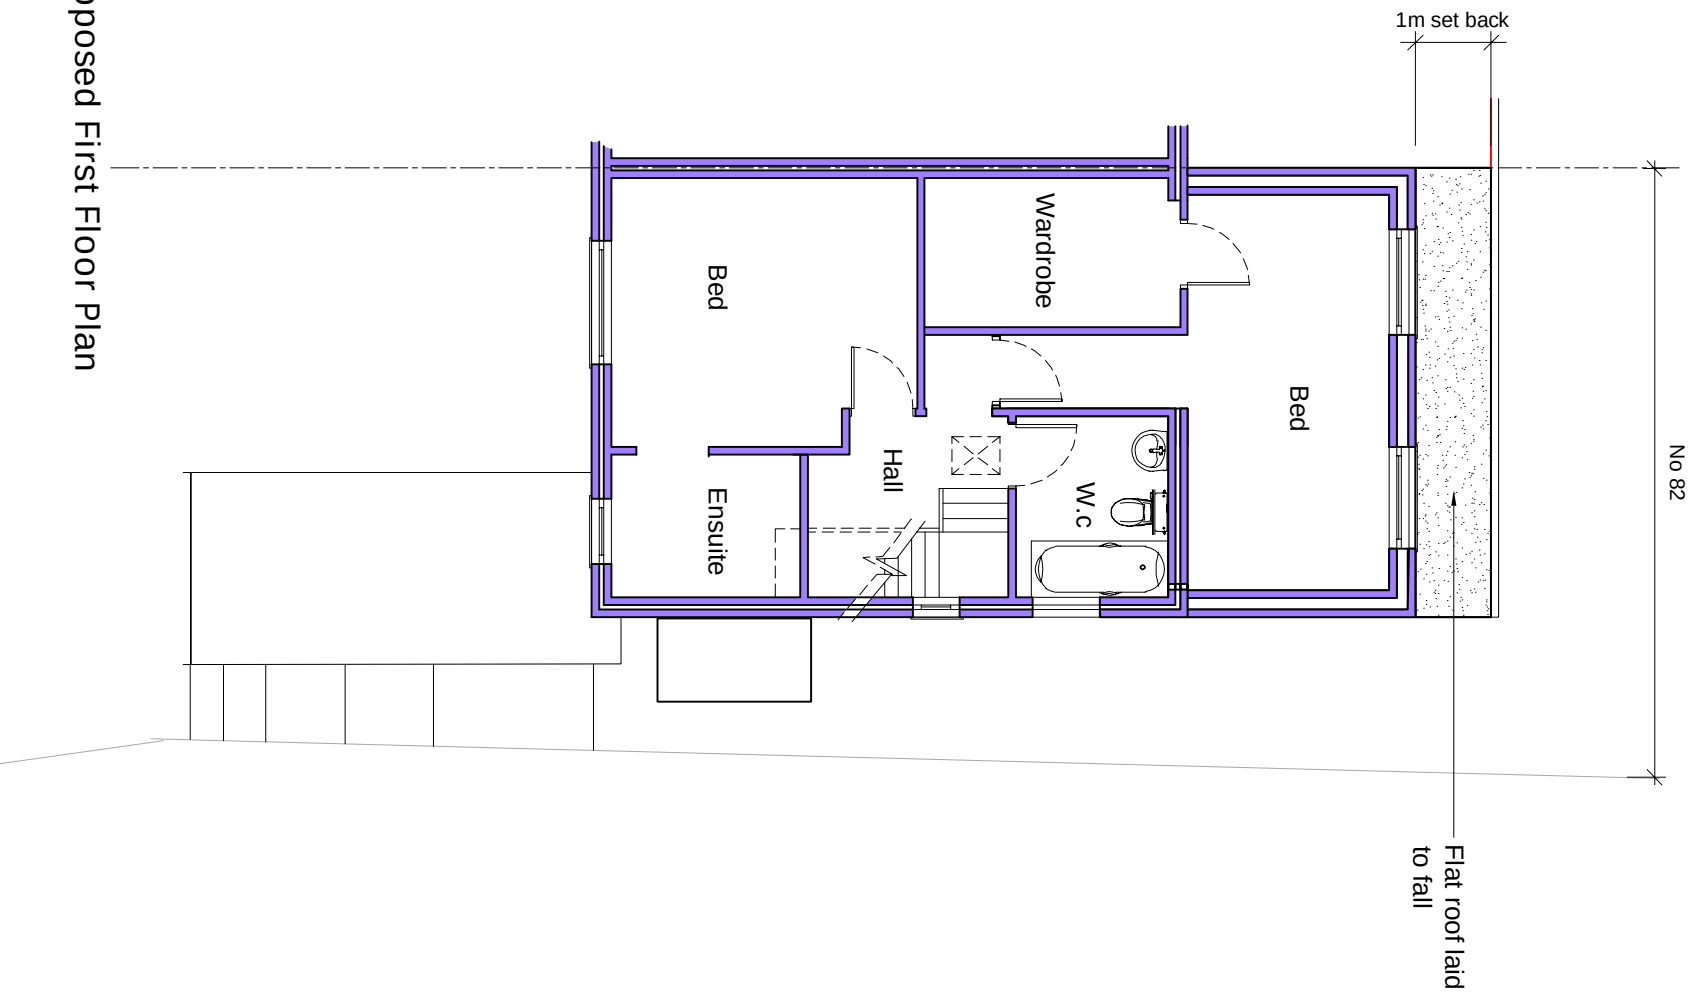


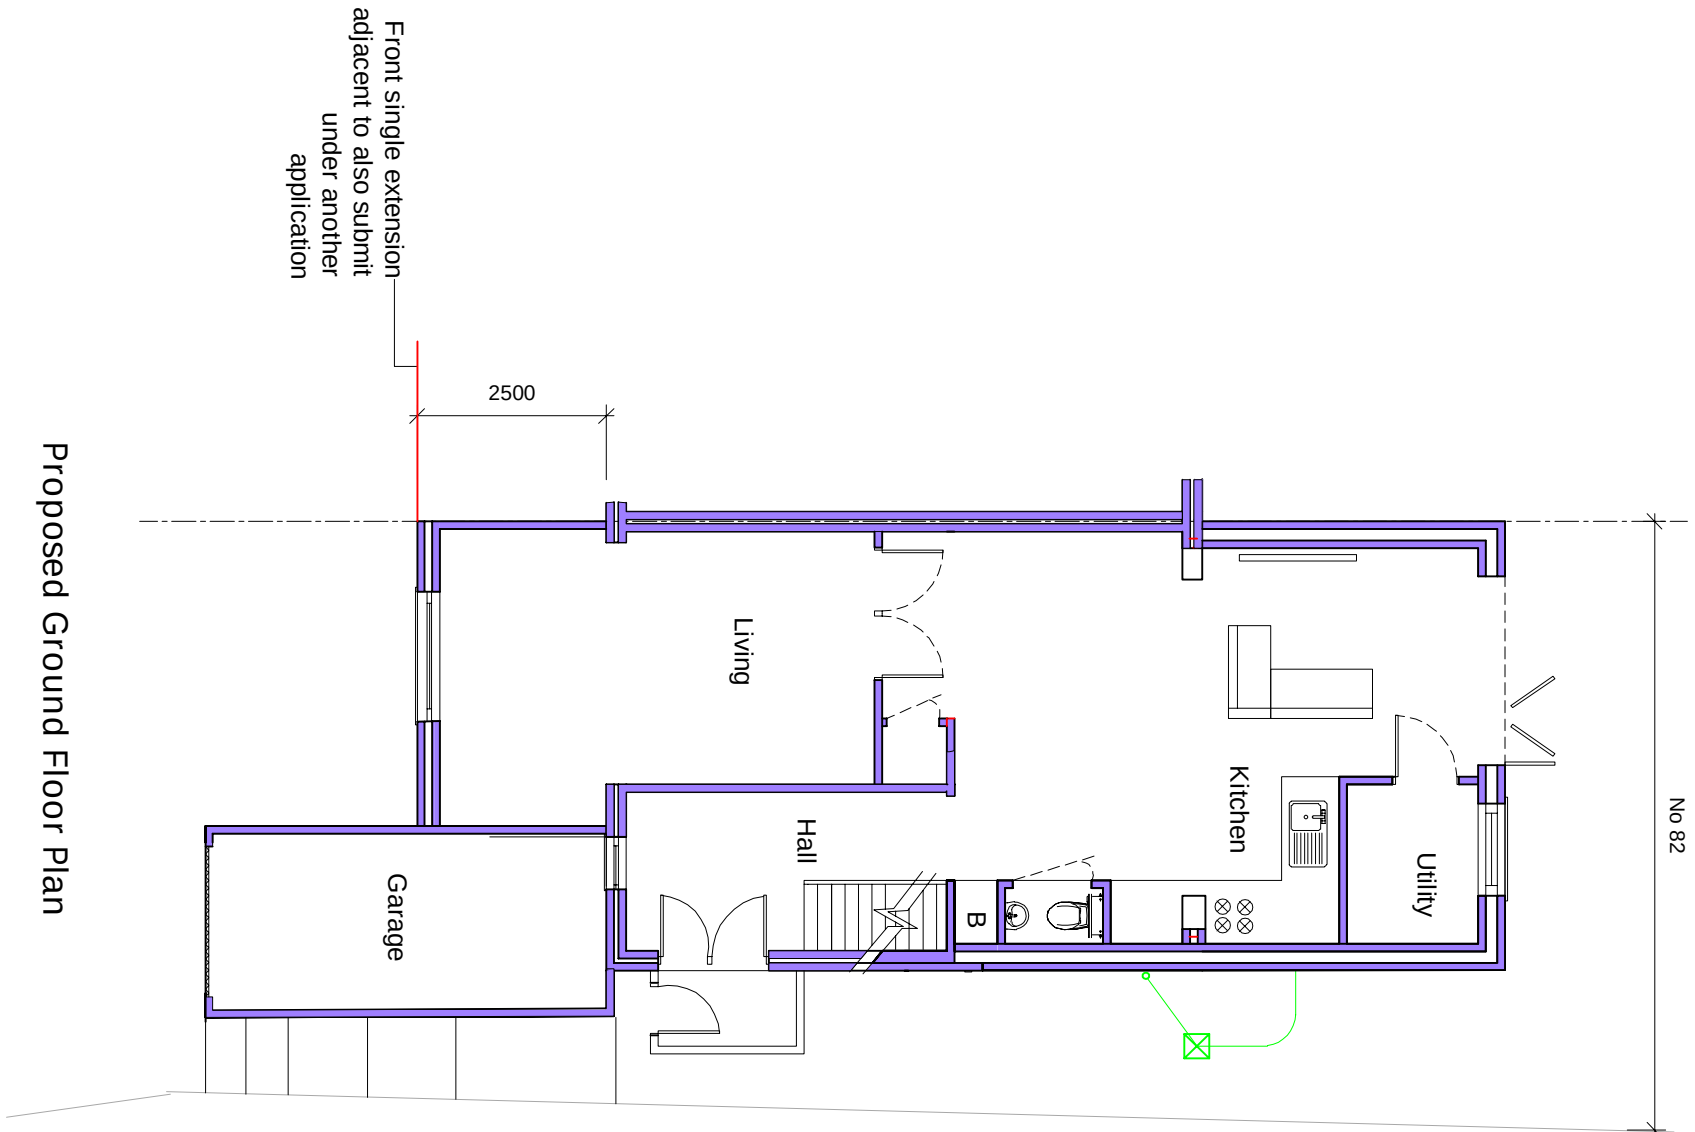

There will be no boundary
encroachment

P2	ISSUED TO PLANNING	29.06.23	W.C.	
P1	ISSUED TO PLANNING	XX.03.22	W.C.	
Rev		Date	By	

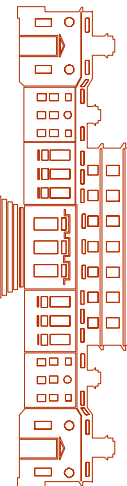

Structural & Architectural Solutions
9A THE PINNACLE - 160 HIGH ROAD - CHADWELL HEATH RM6 6PN
07340121222

Job Title

82 Hemitage Road Higham ME3 7DD

Drawing Title

Proposed Double Storey Rear
Extension and front single

Scale	Date	Draw No.	Rev
1:100 @ A1	DEC `22		
Job No.		Draw No.	Rev
51-1000-989		S13	P2

