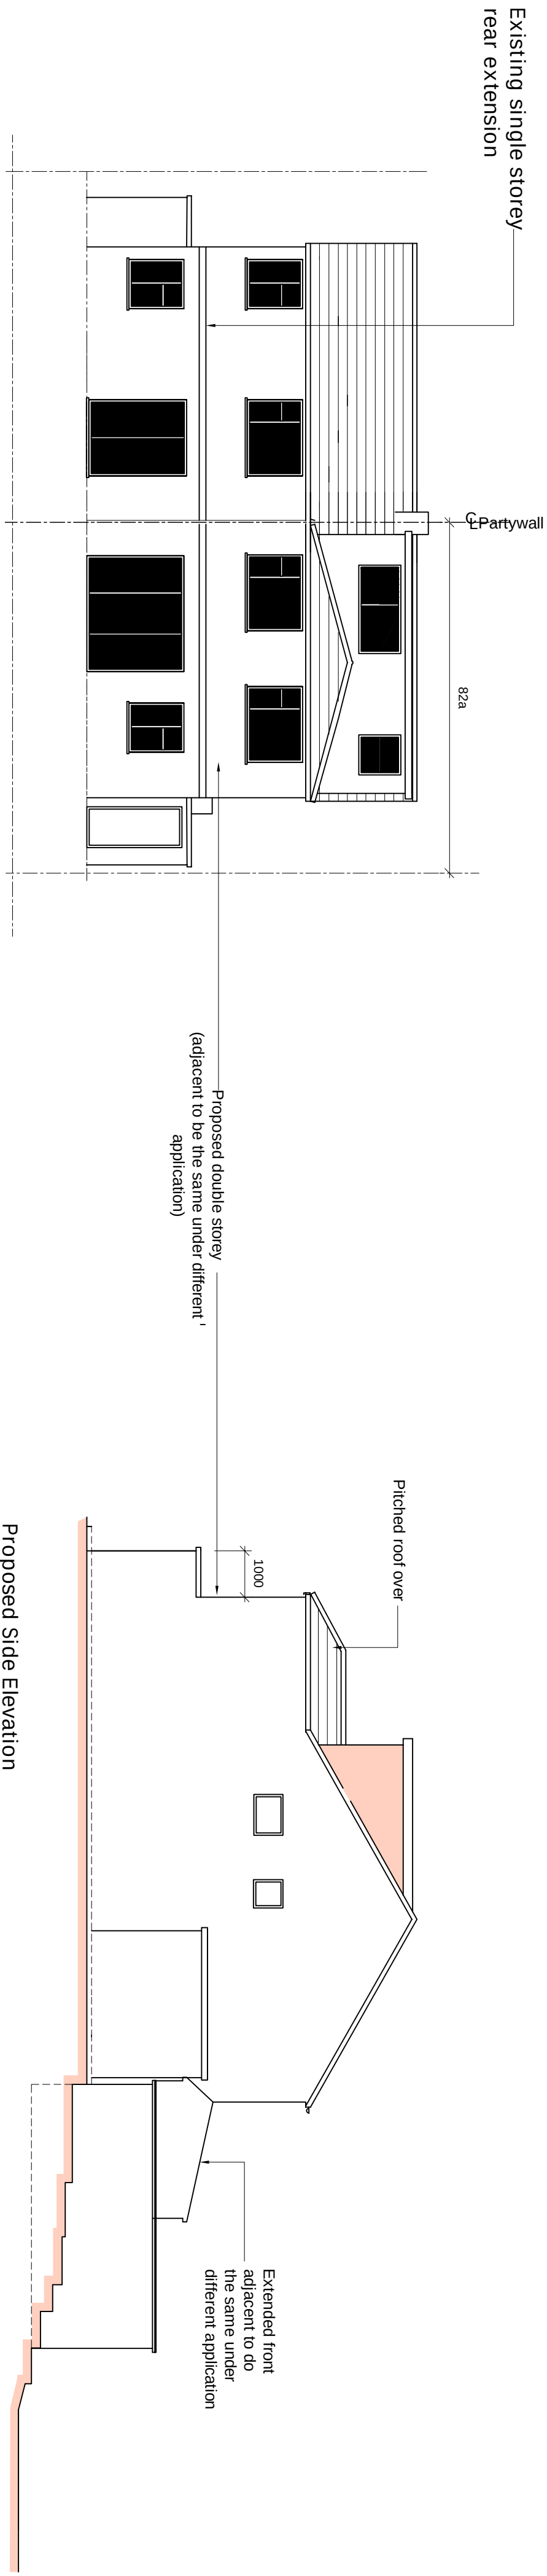
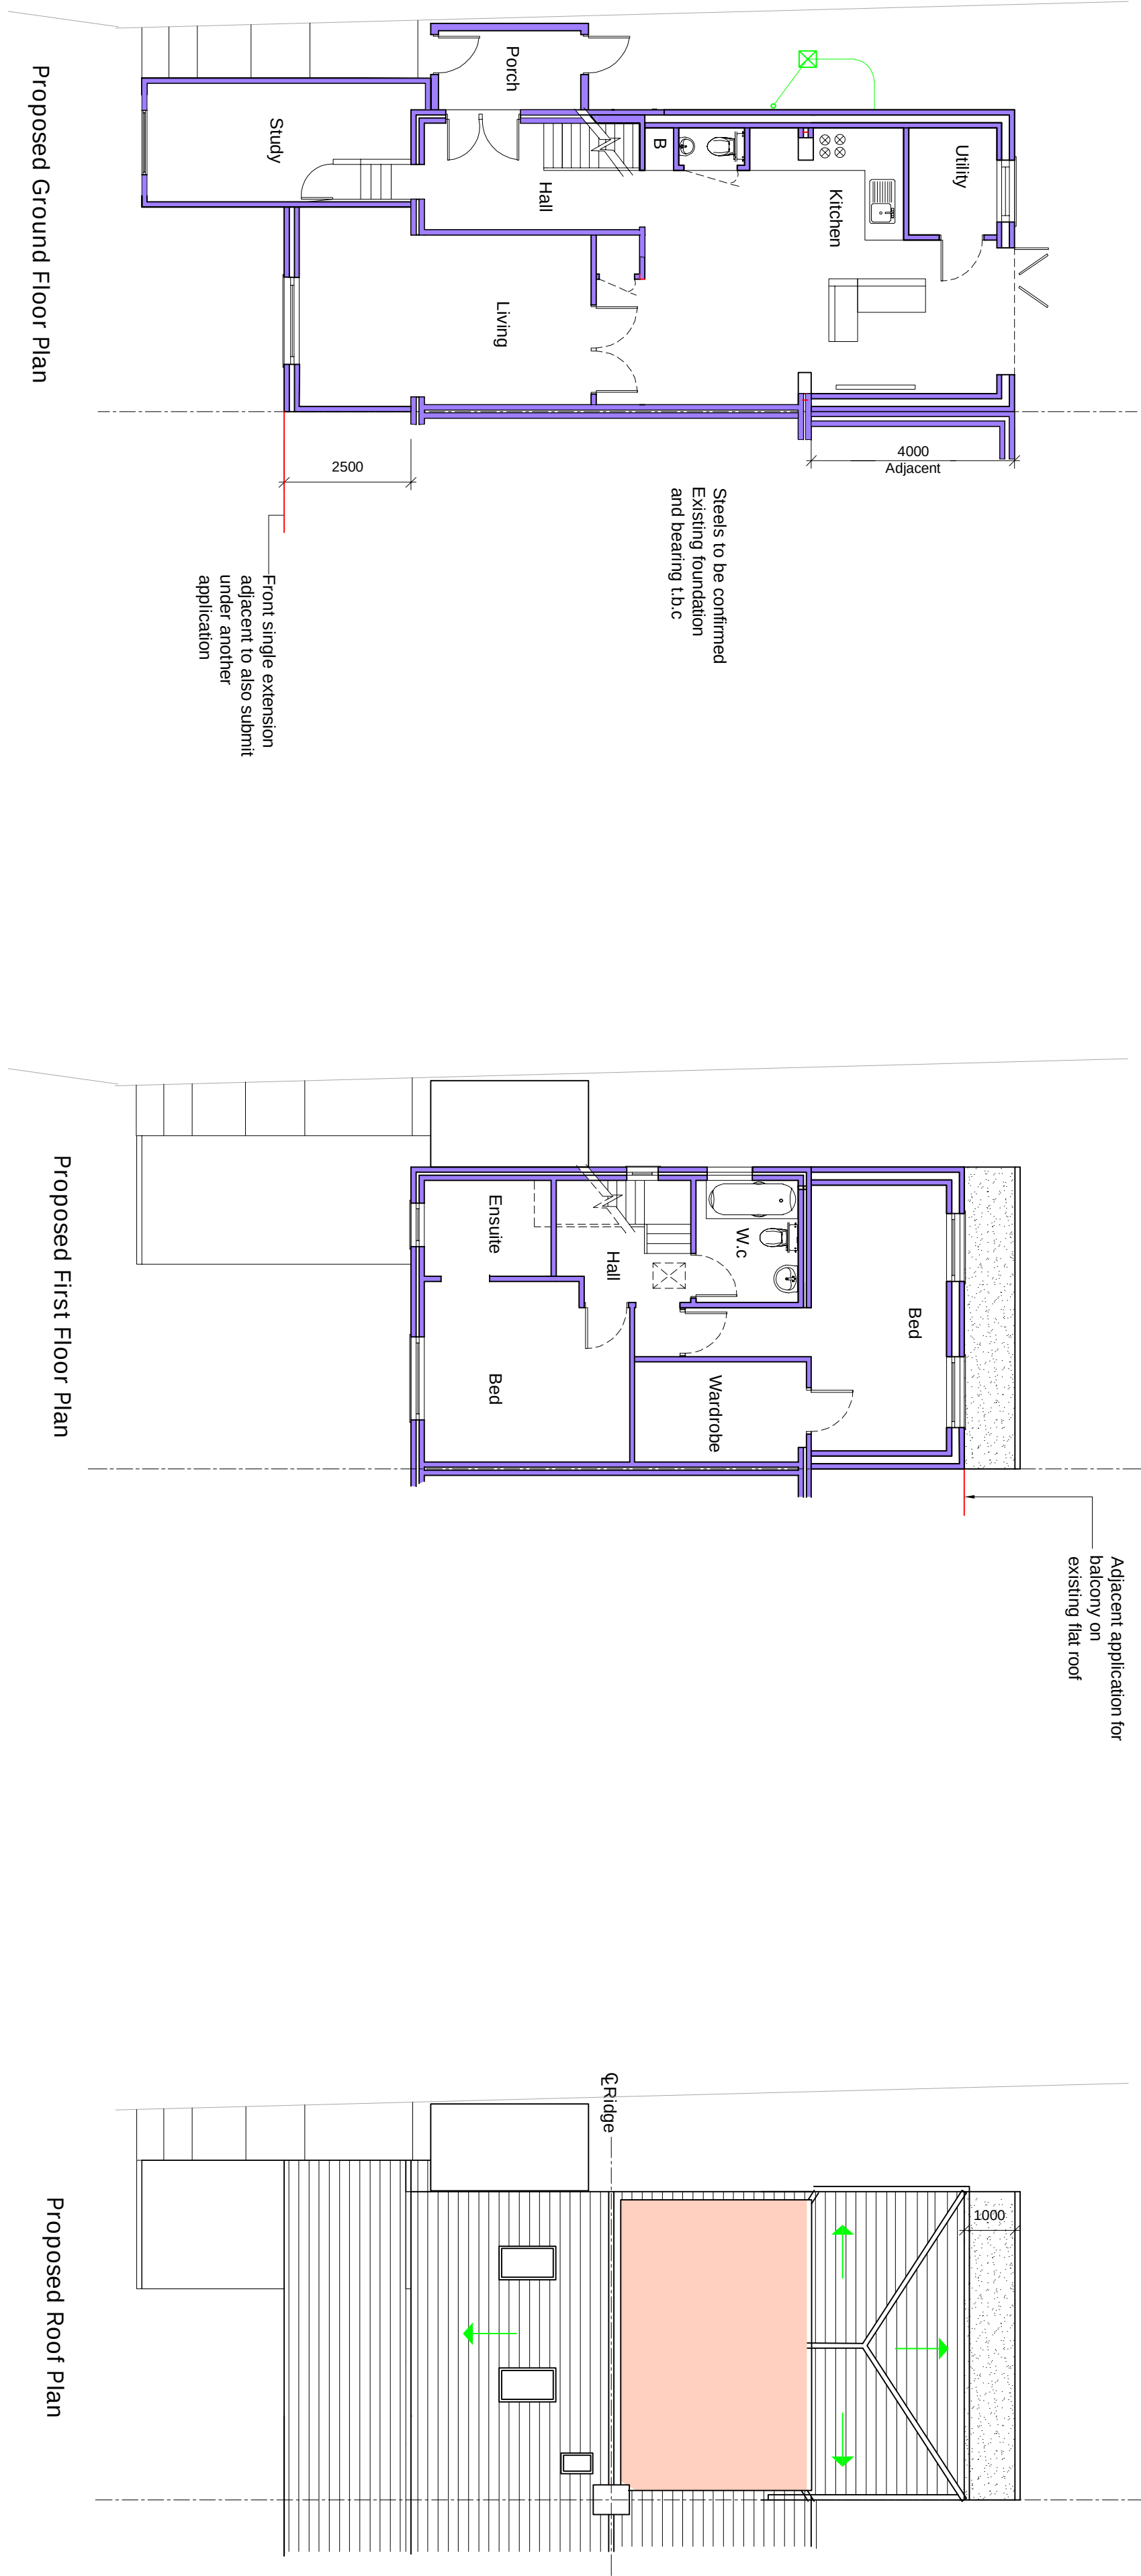
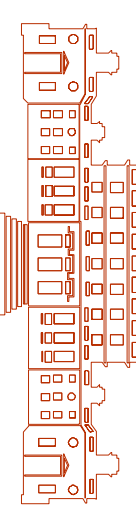


Rev		P1		ISSUED TO PLANNING		XX.03.22		MK		Date		By	
													
Structural & Architectural Solutions													
9A THE PINNACLE - 160 HIGH ROAD - CHADWELL HEATH RM6 6PN													
07340121222													
Job Title													
82a Hermitage Road Higham ME3 7DD													
Drawing Title													
Proposed Double Storey Rear Extension													
Scale		1:100 @ A1		Date		DEC `22		Draw No.		S04		Rev	
Job No.		51-1000-989										P1	