
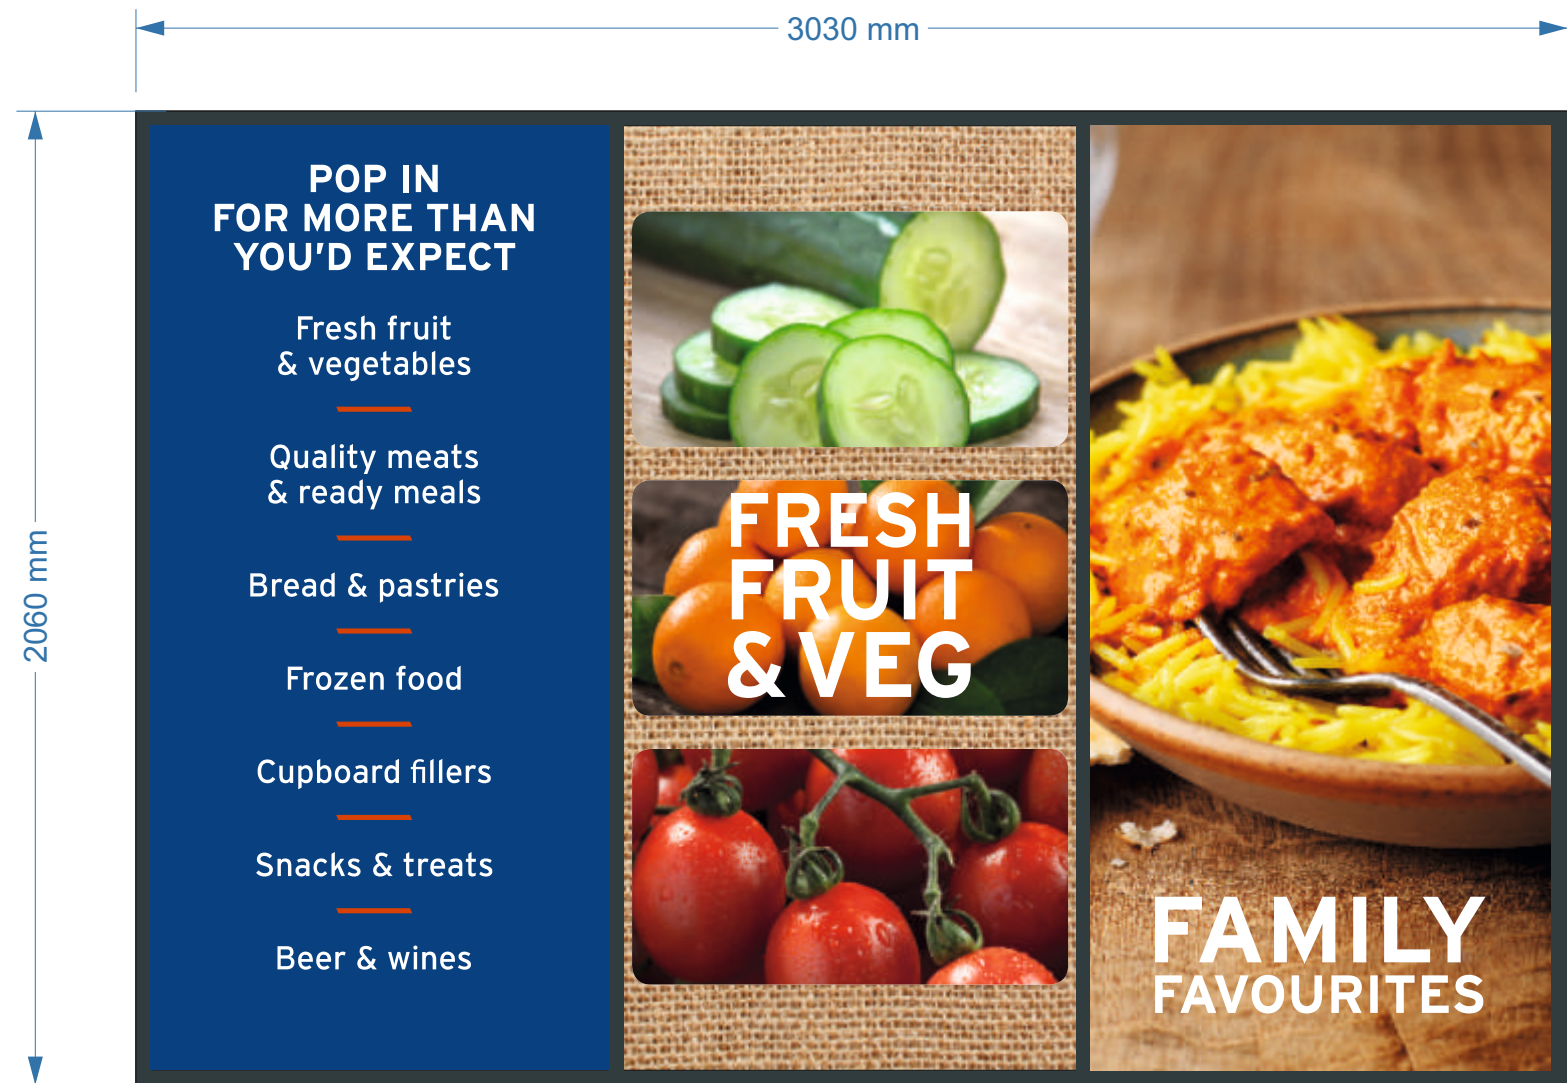


ITEM 8 - SIDE ELEVATION FALSE WINDOW FRAMES WITH PANELS & PRINTS	
--	--

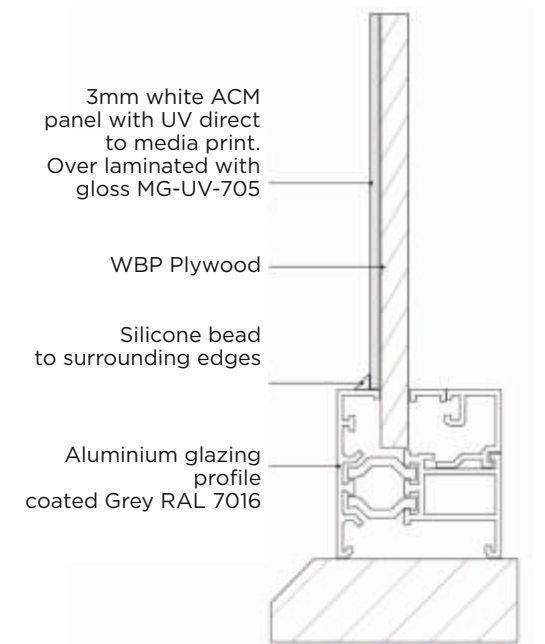

SCALE 1:16

[illegible]