


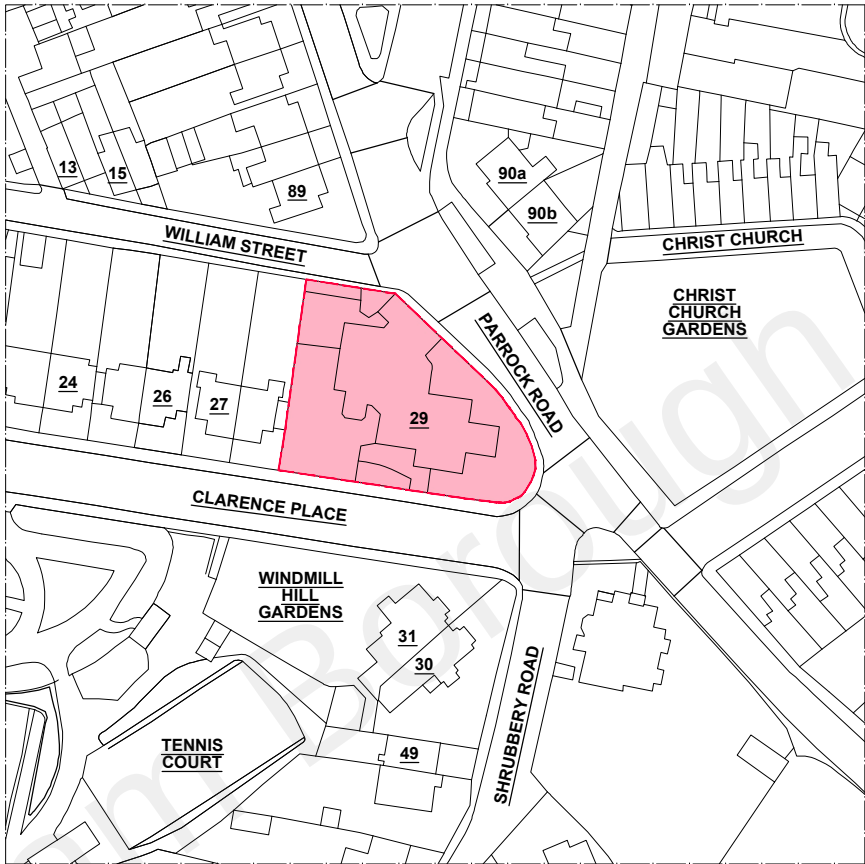

GENERAL NOTES:
Do not scale: use given dimensions only. All setting out to be verified on site and any discrepancies notified to the Architect.

NOTES

rev.	date	by	description

DATE OCT 2022
SCALE 1:1250 @ A3
DRAWN BY JO

STATUS PLANNING		
DRAWING SITE LOCATION PLAN	DWG NO. 104	
	REV.	
CLIENT Mr. MINESH & RETIN PATEL		

bla architects ARCHITECTURE • INTERIOR DESIGN • PROJECT MANAGEMENT Studio 6, Rosebery House, 70 Rosebery Avenue London EC1R 4RR tel: 0207 278 1945 mail@bla-architects.com www.bla-architects.com	
PROJECT 29 CLARENCE PLACE, DA12 1LD	JOB NO. 415