
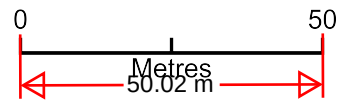


# Drop Kerb Bellman

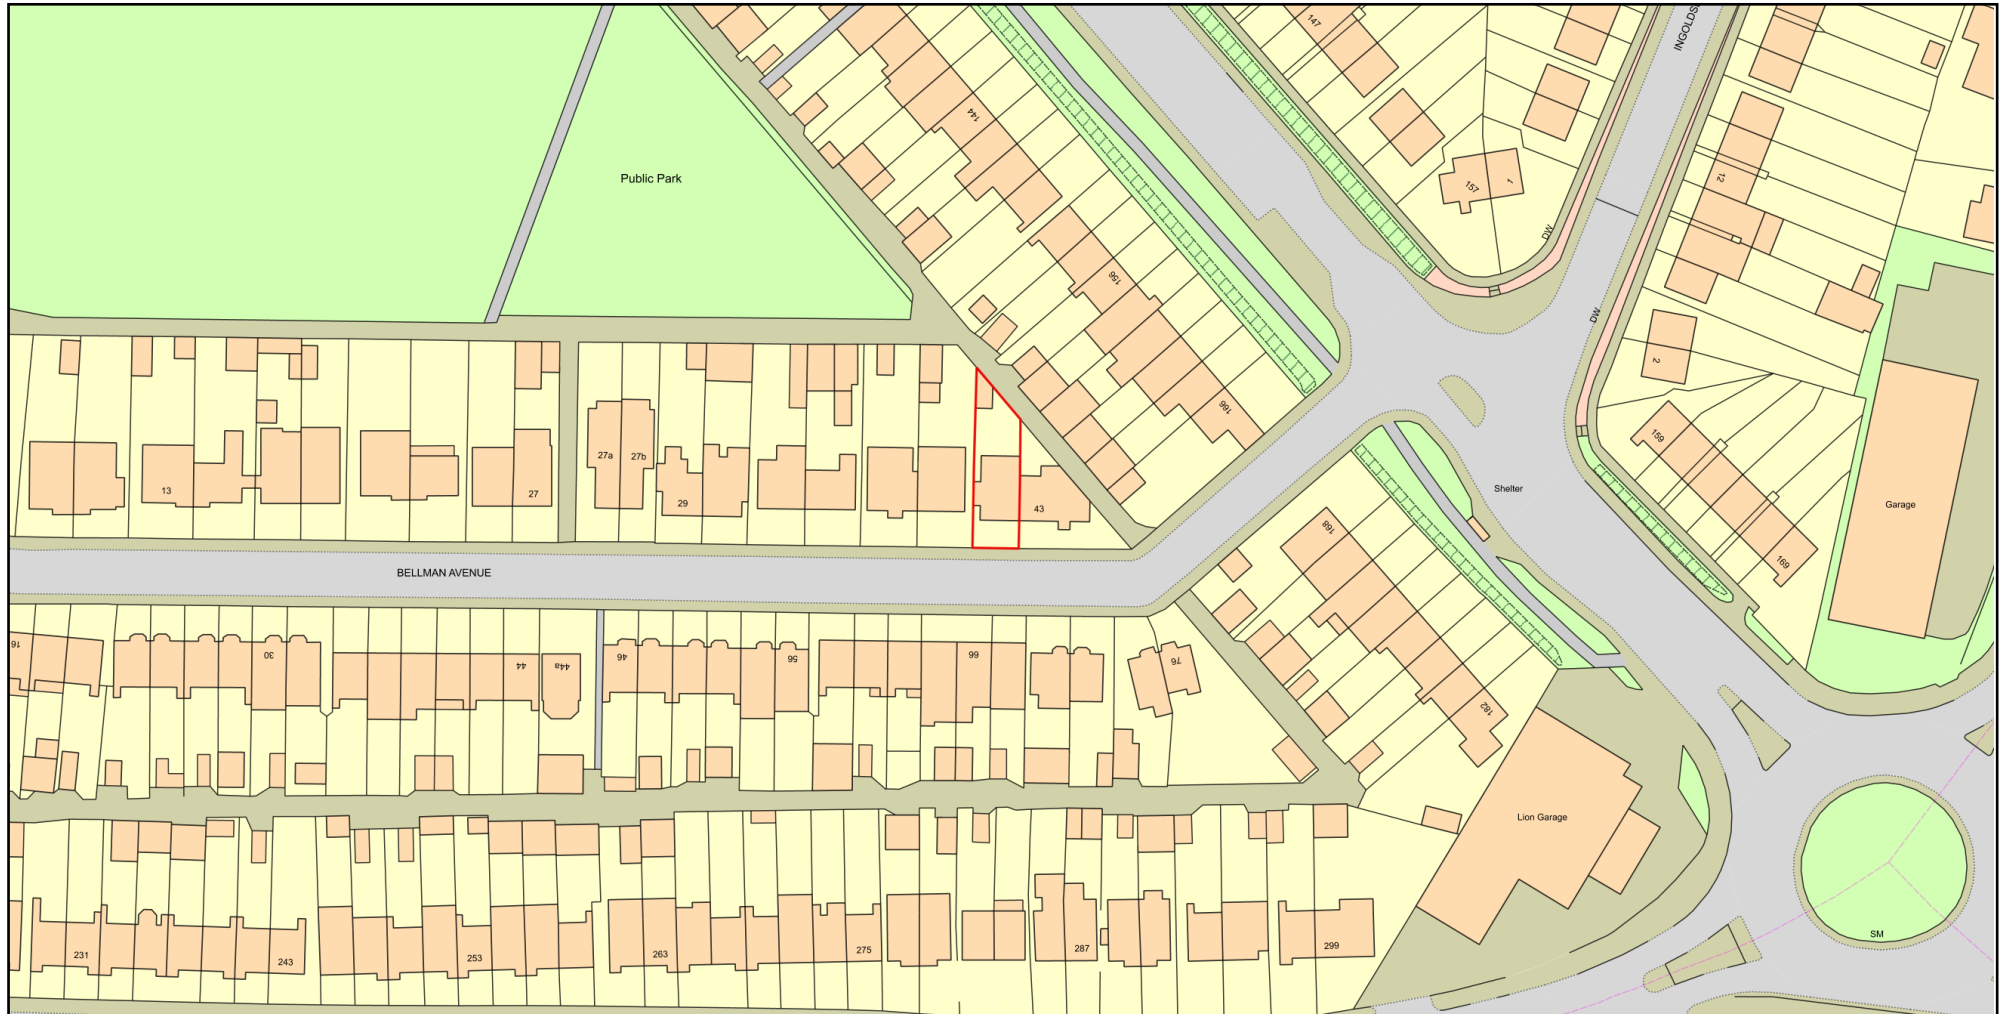

Plan Produced for: Jade williams

Date Produced: 04 Jul 2025

Plan Reference Number: TQRQM25185162744855

Scale: 1:1250 @ A4

© Crown copyright and database rights 2025 OS 100042766