
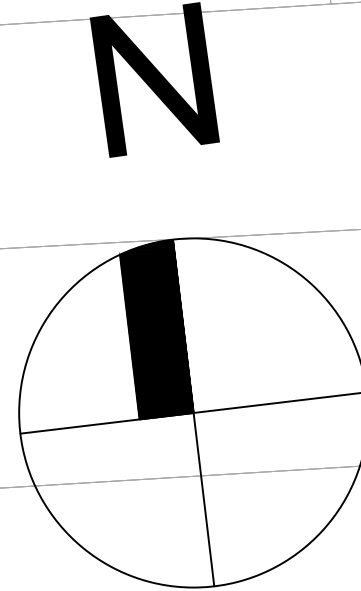
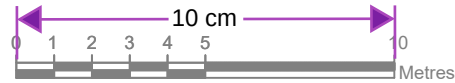


BRANDON STREET

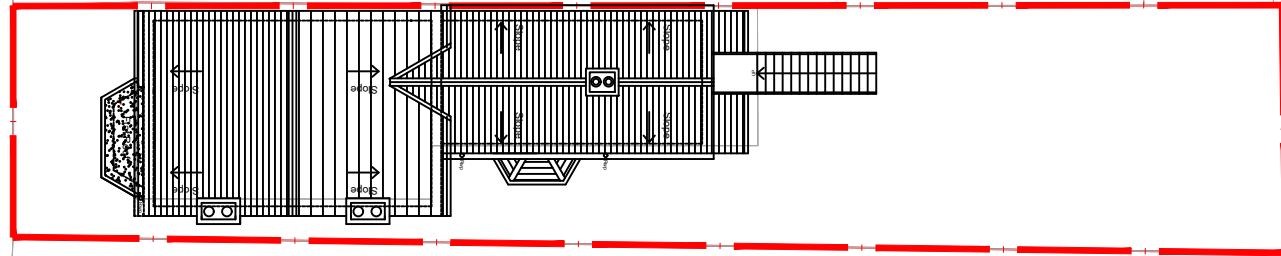

Planning

.Double.Edge.
.Architects.

Design Development Consulting

© Copyright Double Edge Architects Ltd
Company Reg No: 12154670 Registered In England and Wales

* All dimensions to be checked on site and any discrepancies to be reported immediately to contract administrator for further instructions.

** The contractor is responsible for all setting out and must check dimensions on site before work is put in hand.

36 Brandon Street Gravesend DA11 0PL	Job No. 2407 Dwg No. 001	Rev. *
--	-----------------------------------	-----------

Title
Existing Block Plan

Date May 2024	Drawn B.A	Check B.A	Status Planning	Size A3	Scale 1:200
------------------	--------------	--------------	--------------------	------------	----------------

Tel: Creative Designer 07941 376 001