
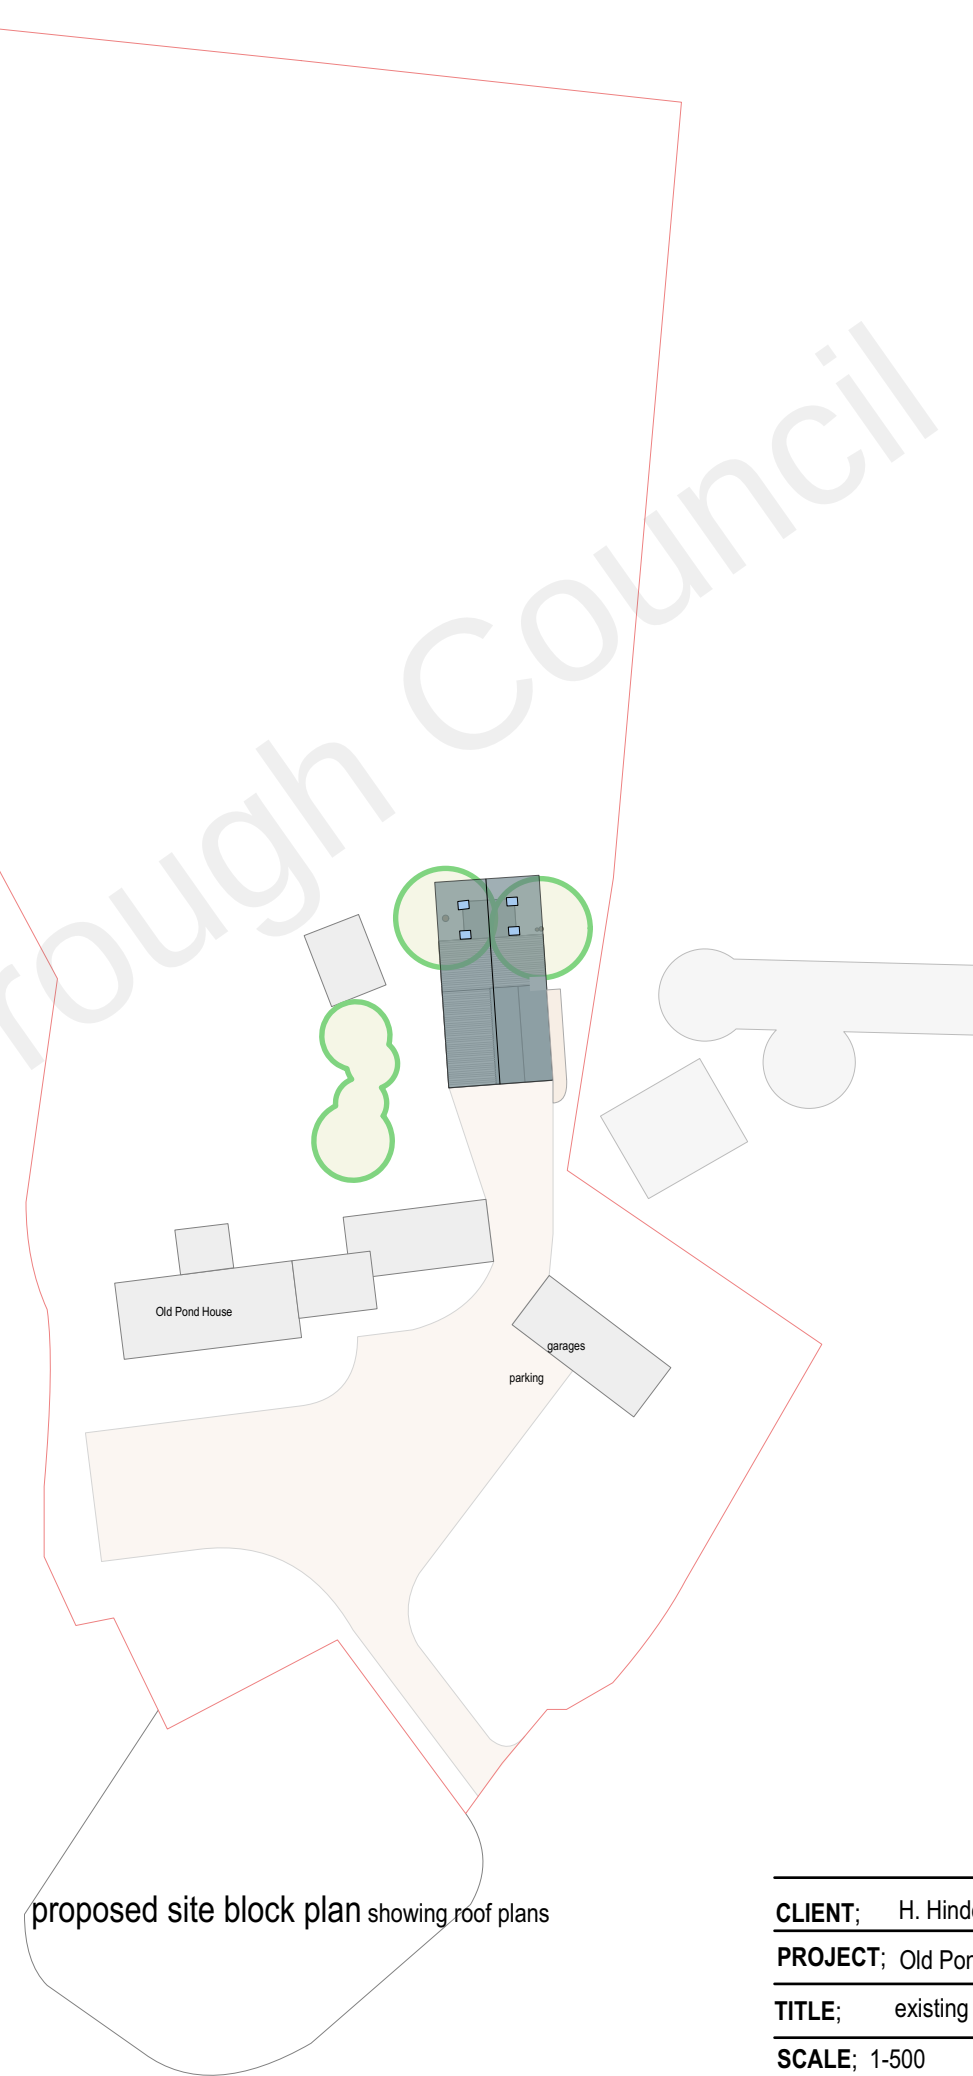


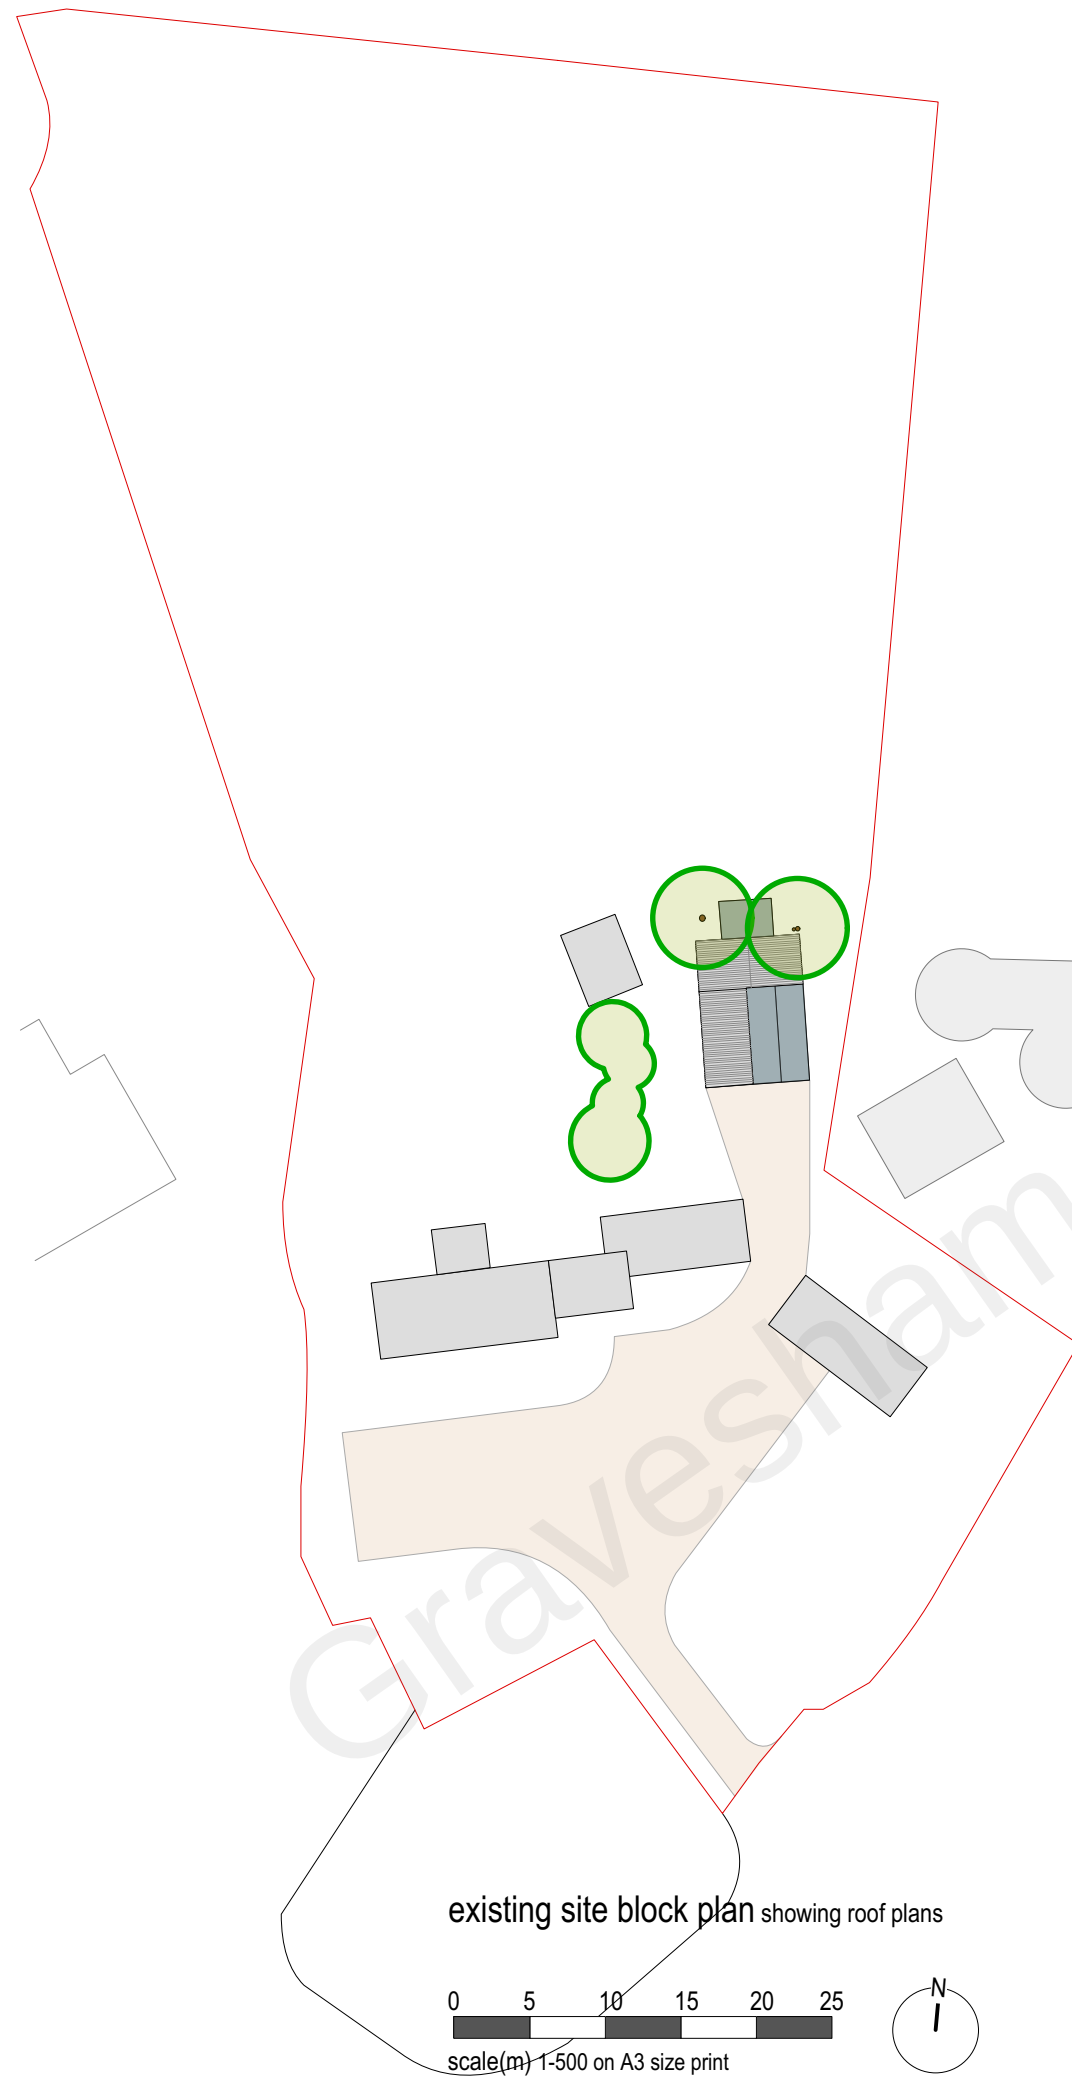

CLIENT; H. Hinde

PROJECT; Old Pond Farm Dean Lane Harvel DA13 0BS

TITLE; existing site block/roof plan

SCALE; 1-500 DATE; Oct. 2021 DRAWN;GB

DRAW.NO. 21-22-12