
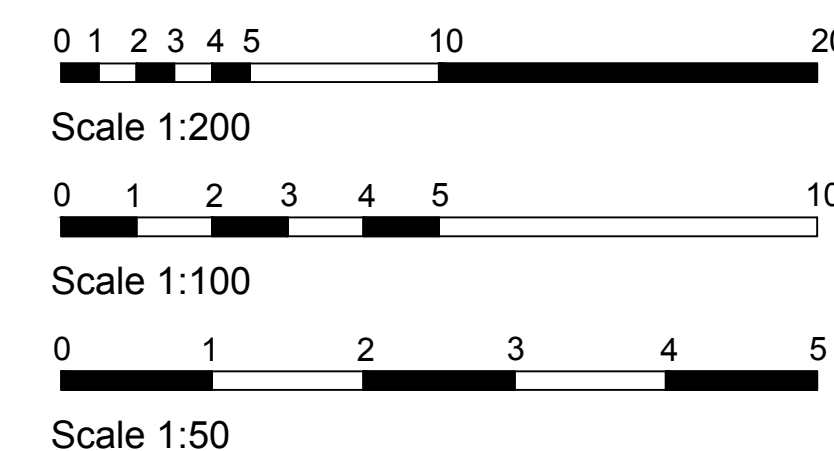


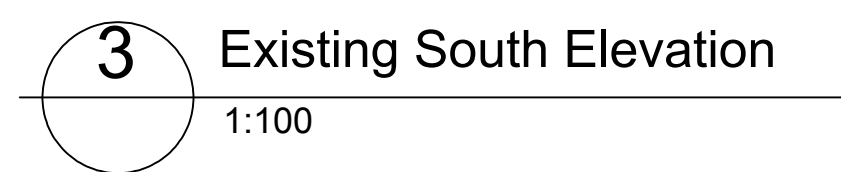

DO NOT SCALE FROM THIS DRAWING.

ALL DIMENSIONS MAY VARY ON SITE AND TO
BE CHECKED BEFORE COMMENCING WORK.

WORKS PROPOSED IN THESE DRAWINGS
ASSUMES DEVELOPER / CLIENT COMPLIANCE
WITH RELEVANT HEALTH AND SAFETY (CDM)
REGULATIONS AND REQUIREMENTS OF THE
PARTY WALL ETC ACT 1996. CDM SERVICES
ARE NOT PROVIDED OR OFFERED BY
CADARCH LIMITED.

A	DRAWING ALTERED TO SHOW EXISTING LAYOUT PRIOR TO WORKS.	JULY 2022
Rev:	Description:	Date:


This drawing is the property of CADARCH LIMITED. Copyright is reserved. The drawing is issued on the condition that it is not copied, reproduced, retained or disclosed to any unauthorised person, either wholly or in part.

CADARCH LIMITED

Company No. 10908643

18 Summerhouse Drive, Bexley, Kent
DA5 2HP

Mob: 07719530451
<http://www.cadarchlimited.com>

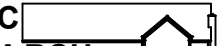

Email: cadarch@gmx.co.uk

Client:

MR & MRS. ALLEN

Project:

TRIPLE OAK
NEWLANDS LANE
MEOPHAM
DA13 0RD

Drawing Title:

EXISTING PLANS AND ELEVATIONS

Scale: 1:100 @ A1 1:200 @ A3	Date: JULY 2022	Frame Size: A1
Drawing Ref: 22NL-160522-P-001		Revision: A