


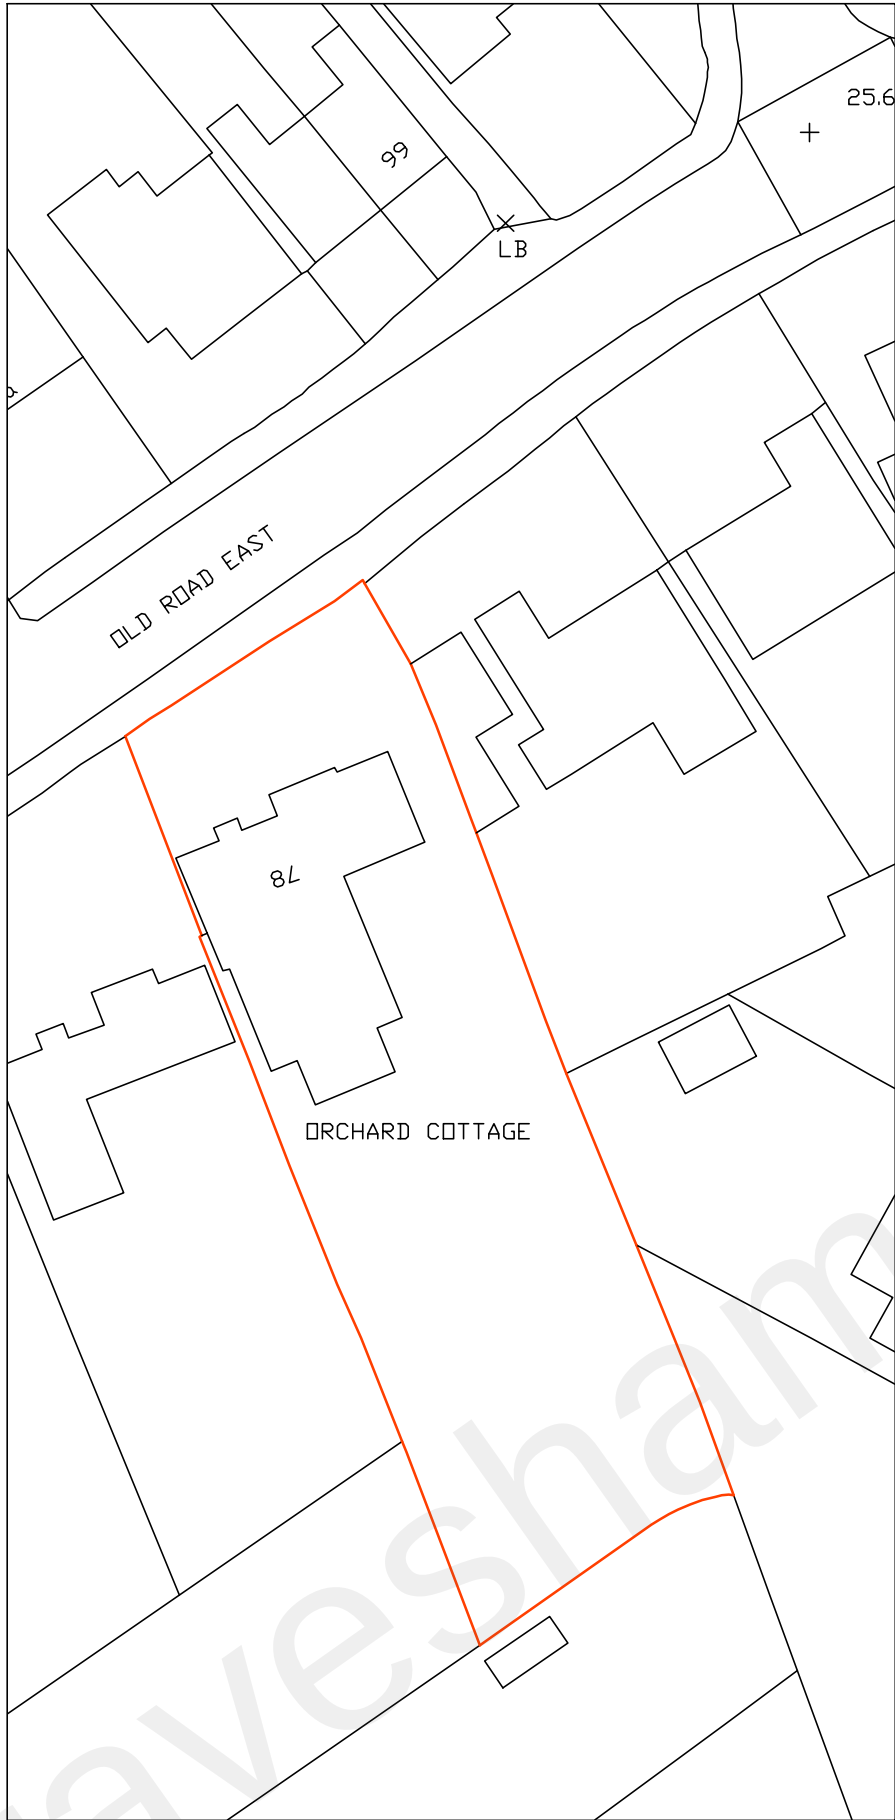


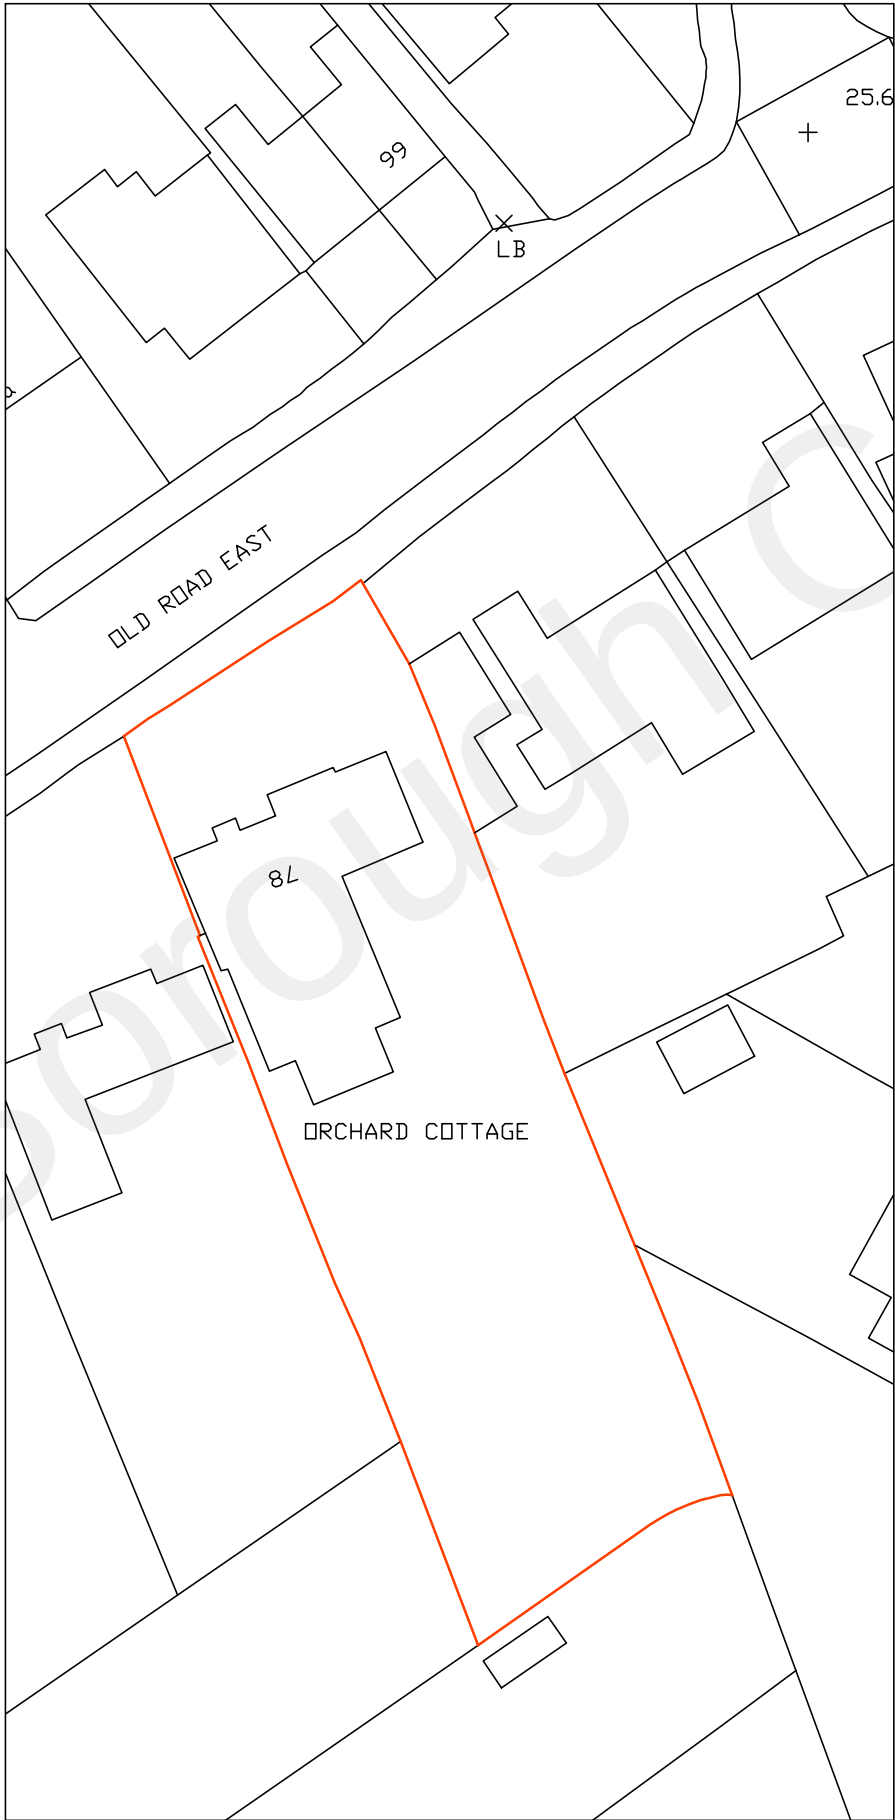

BLOCK PLAN
AS EXISTING
(1:500)

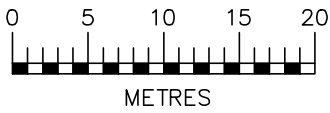

BLOCK PLAN
AS EXISTING
(1:500)

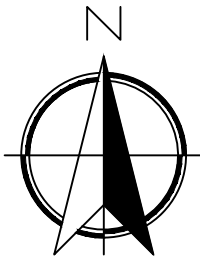

SCALE BAR @ 1:500

Date	No	Revision
Penfold Project Services Epmarket, Wrotham Road, Meopham, Kent, DA13 0JH Telephone: 01474 816690 e-mail: apenfold448@btinternet.com		
Job Title: ORCHARD COTTAGE 78 OLD ROAD EAST GRAVESEND KENT DA12 1PE		
Dwg Title: BLOCK PLANS AS EXISTING & AS PROPOSED		
Scale: 1:500 @ A2		
Dwg No.: 06		
Date: August 2022		