
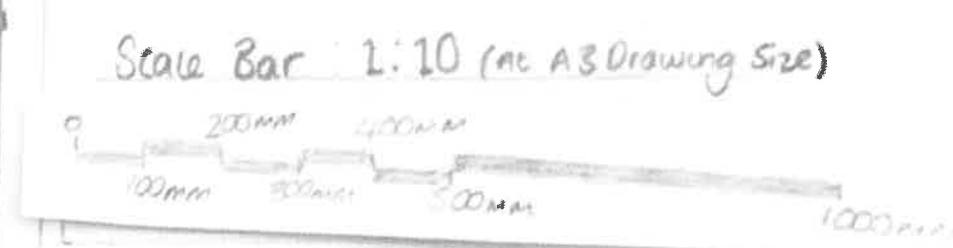
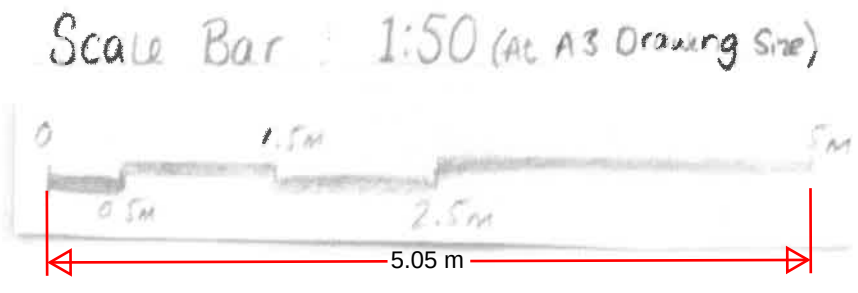



LAYOUT OF 9, WHEATCROFT, DA12 1LA

Drawing 1 A:

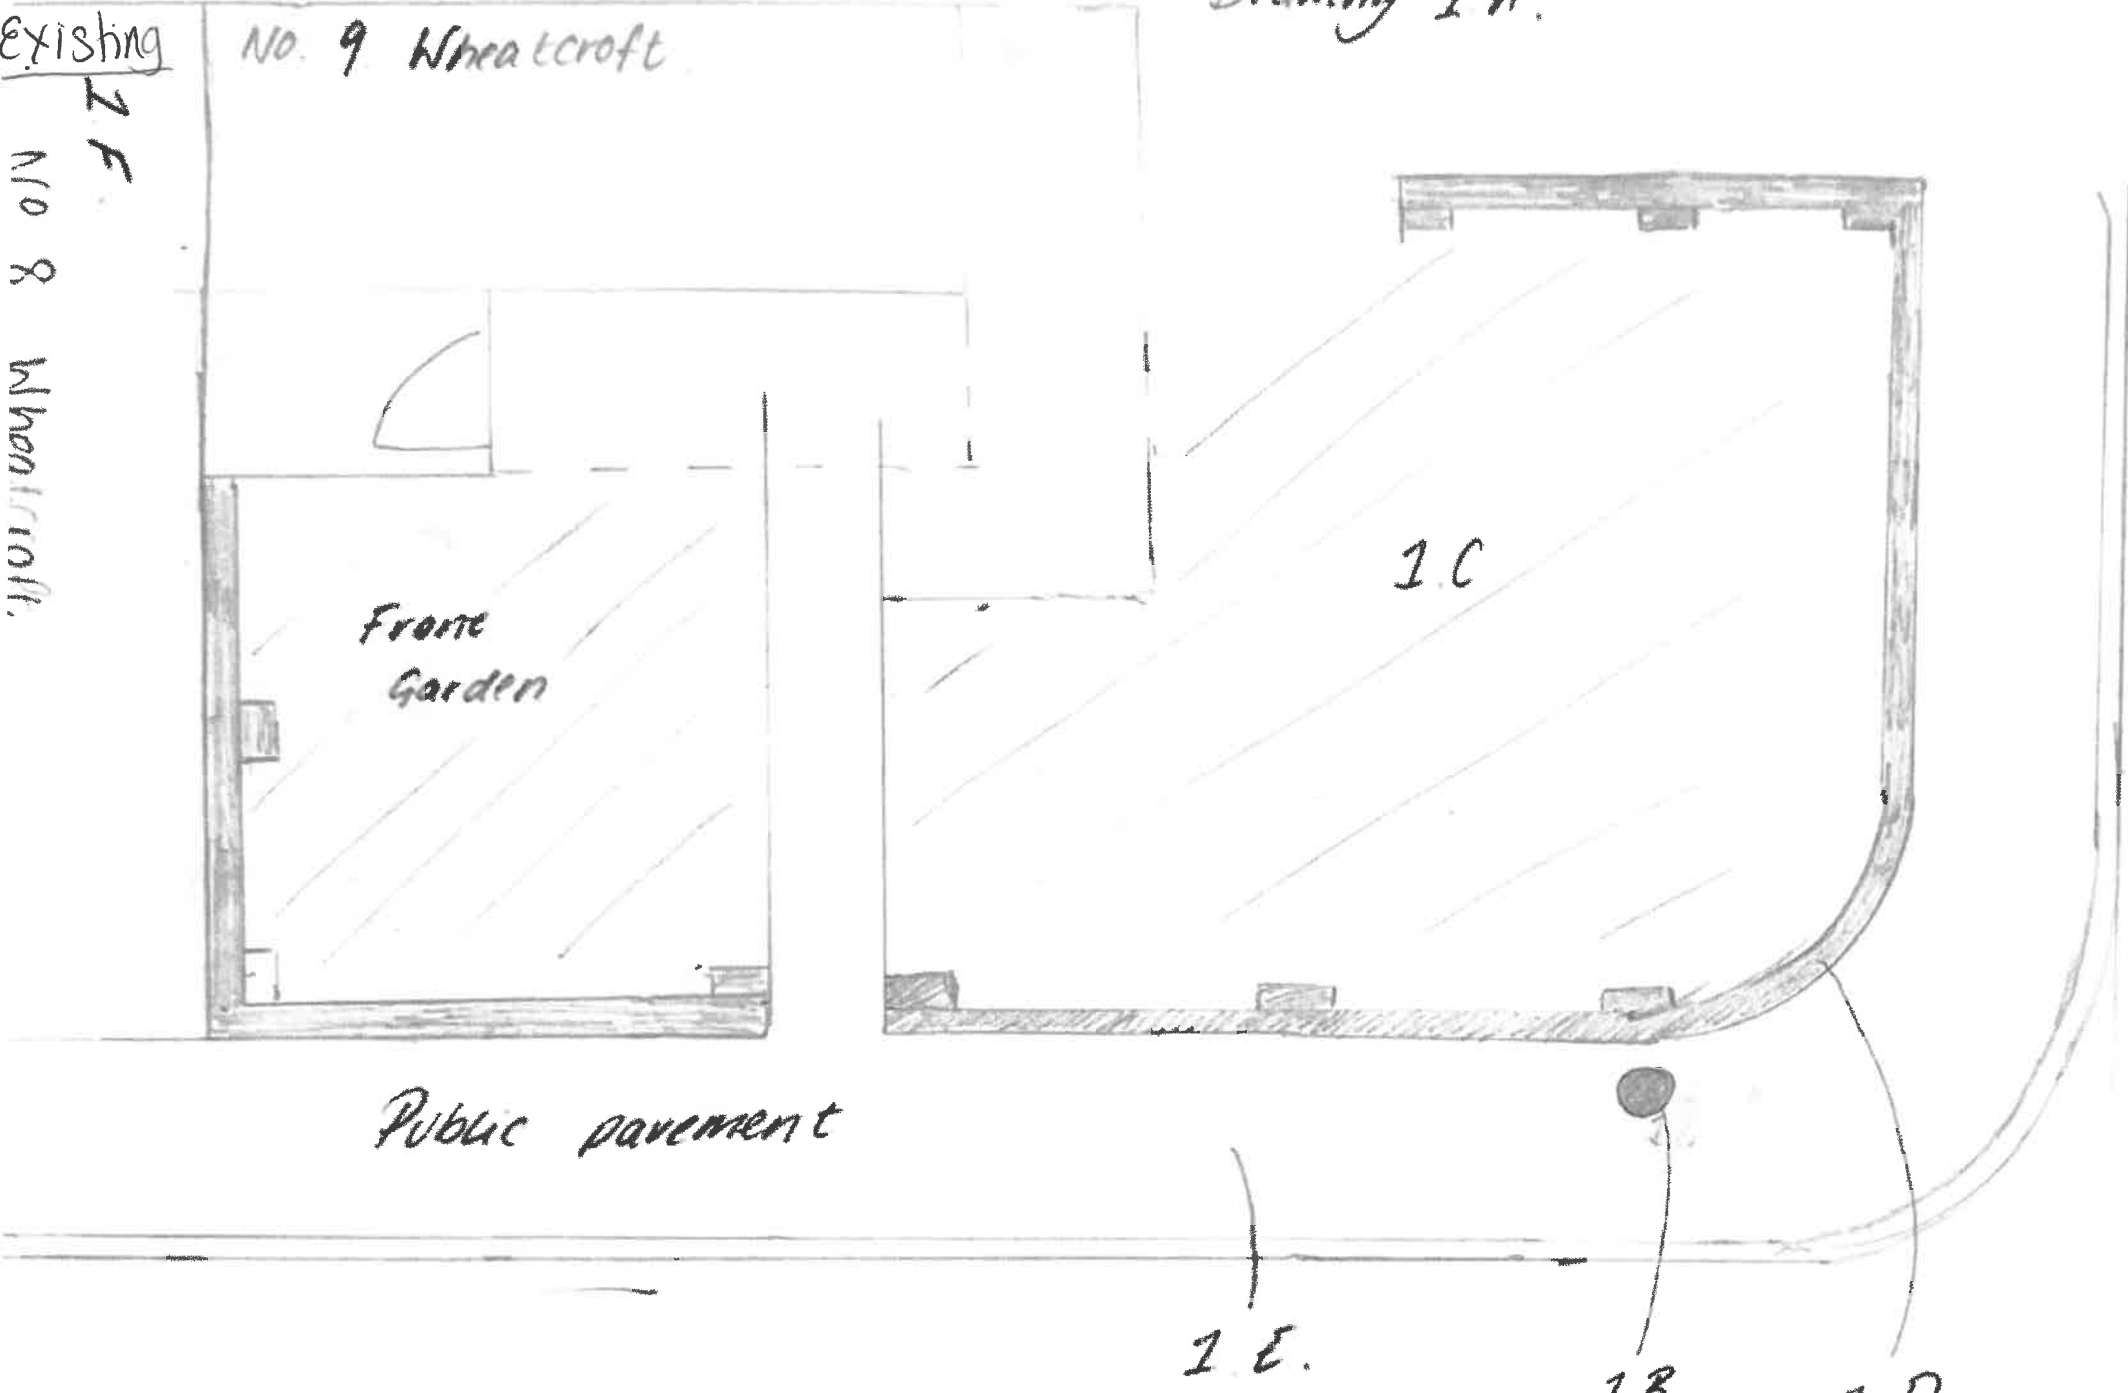

- Annotations
- 1 A - Drawing of birds eye view of property 9 Wheatcroft drawn to 1:50 scale
 - 1 B - Shows location of lamppost on public pavement.
 - 1 C - Area 1 C Shows current front garden area of grass
 - 1 D - Shaded area of 1 D shows birds eye view of current wall, owned by 9 Wheatcroft
 - 1 E - Shows public pavement of Wheatcroft, South Hill Road, DA12 1LA.
 - 1 F - Shows neighbouring property, 8 Wheatcroft

Drawing 2

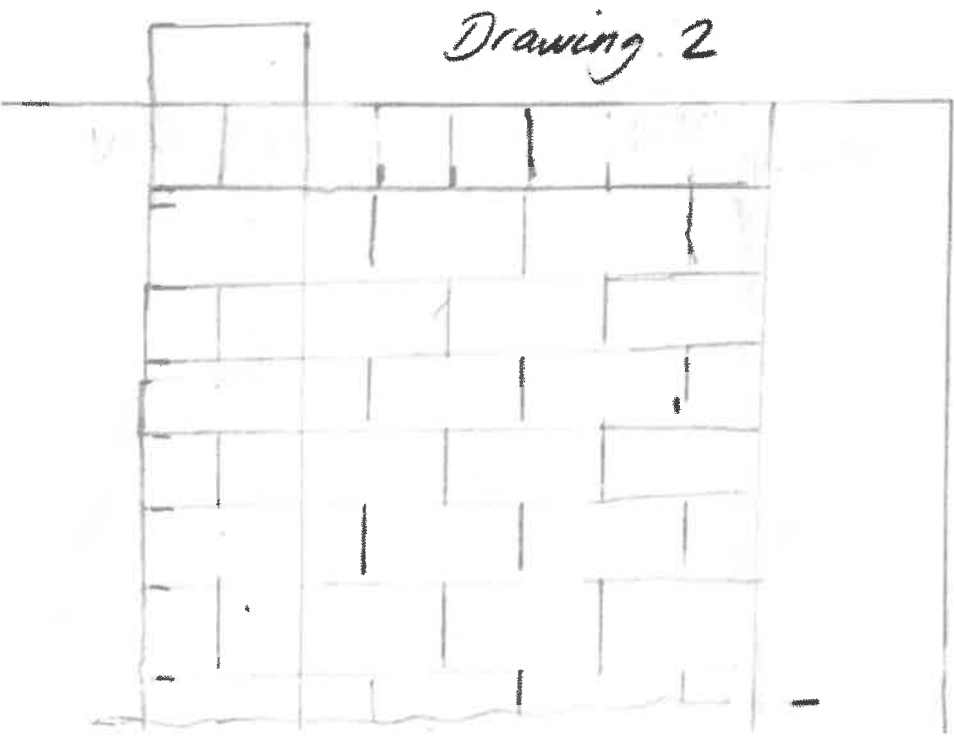

- Annotations
- 2 - Drawing of current wall at 1:10 scale Front view