


Proposed

No 8 Wheatcroft
4x

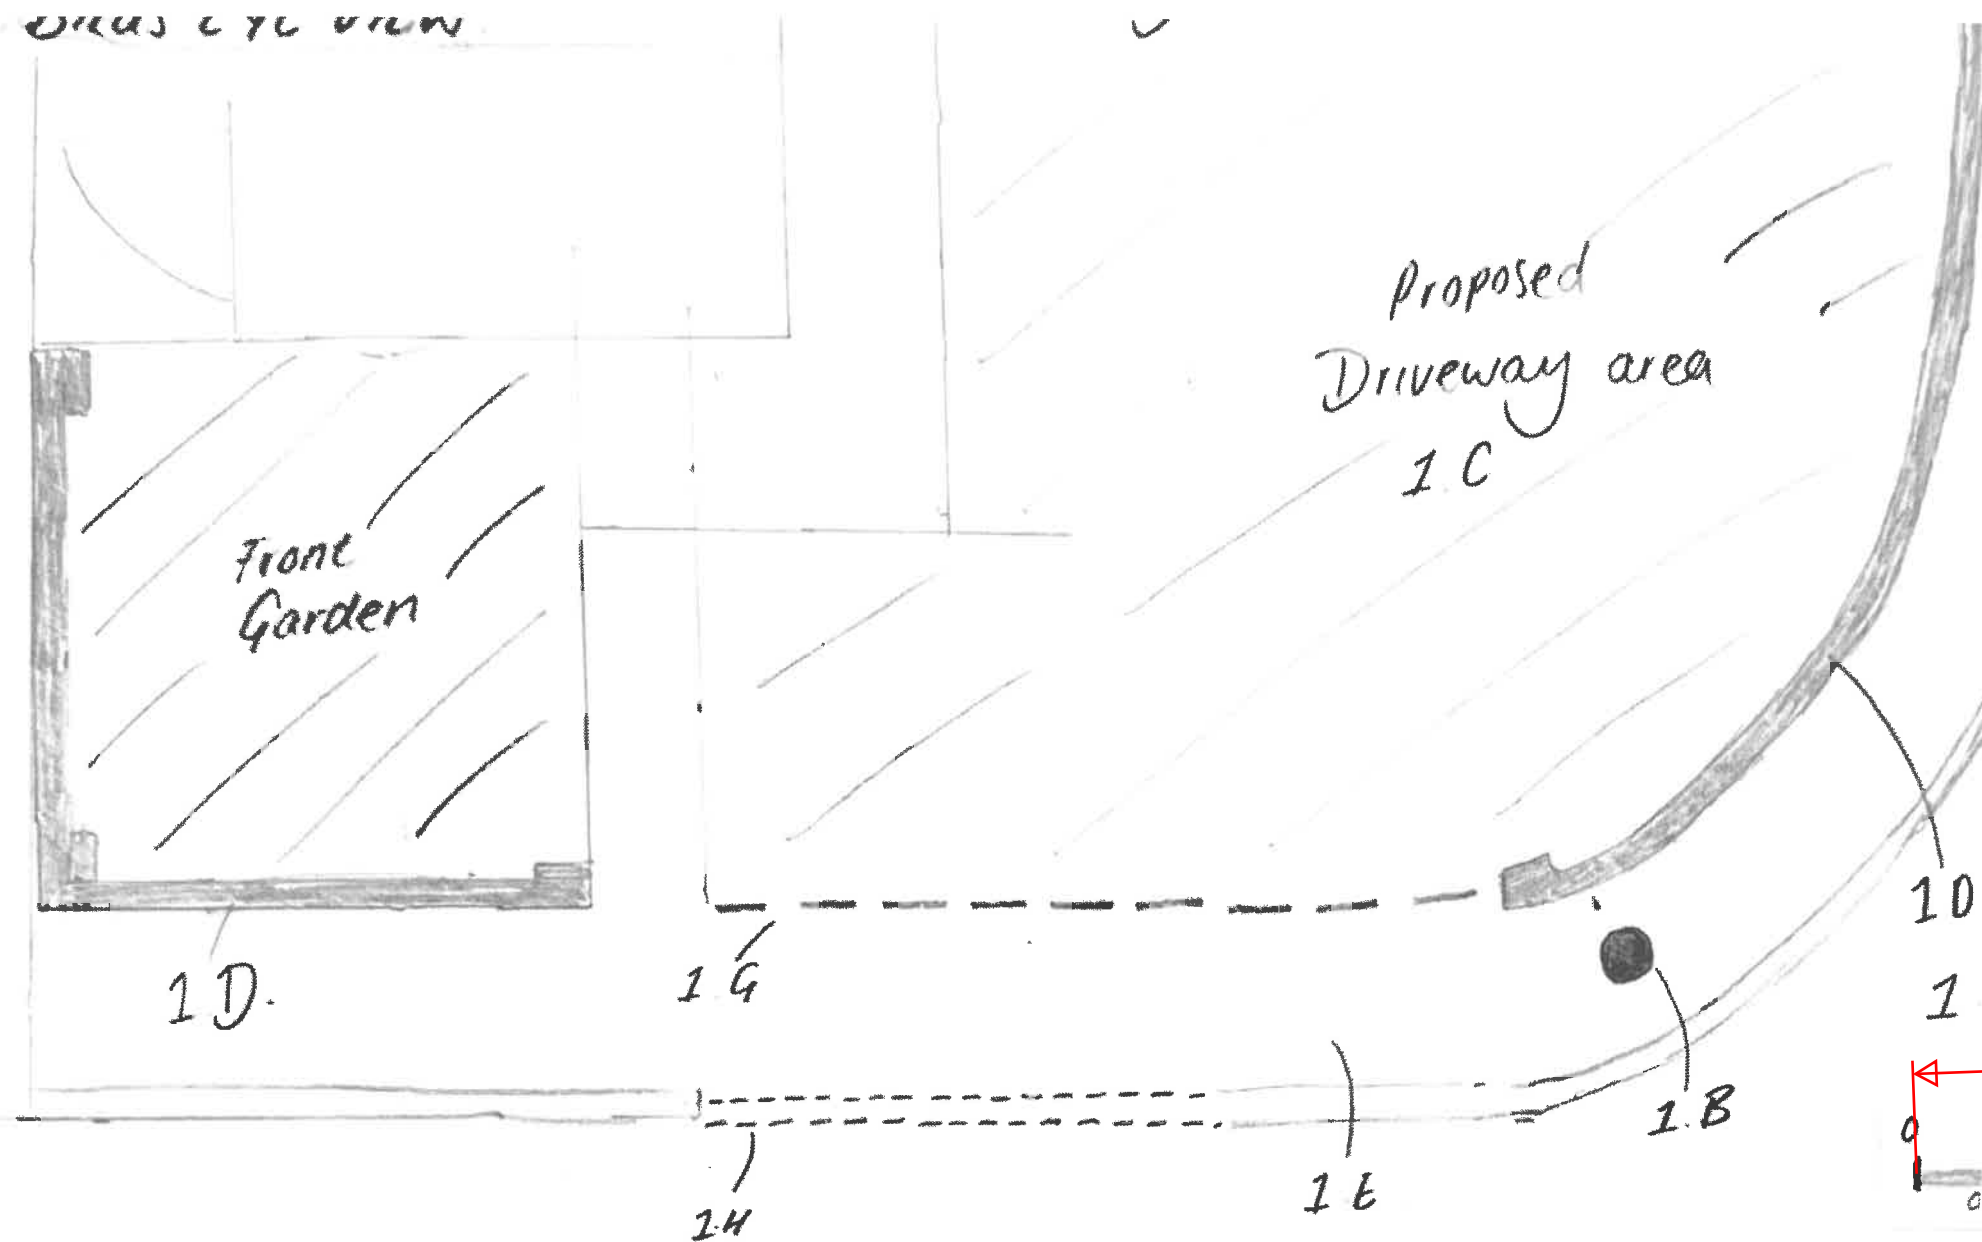

1A - Shows birds eye view of Proposed layout of 9 wheelcrops with a dropped kerb & driveway access

2 B. Location of lamppost on public pavement

1 C - shows proposed driveway area


1 D-Shaded area Shows
remaining repaired wall, owned
by 9 Wheatcroft

1 E - Shows public pavement of Wheatcroft, South Hill Road

1 F. Shows neighbouring property & wheat crop.

1 G - Etched line shows proposed access to driveway where part of the wall has been removed

1 H - Dotted line shows proposed dropped verb.

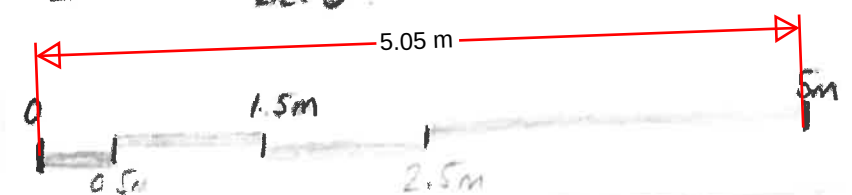

Scale Bar . 1 50


Drawing 2 A

Annotations

2. A Drawing of
Proposed repairs to
the remaining Section
of the wall Front
View, drawn to 1 to
Scale.

2 B - A birds eye view of proposed details of repaired retaining wall. Drawn to 1/10 scale

Scott Bar 1 10

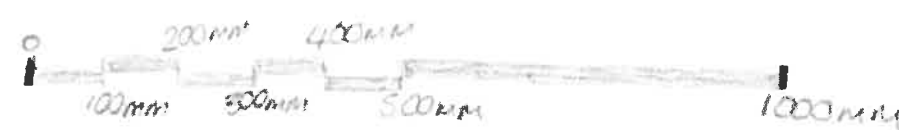

Drawing 2B.

