



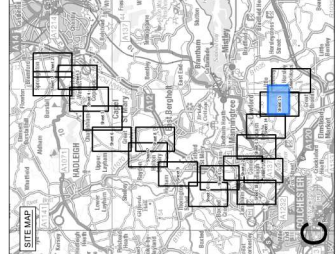

THE NATIONAL GRID (NORWICH TO TILBURY) ORDER
PROPOSED CHANGE ORDER LIMIT PLANS - CHANGE REQUEST 2
PROPOSED CHANGE TO THE PROJECT ORDER LIMITS
REGULATION 5(2)(a)
SECTION C (SHEET C, TENDRING DISTRICT COUNCIL)

Application Document 9.6

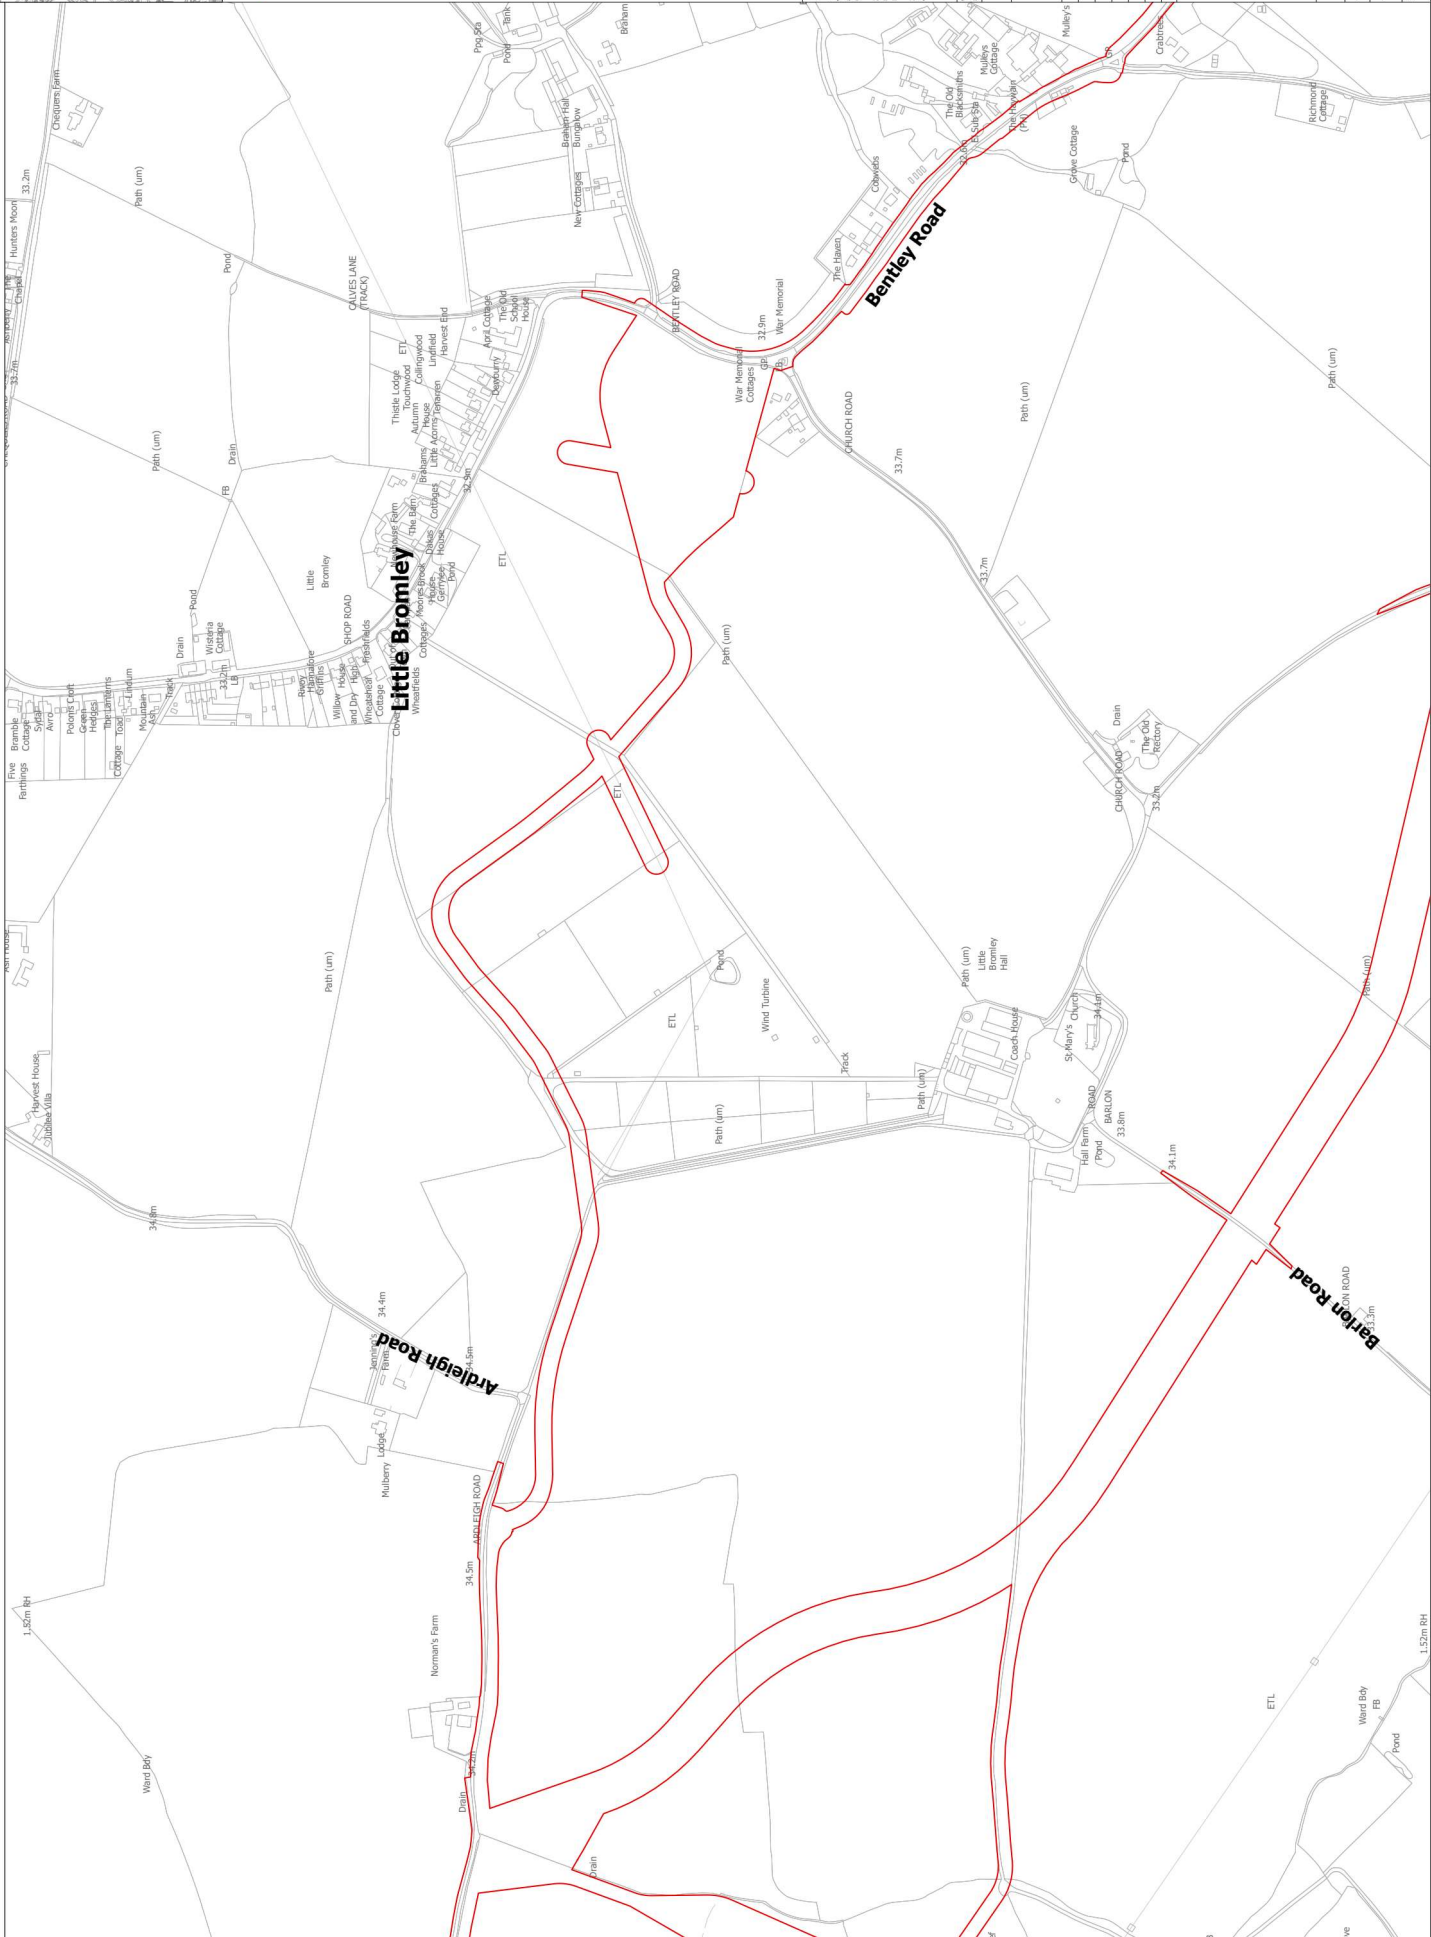

Legend
Proposed Change Project Design
☐ Proposed change Order Limits

Notes

Coordinate System: British National Grid
Sheet T Centroid Coordinates: 603042 365
Sheet V Centroid Coordinates: 228219 778

0 50 100 150 200
Metres

BACKGROUND MAPPING INFORMATION HAS BEEN REPRODUCED FROM THE ORDNANCE SURVEY BY PERMISSION OF ORDNANCE SURVEY OF THE CONTROLLER OF HER MAJESTY'S STATIONERY OFFICE. © CROWN COPYRIGHT AND DATABASE RIGHTS (2025) LICENCE OS/100024241 AND A00000807948.

[illegible]