





THE NATIONAL GRID (NORWICH TO TILBURY) ORDER
PROPOSED CHANGE ORDER LIMIT PLANS - CHANGE REQUEST 1
PROPOSED CHANGE TO THE PROJECT ORDER LIMITS
REGULATION 5(2)(o)
SECTION H (SHEET C, THURROCK COUNCIL)

Application Document 9.5

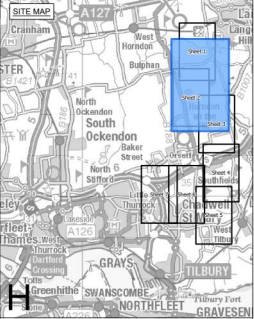

Legend
- Section boundary & local authority boundary
- Proposed Change Project Design
- Proposed change Order Limits

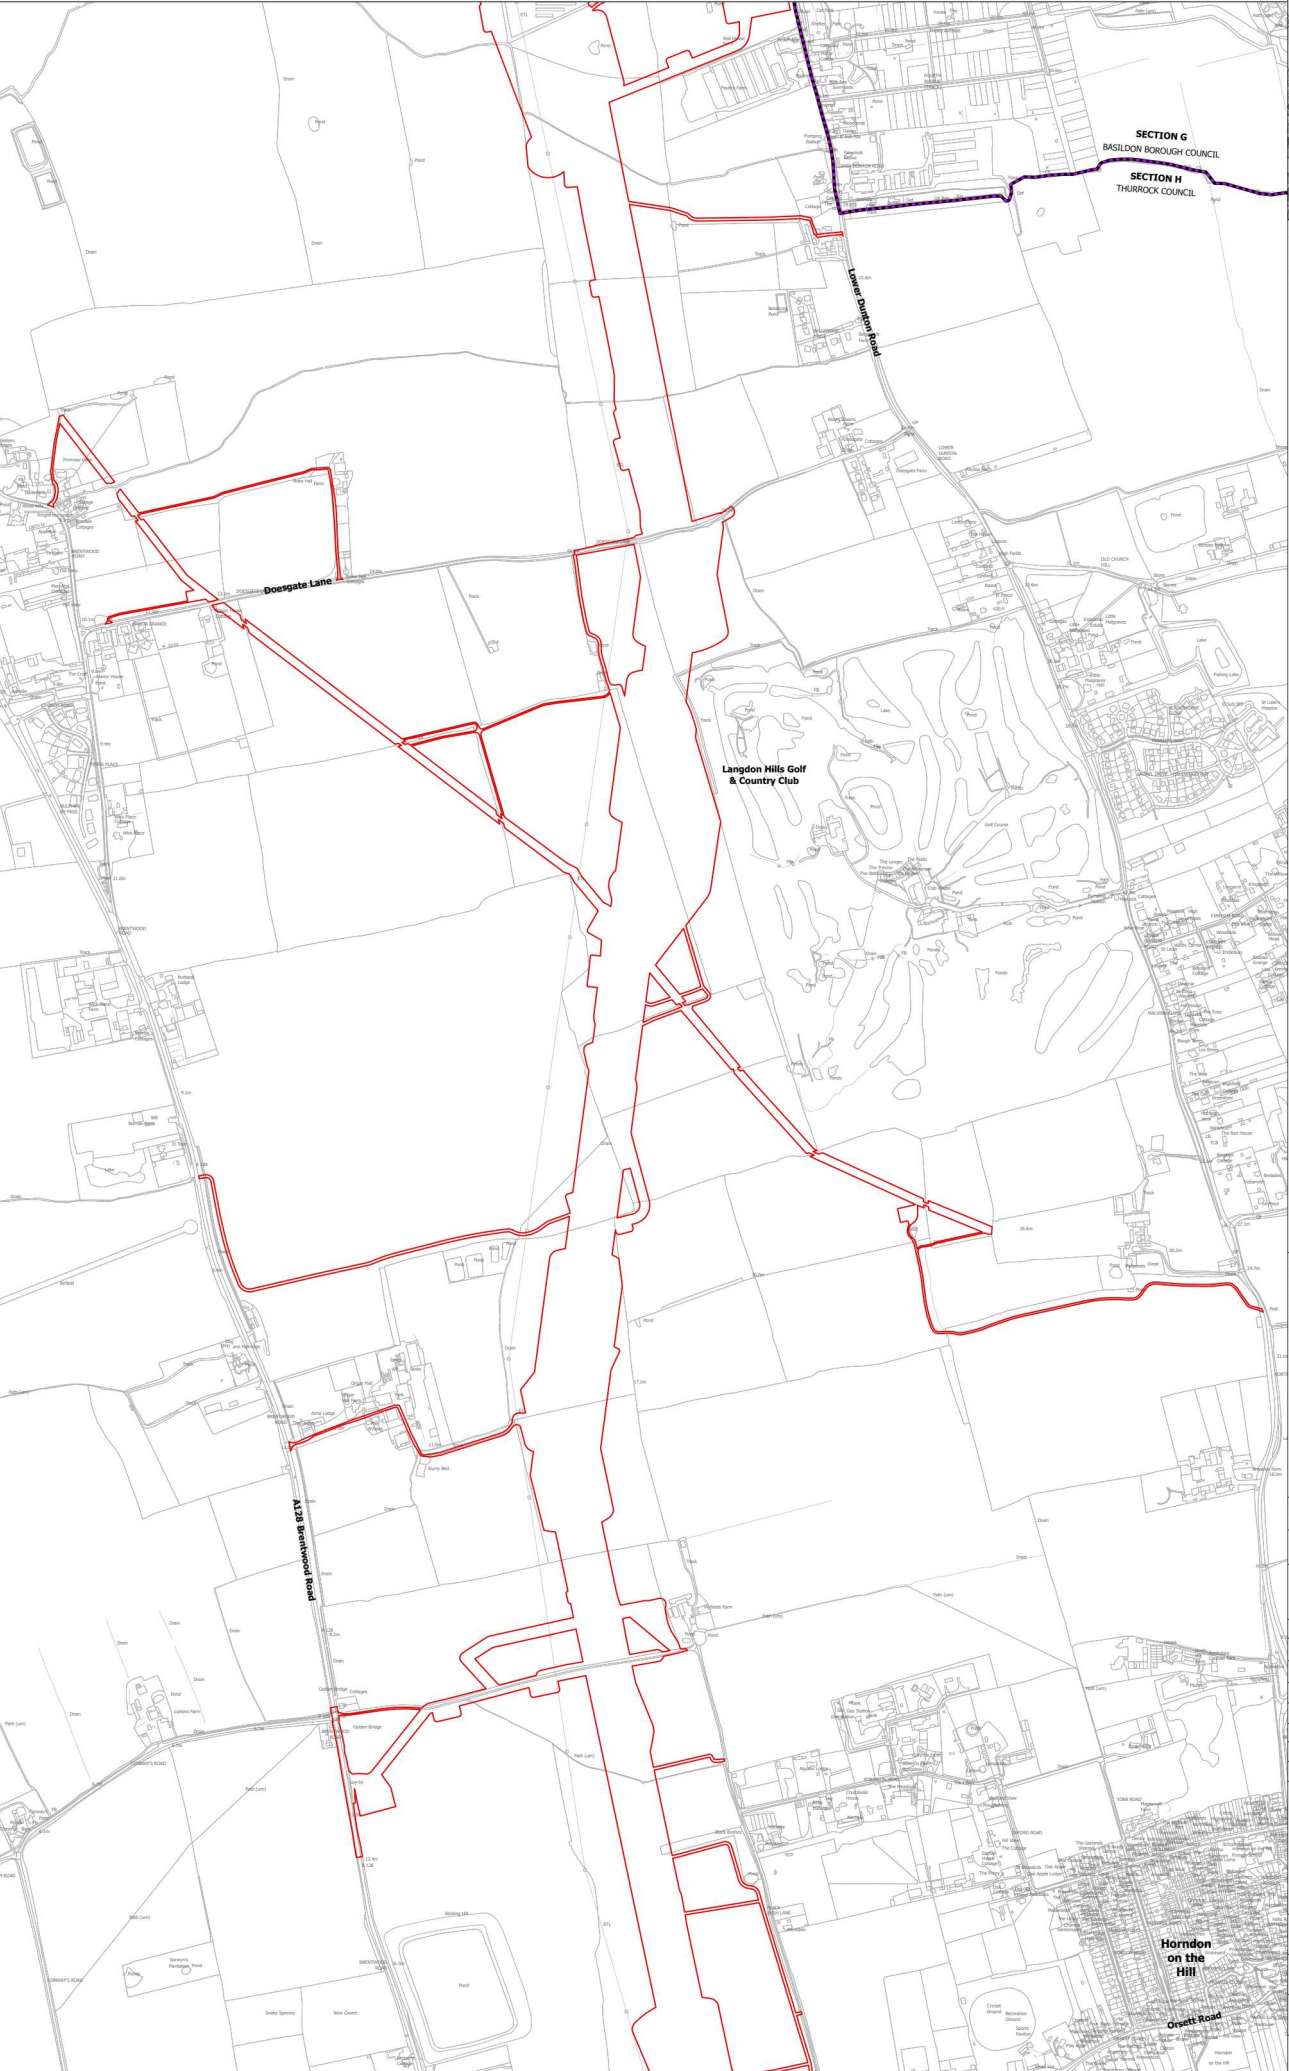

Notes
1. These plans show the Order Limits and potential location for the works. Due to the need for future flexibility, National Grid will be applying for Order Limits and Limits of Deviation within its Development Consent Order, within which any final alignments would lie.
2. This drawing is scaled at paper size A0, therefore any prints taken at smaller sizes will affect accuracy of the measurement units and should not be scaled against.
3. These plans have been produced for purposes of the Change Application in respect of Change Request 1.

Coordinate System: British National Grid
Sheet X Central Coordinate: 555603.145
Sheet Y Central Coordinate: 185275.832
0 100 200 300 400 Metres

BACKGROUND MAPPING INFORMATION HAS BEEN REPRODUCED FROM THE ORDNANCE SURVEY BY PERMISSION OF ORDNANCE SURVEY OF THE CONTROLLER OF HIS MAJESTY'S STATIONERY OFFICE. © CROWN COPYRIGHT AND DATABASE RIGHTS (2025) LICENCE: OS/00004241 AND A20000807846.

A	Issue	Date	Remarks	Drawn	Checked	Approved
1	For change application	MAR-2028		TMH	JPC	EE

Title
THE NATIONAL GRID (NORWICH TO TILBURY) ORDER
PROPOSED CHANGE ORDER LIMIT PLANS -
CHANGE REQUEST 1
PROPOSED CHANGE TO THE PROJECT
ORDER LIMITS
REGULATION 5(2)(o)
SECTION H (SHEET C, THURROCK COUNCIL)

nationalgrid
PINS Application Number
EN/200027

National Grid Drawing Reference
AENC-LSTC-ENG-PLN-0011

Scale	Sheet Size	Sheet	Issue
1:4,000	A0	SHEET C	A