


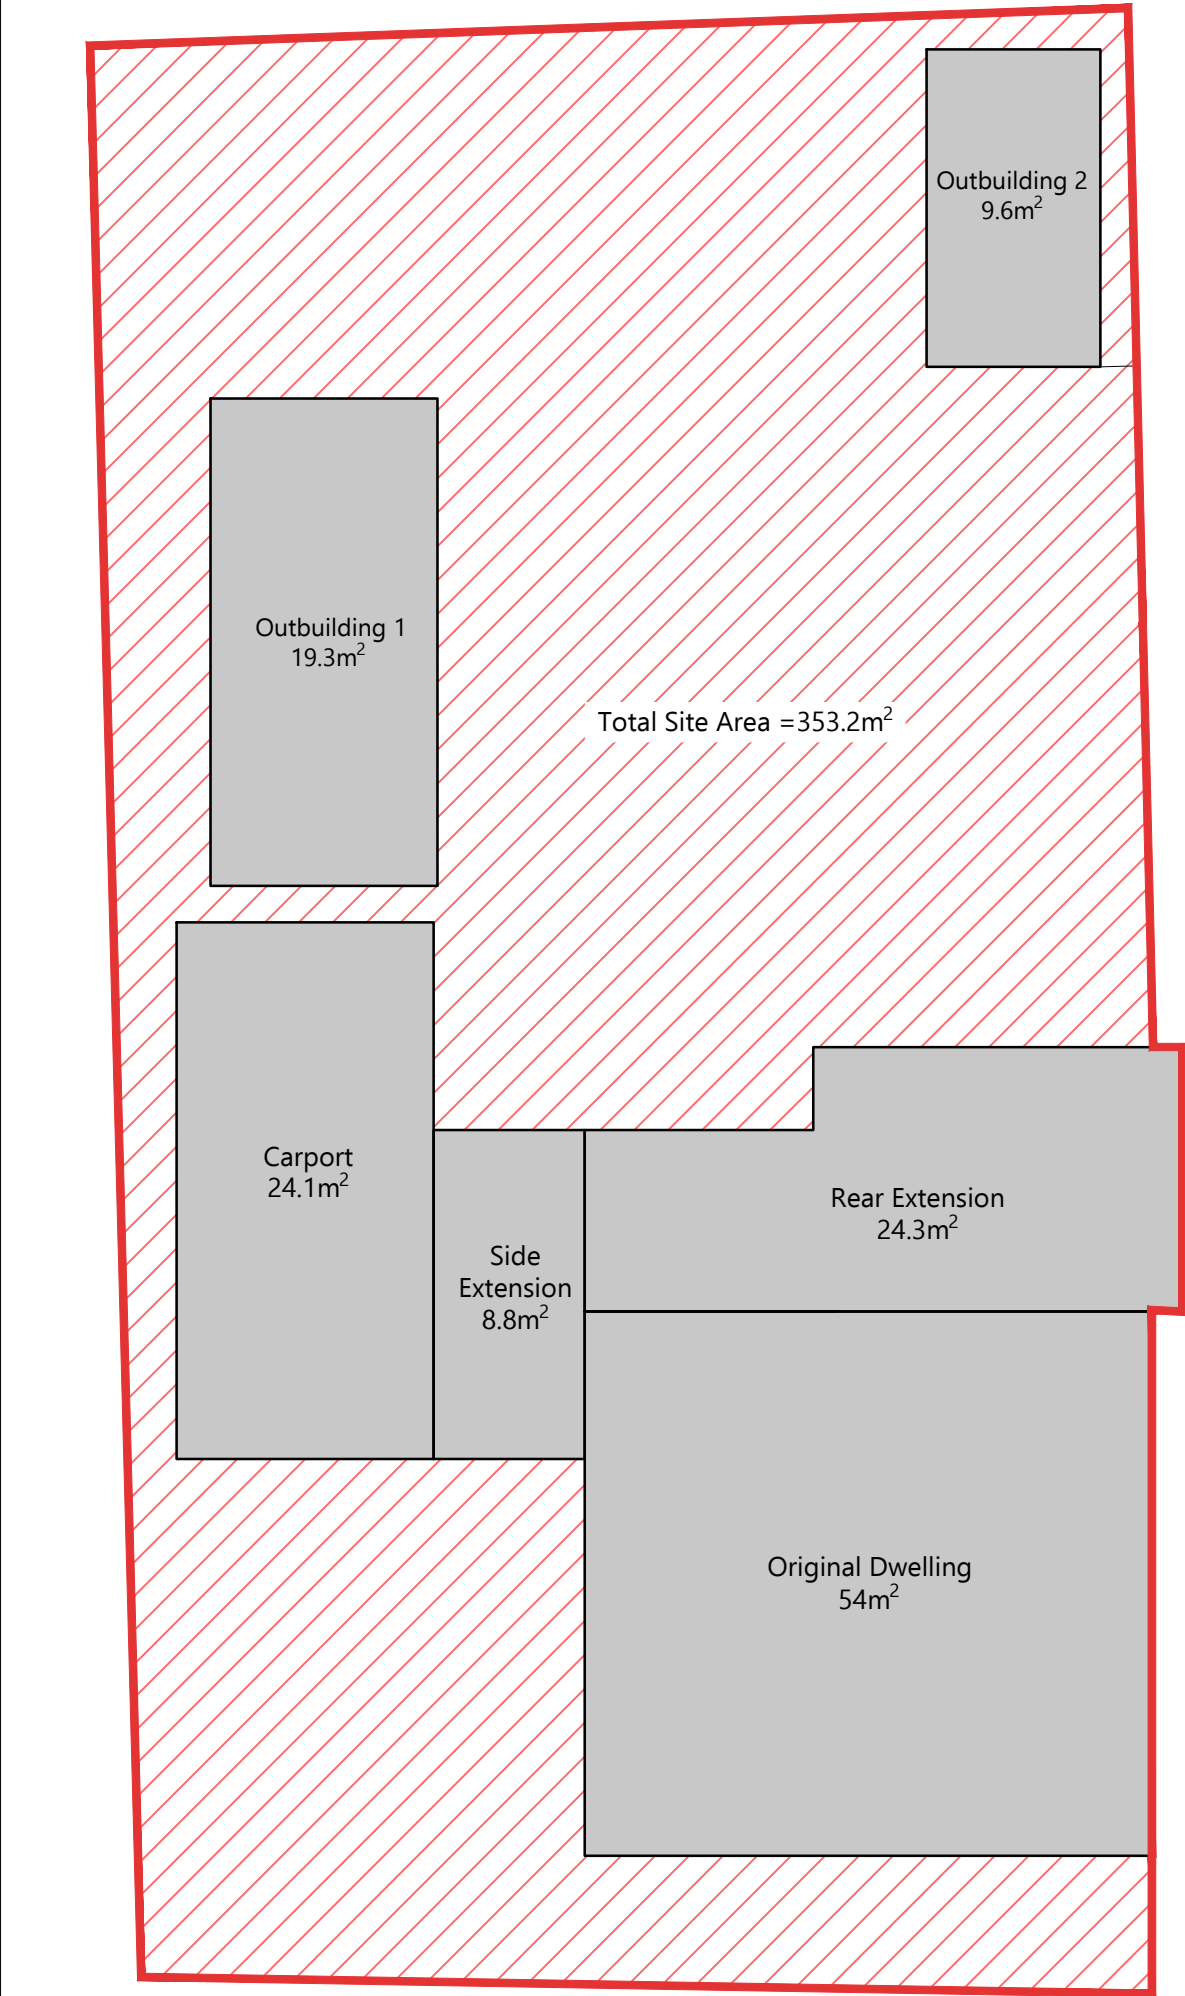

AREA ANALYSIS		m2
1	Total Plot Area	353.2
2	Footprint of 'Original House'	54.0
3	Residual Plot Area [1-2]	299.1
50% of which =		149.6
4	Rear Extension	24.3
5	Side Extension	8.8
6	Car Port	24.1
7	Outbuilding 1	19.3
8	Outbuilding 2	9.6
Total Built Additions [SUM 4-8]		86.1
Relative to [3] above		28.8%