



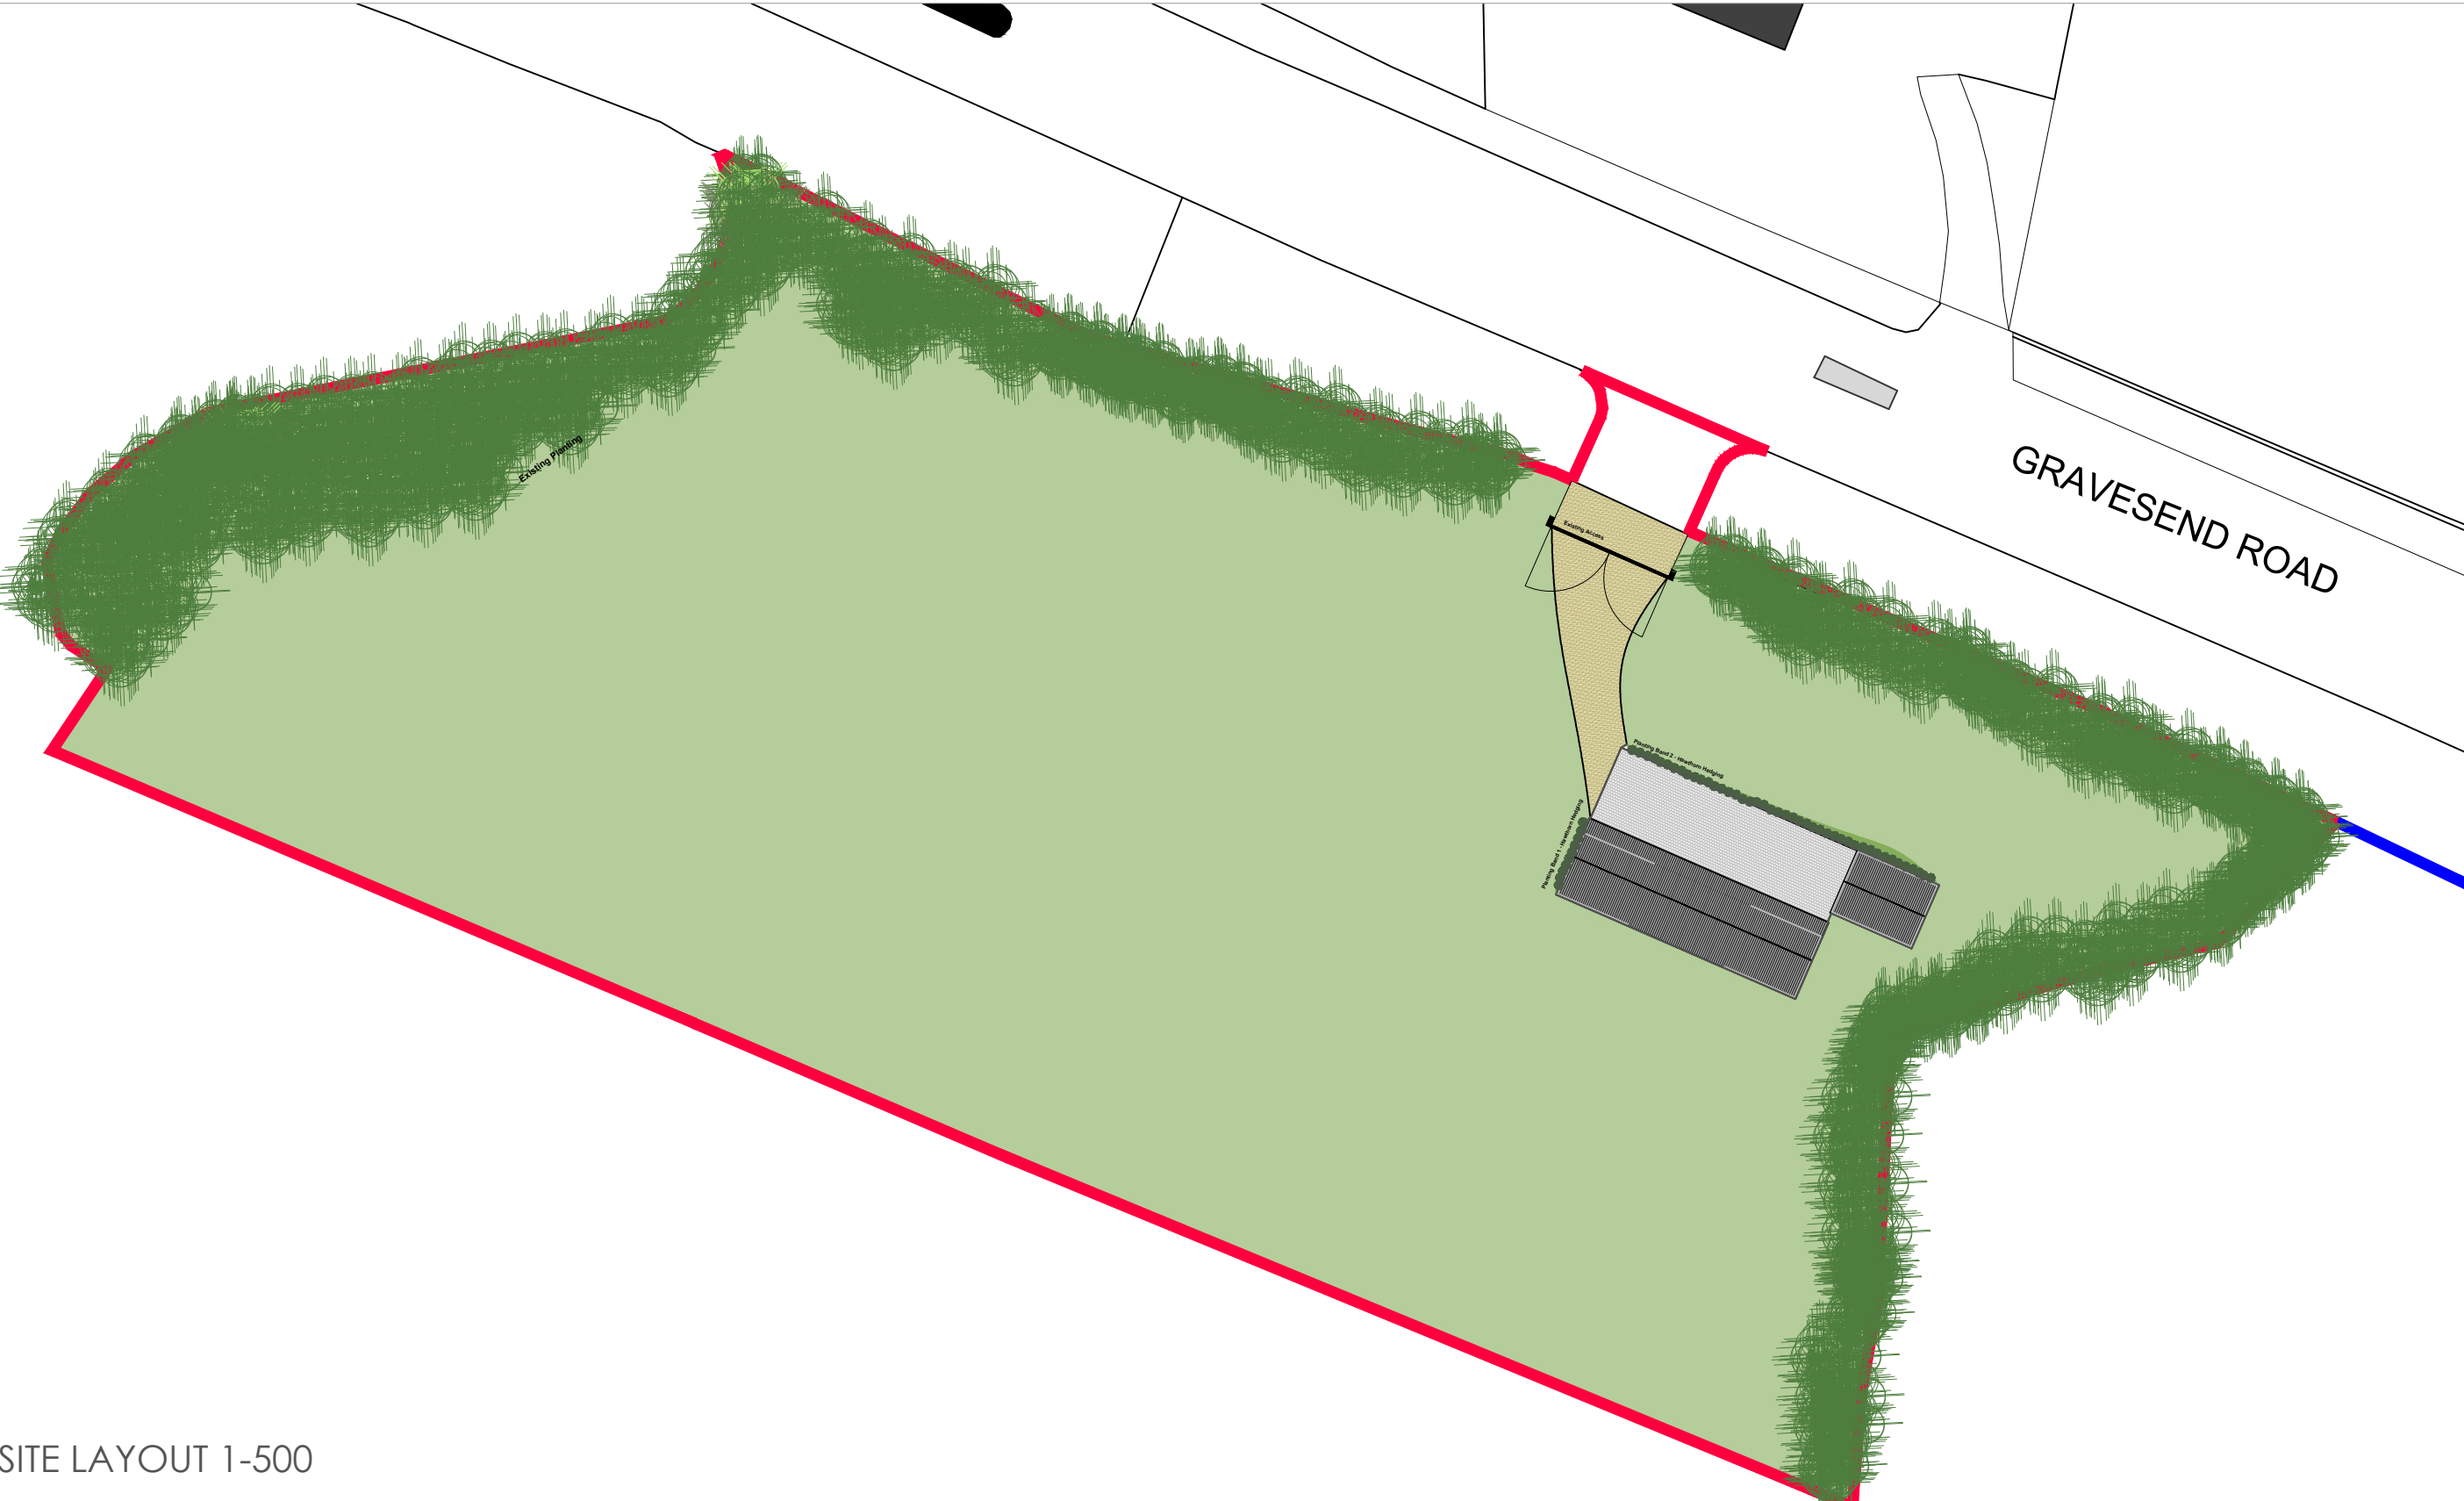

SITE LAYOUT 1-500

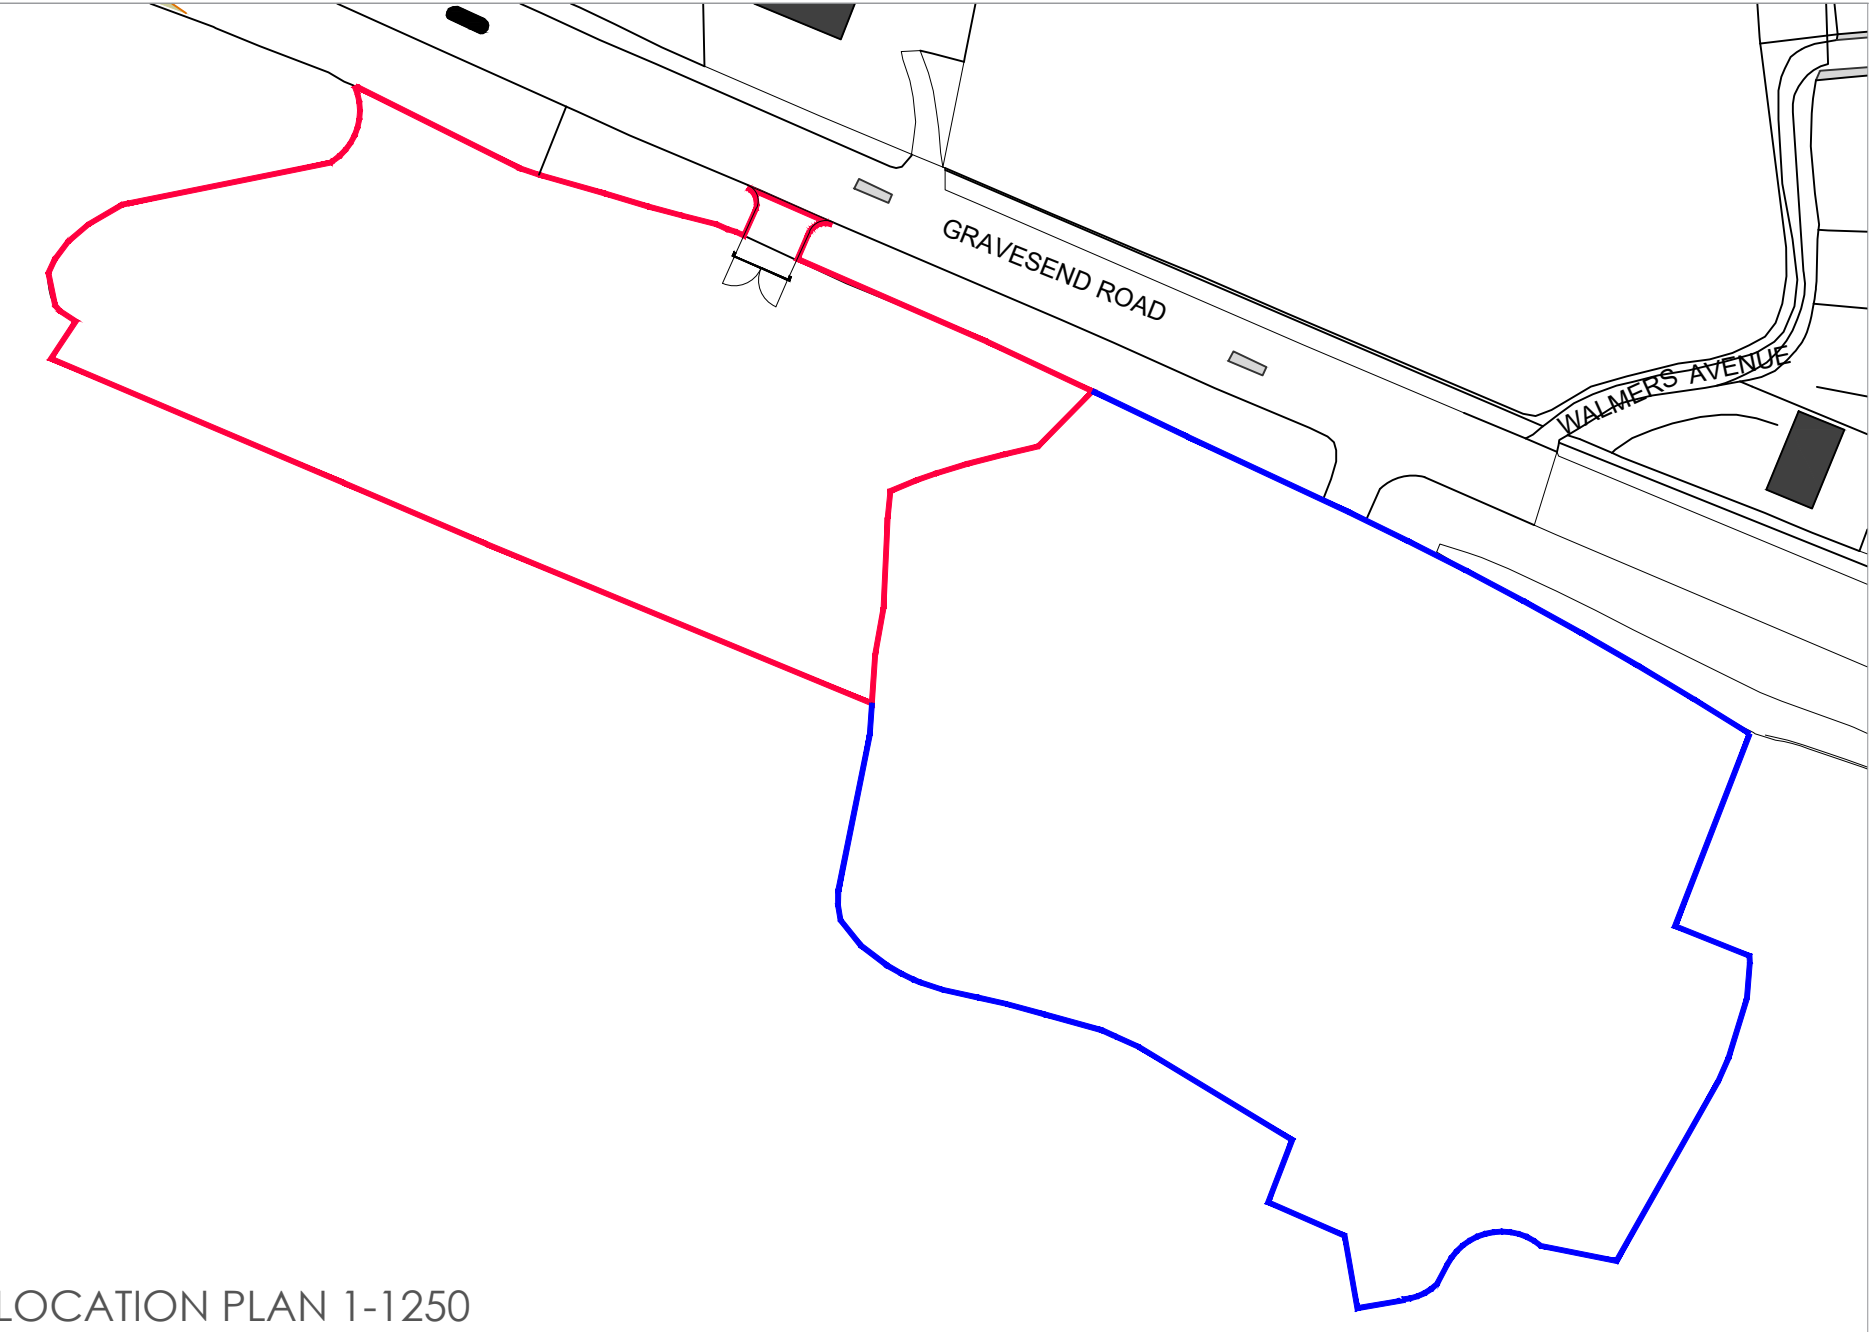

LOCATION PLAN 1-1250

Notes:

- Do not scale from this drawing.
- All dimensions to be verified on site and is in mm.
- Builder to verify all dimensions, heights and levels prior to commencement of work.
- All documents shall be checked to ensure that they are compatible by the contractor before construction commences. In the event of apparent ambiguity or contradiction the engineer and/ or architect shall be notified immediately.
- The contractor in preparing his estimate shall visit the site and acquaint himself with the problems involved.
- The contractor shall issue all statutory notices to the local Authority during progress and completion of works.

1:1250 75 m

1:500 15.02 m

A	-	-	-/-/-
REV:	DESCRIPTION:	BY:	DATE:
STATUS:			



Whitehall Place
47 The Terrace,
Gravesend, Kent
DA12 2DL

01474 247 176
0203 282 6676
info@gillsterling.co.uk
www.gillsterling.co.uk

SITE:	Courtlands Gravesend Kent DA12 3JR
-------	---

TITLE:	Block Plan Location plan -
--------	----------------------------------

SCALE AT A2:	DATE:	DRAWN:
1:100	03/11/23	AW
PROJECT NO:	DRAWING NO:	REVISION:
230721	001	A