



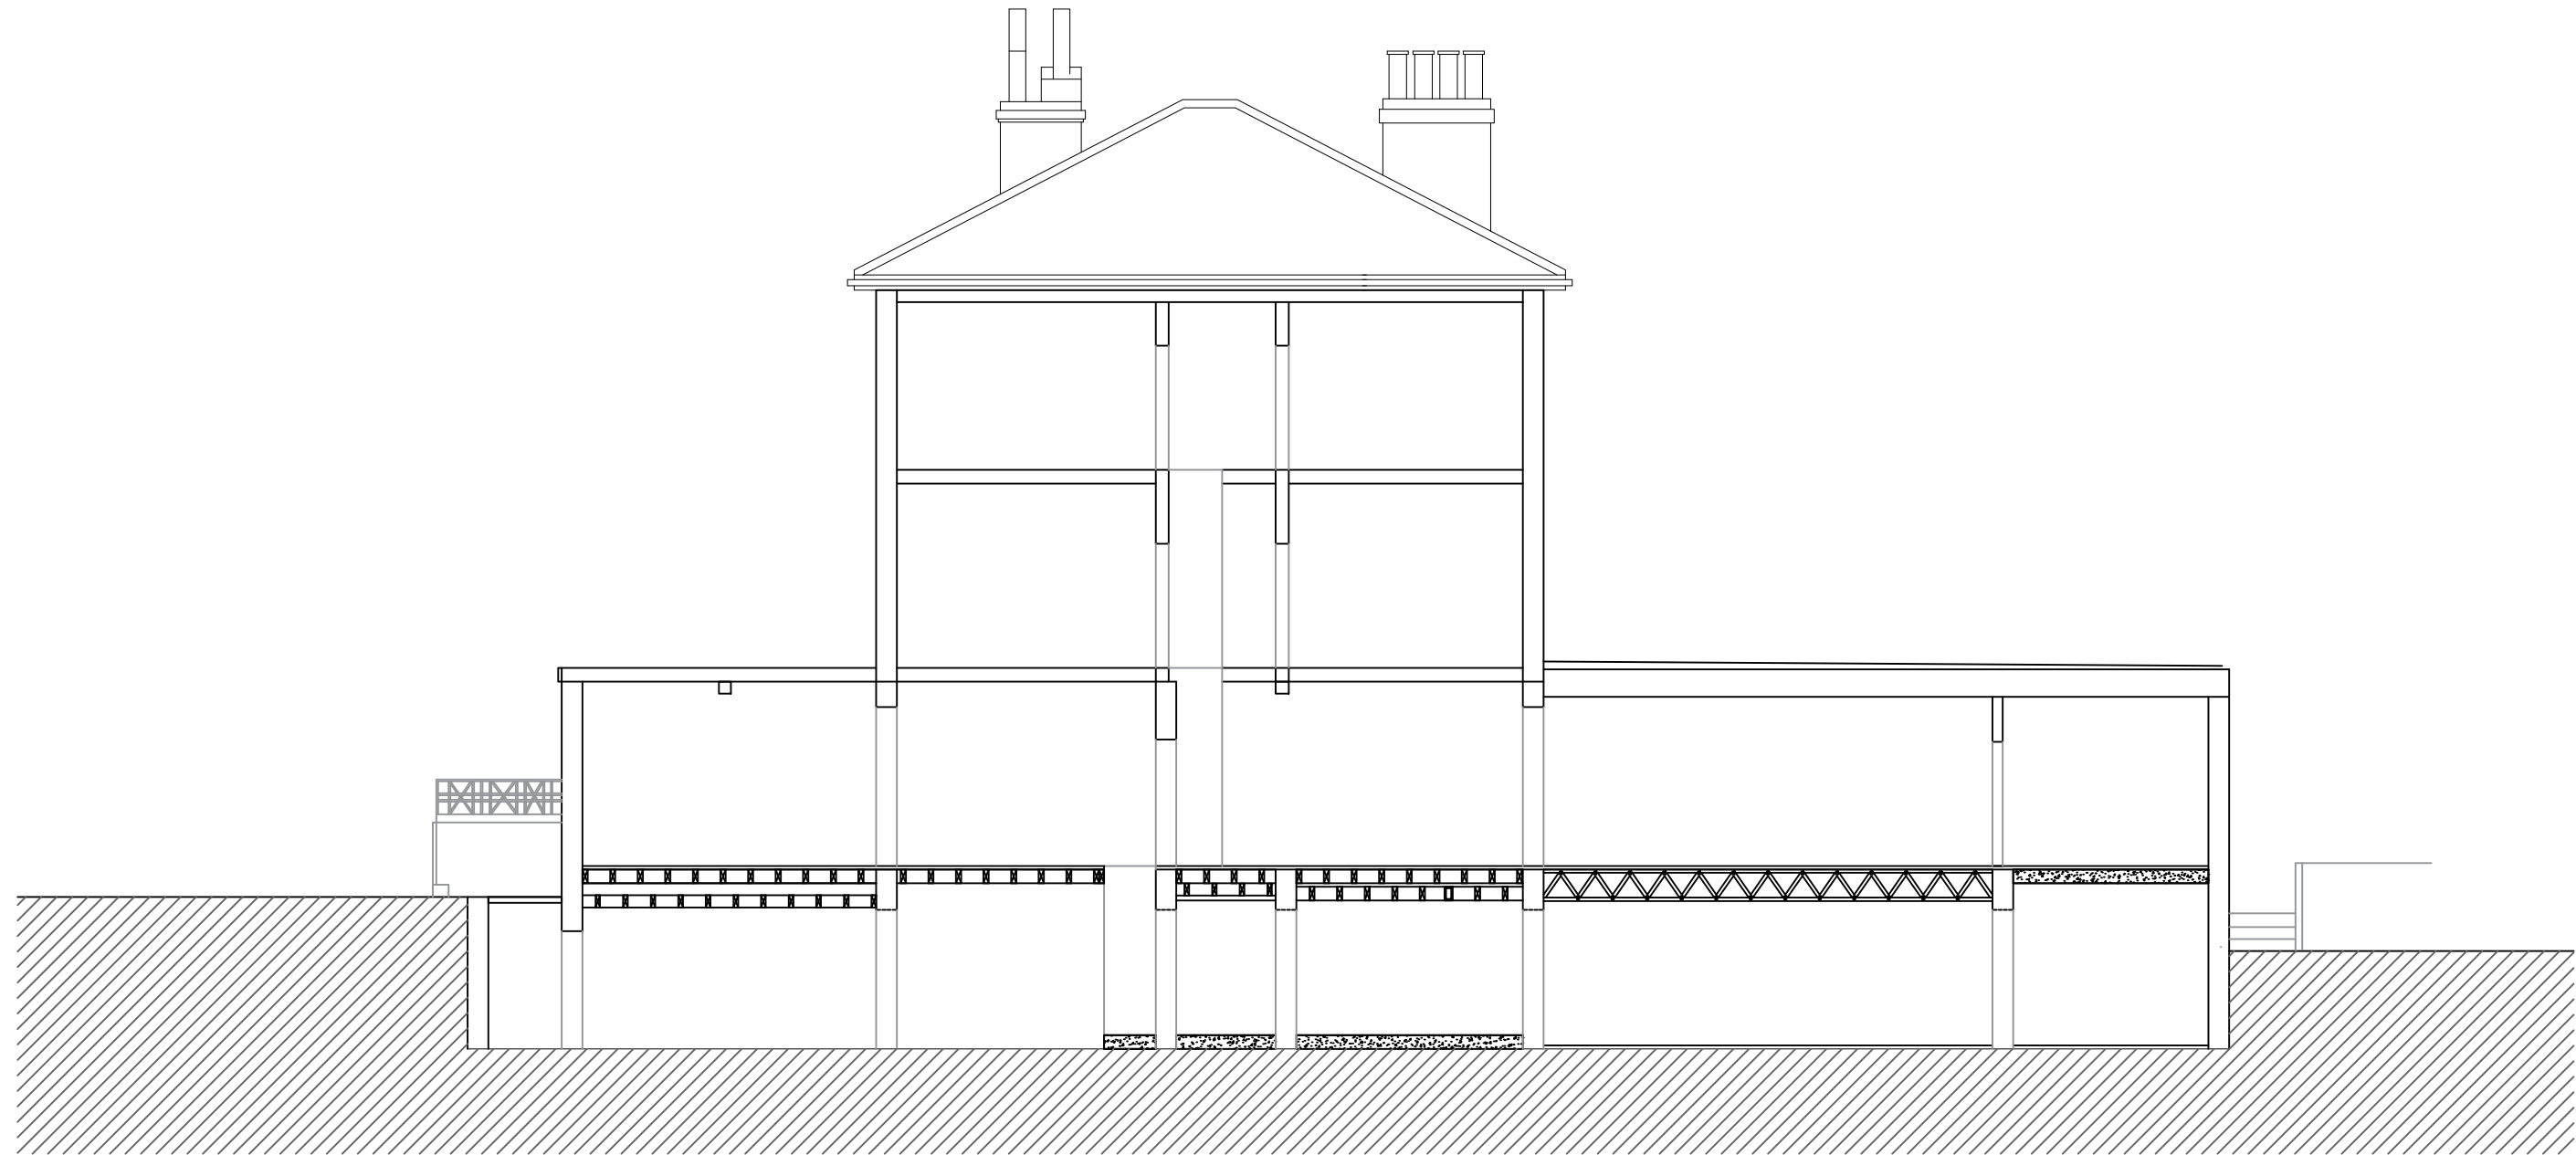

Existing Section

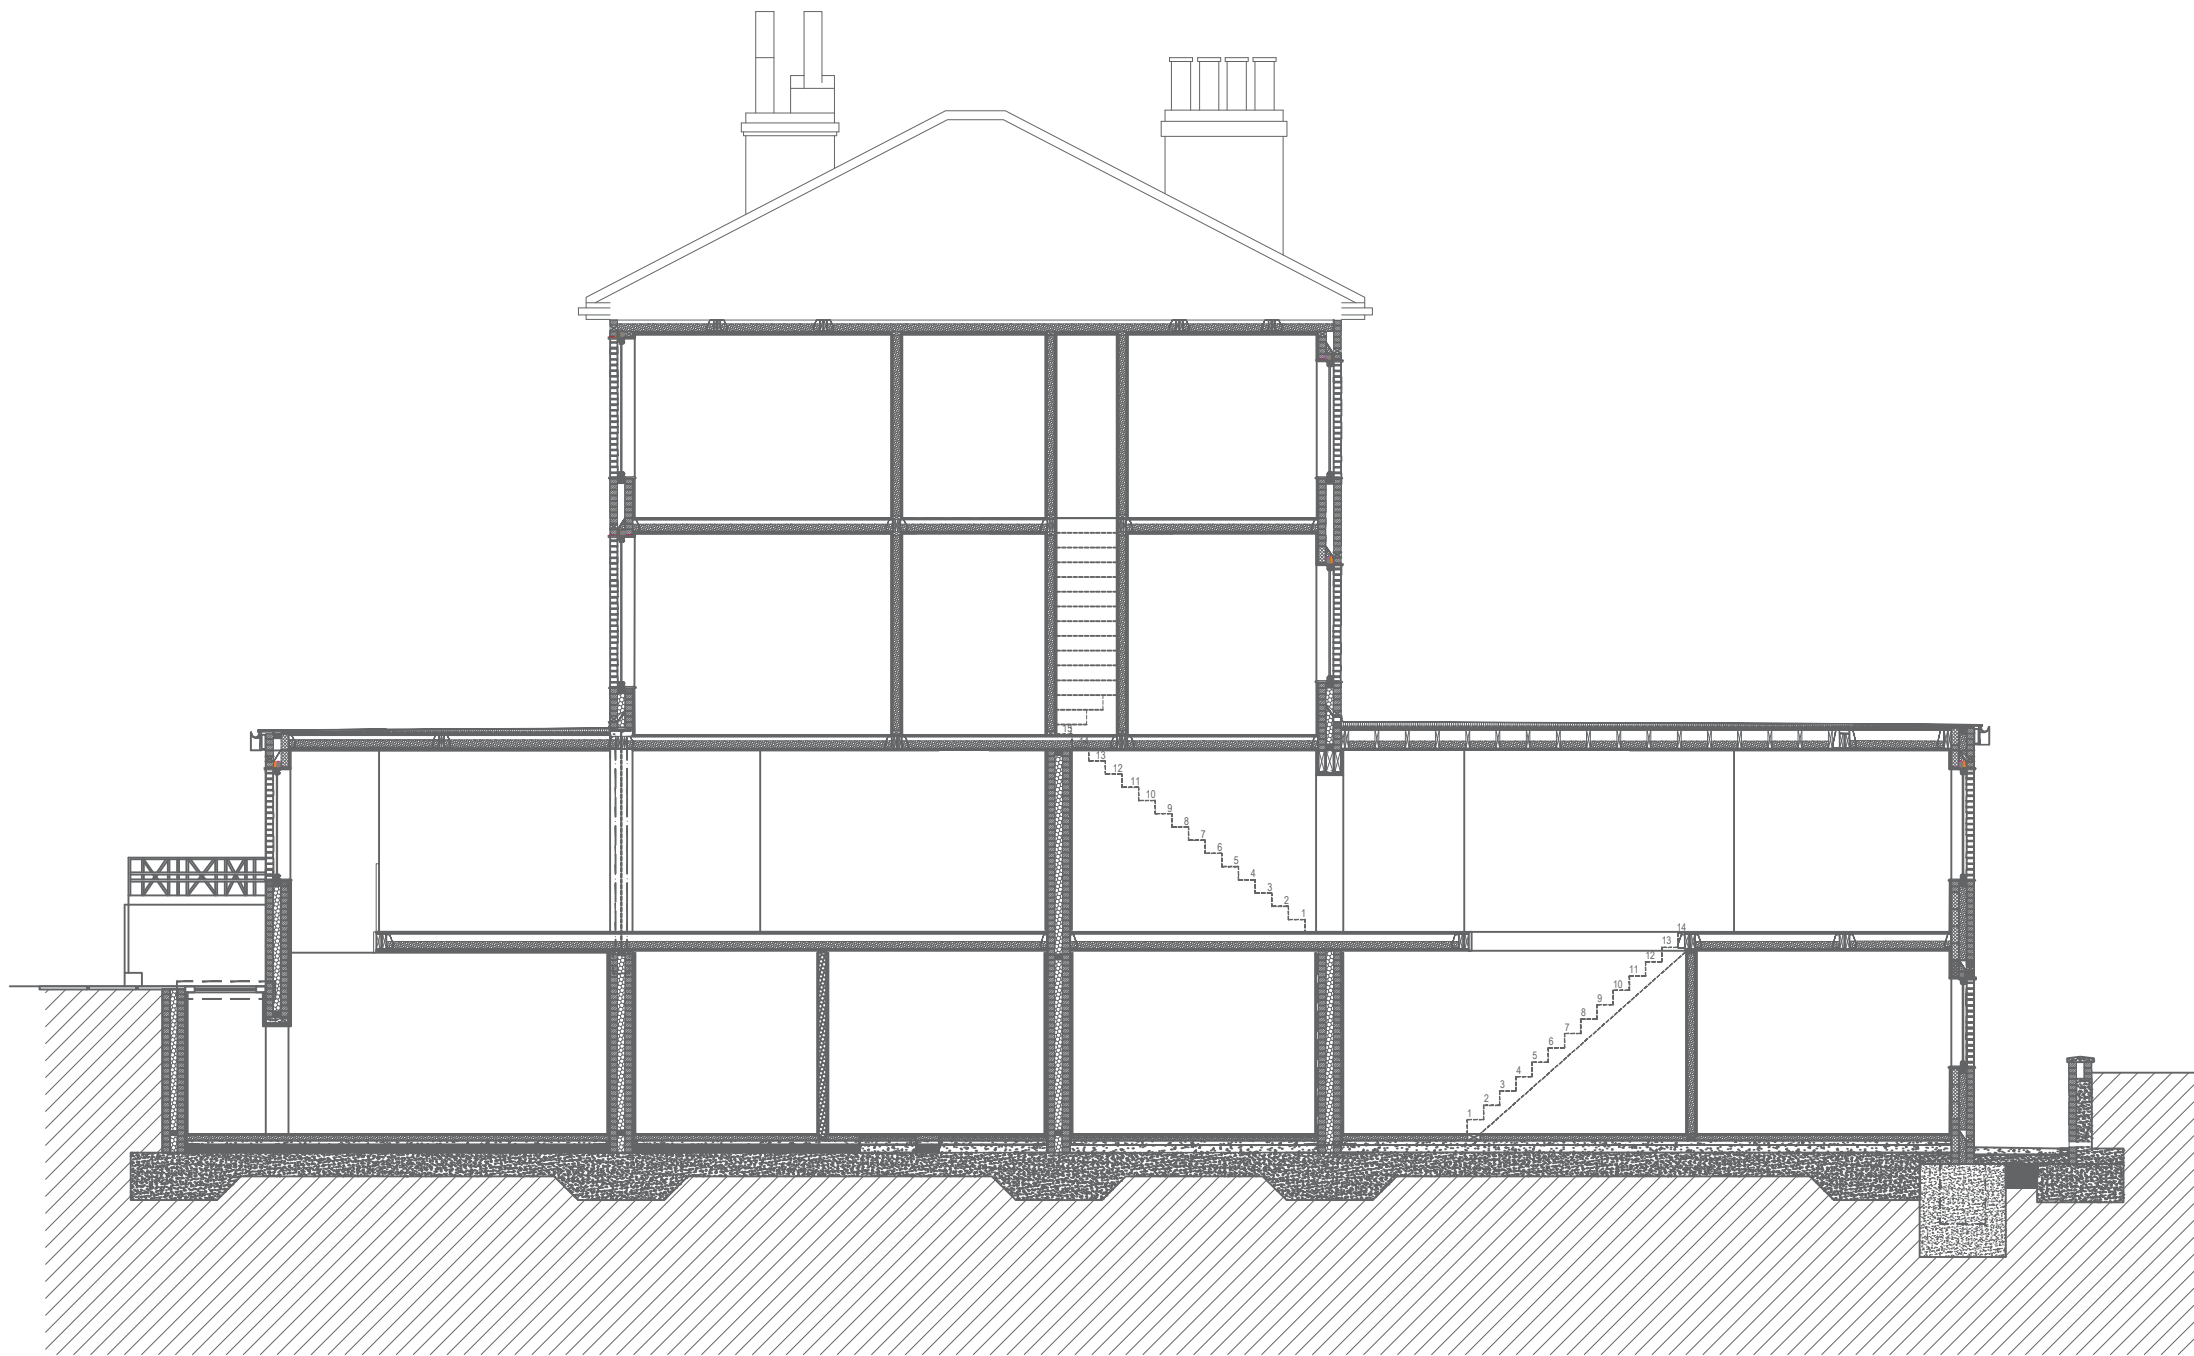

Proposed Section

Notes:

- Do not scale from this drawing.
- All dimensions to be verified on site and is in mm.
- Builder to verify all dimensions, heights and levels prior to commencement of work.
- All documents shall be checked to ensure that they are compatible by the contractor before construction commences. In the event of apparent ambiguity or contradiction the engineer and/ or architect shall be notified immediately.
- The contractor in preparing his estimate shall visit the site and acquaint himself with the problems involved.
- The contractor shall issue all statutory notices to the local Authority during progress and completion of works.

1:100 0 1 2 3 4

|      |              |     |       |
|------|--------------|-----|-------|
| A    | -            | -   | -/-/- |
| REV: | DESCRIPTION: | BY: | DATE: |

STATUS:

PLANNING

Whitehall Place  
47 The Terrace,  
Gravesend, Kent  
DA12 2DL  
01474 247 787  
info@baronedwards.co.uk  
www.baronedwards.co.uk

|        |                                                                  |
|--------|------------------------------------------------------------------|
| SITE:  | The Clarence Arms<br>77 Windmill Street<br>Gravesend<br>DA12 1BN |
| TITLE: | Section                                                          |

|                       |                    |                |
|-----------------------|--------------------|----------------|
| SCALE AT A0:<br>1:100 | DATE:<br>13.11.23  | DRAWN:<br>HB   |
| PROJECT NO:<br>220202 | DRAWING NO:<br>002 | REVISION:<br>A |