




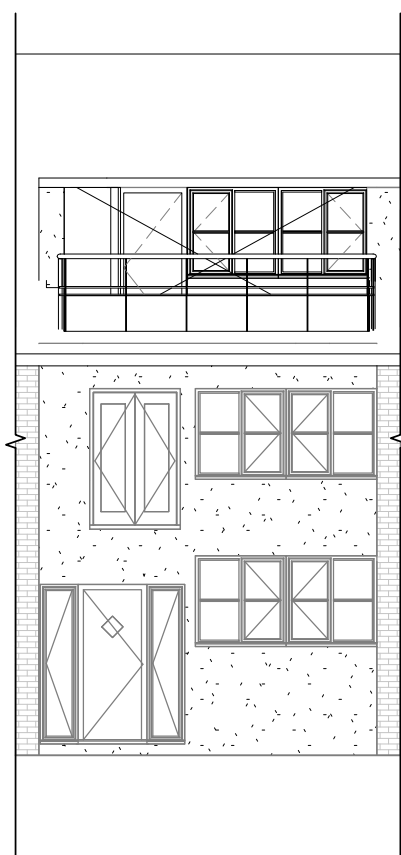


South - Proposed
1 : 100

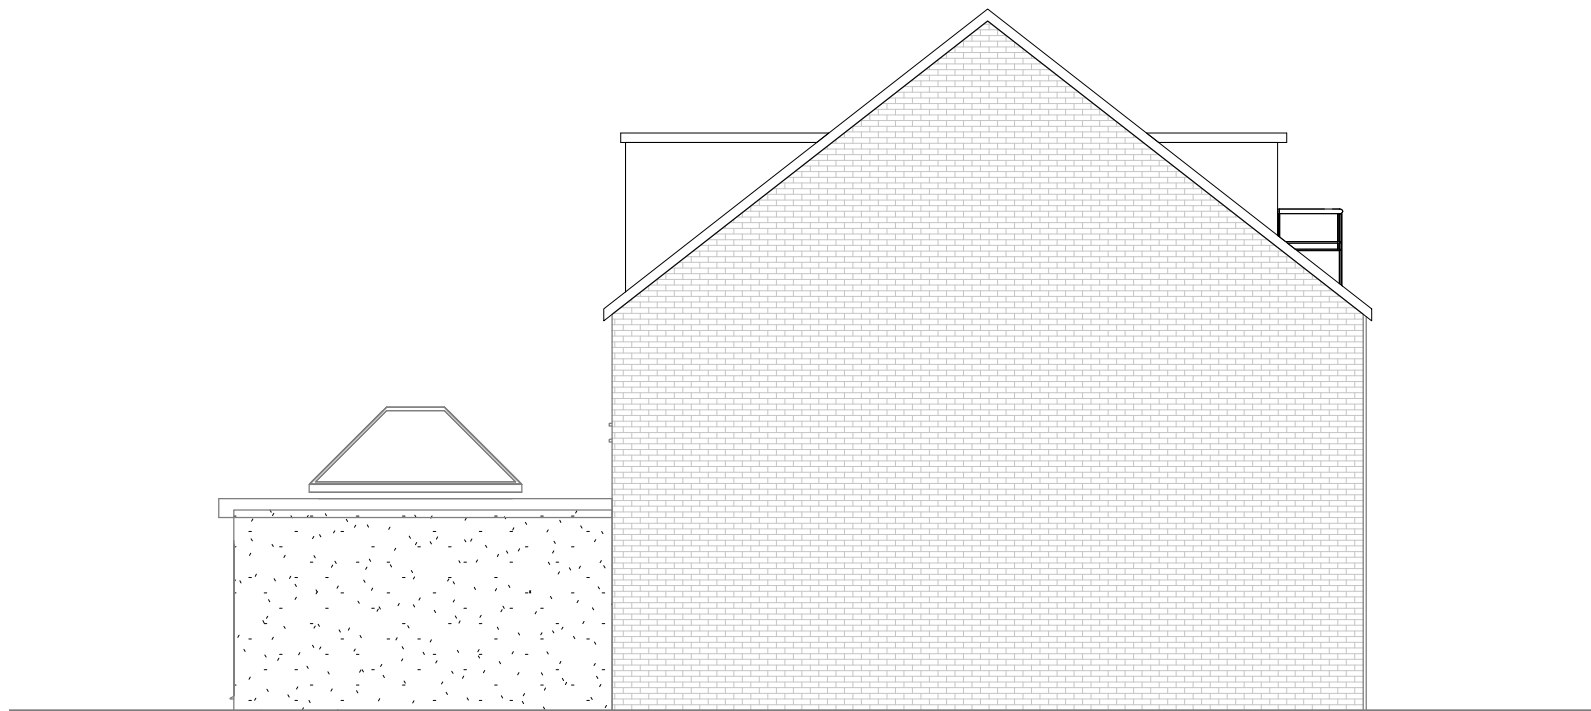


West - Proposed
1 : 100

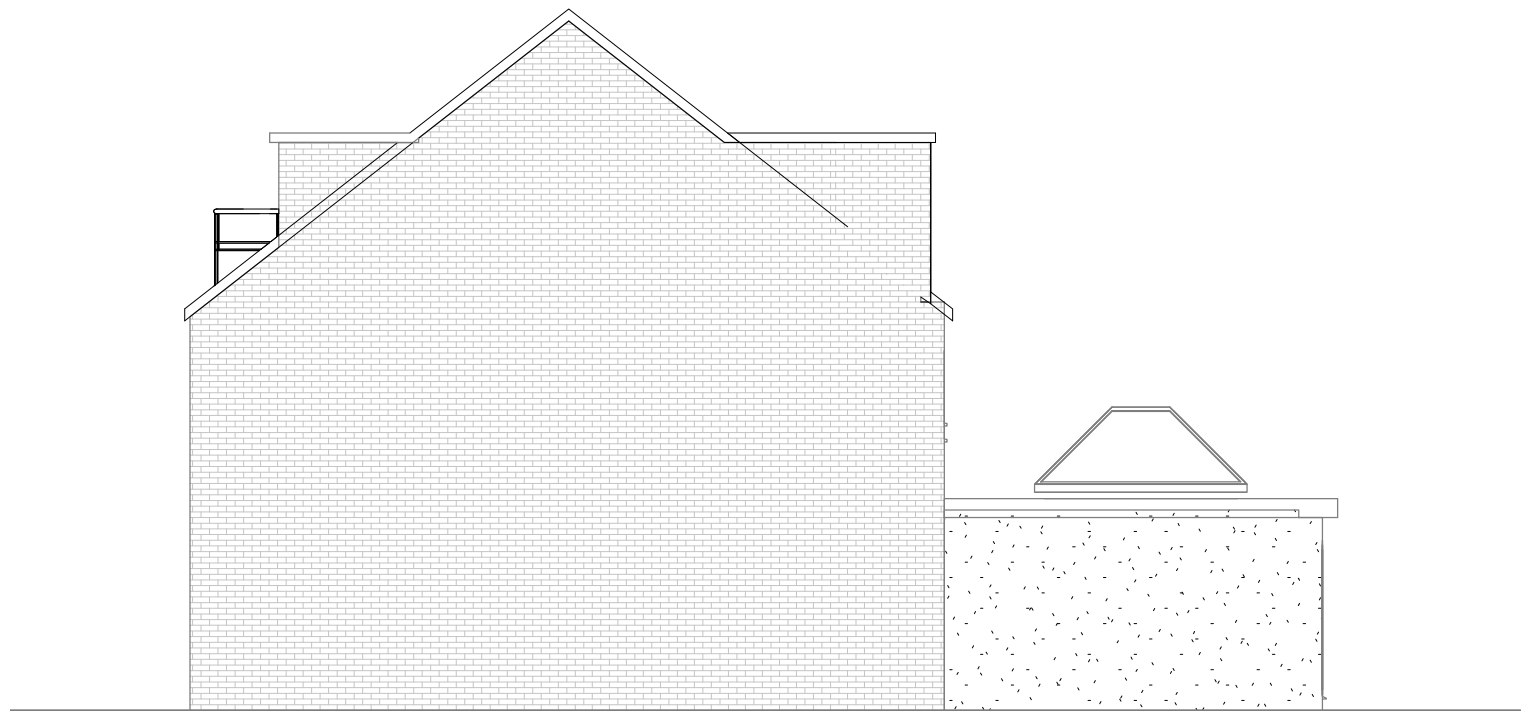


East - Proposed
1 : 100

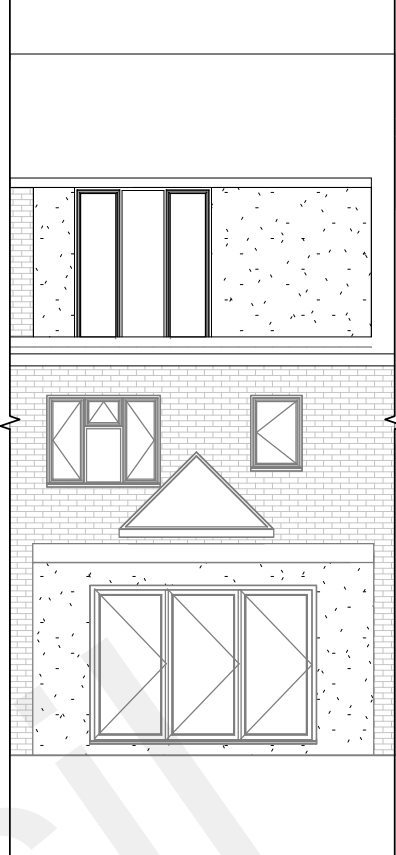


North - Proposed
1 : 100

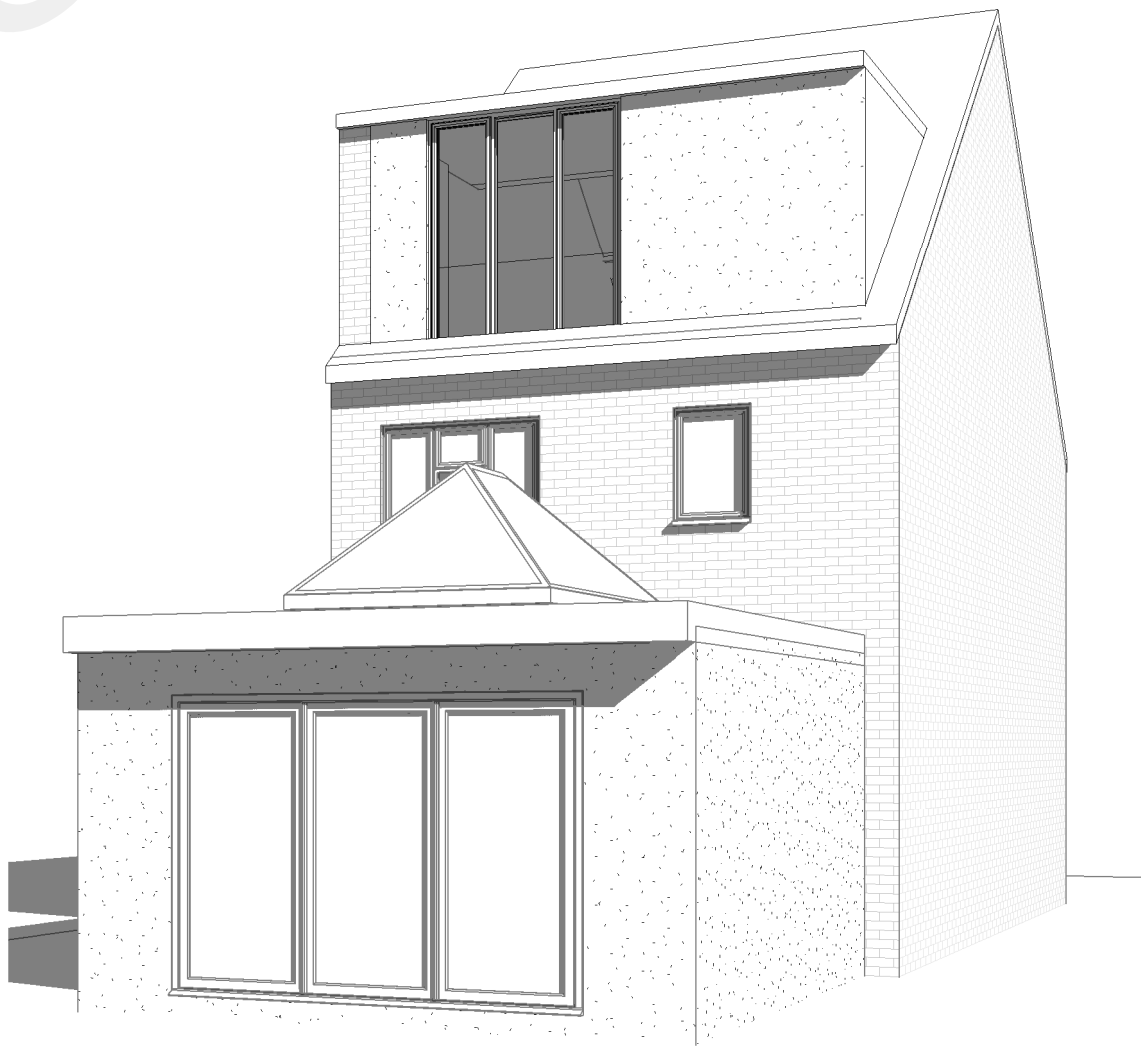


3D View 1

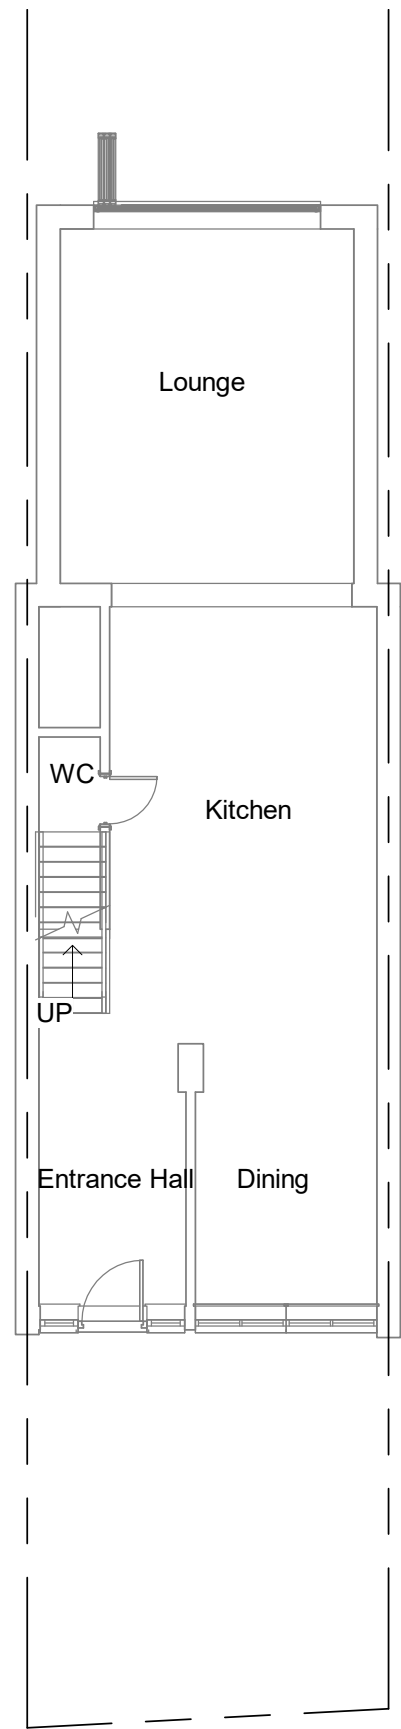


GF - Proposed
1 : 100

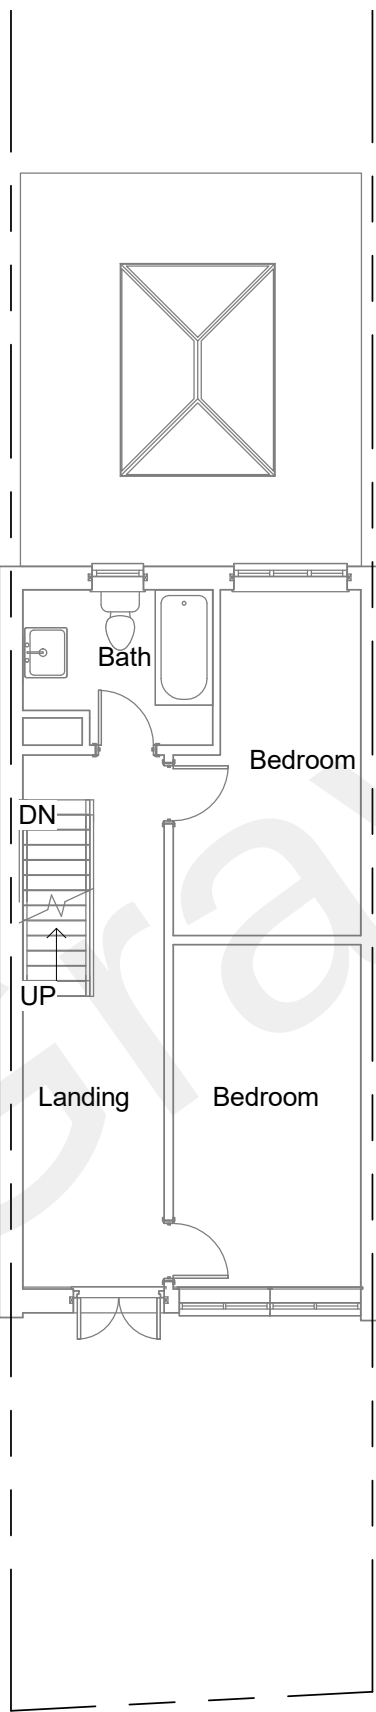

FF - Proposed
1 : 100

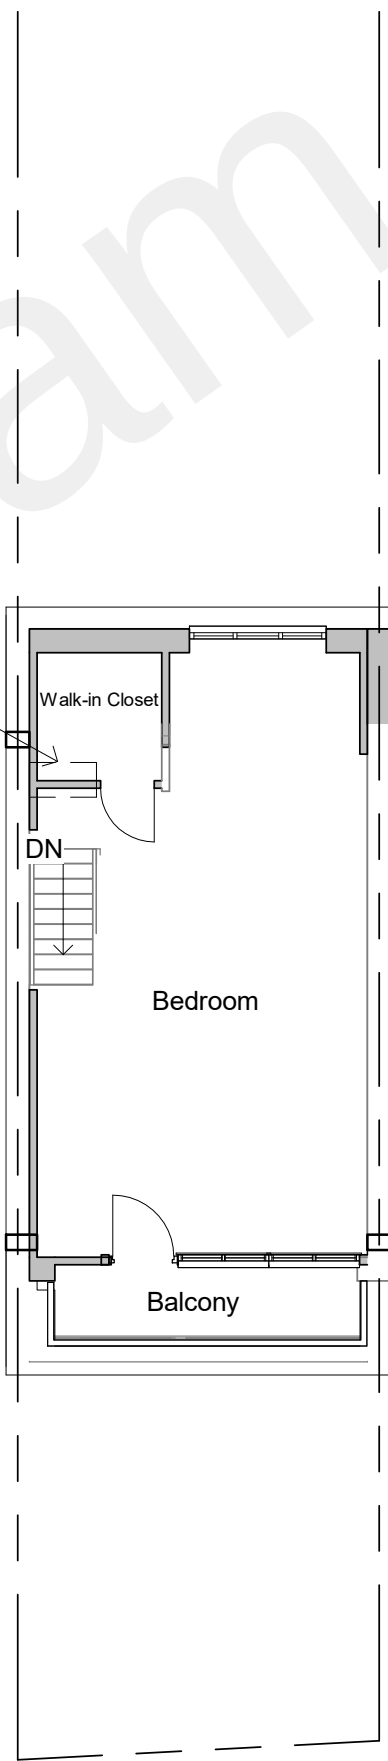

SF - Proposed
1 : 100

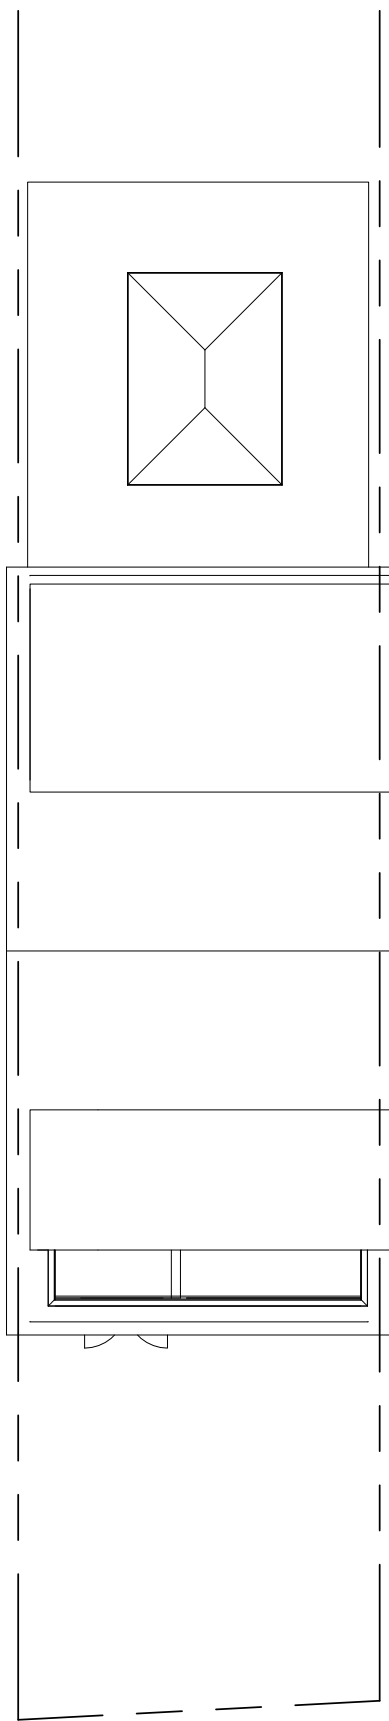


RP - Proposed
1 : 100



3D View 1 - Proposed

Notes:

Copyright in the design and this drawing is the property of Teem Consult. Reproduction in whole or in part is forbidden without written permission of Teem Consult. All Dimensions are to be checked on site before any work proceeds. Do not scale this drawing but use only figured dimensions. Any errors or omissions are to be reported to Teem Consult. This drawing is to be read in conjunction with all the relevant consultants' and/or specialists' drawings/documents, and any discrepancies or variations are to be notified to Teem Consult before work commences.

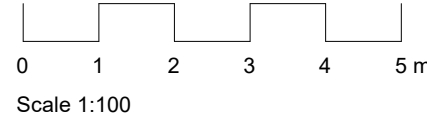

Planning

No.	Seq.	Description	Date

teem
design.cost.build
e info@teemconsult.co.uk
t +44(0)203 617 1780
m +44(0) 7538903110
www.teemconsult.co.uk

Project Title Loft Extension		
Client Mr & Mrs P Markides		
Project Address 13a Bull Lane Higham ME3 7LT		
Proposed Plans_Elevations		
Drawn by	Scale	Date
T.O.	1 : 100 @A1	September 2021
Project No. TCL617/09/21		
Sheet No. 617-HPP-03		