



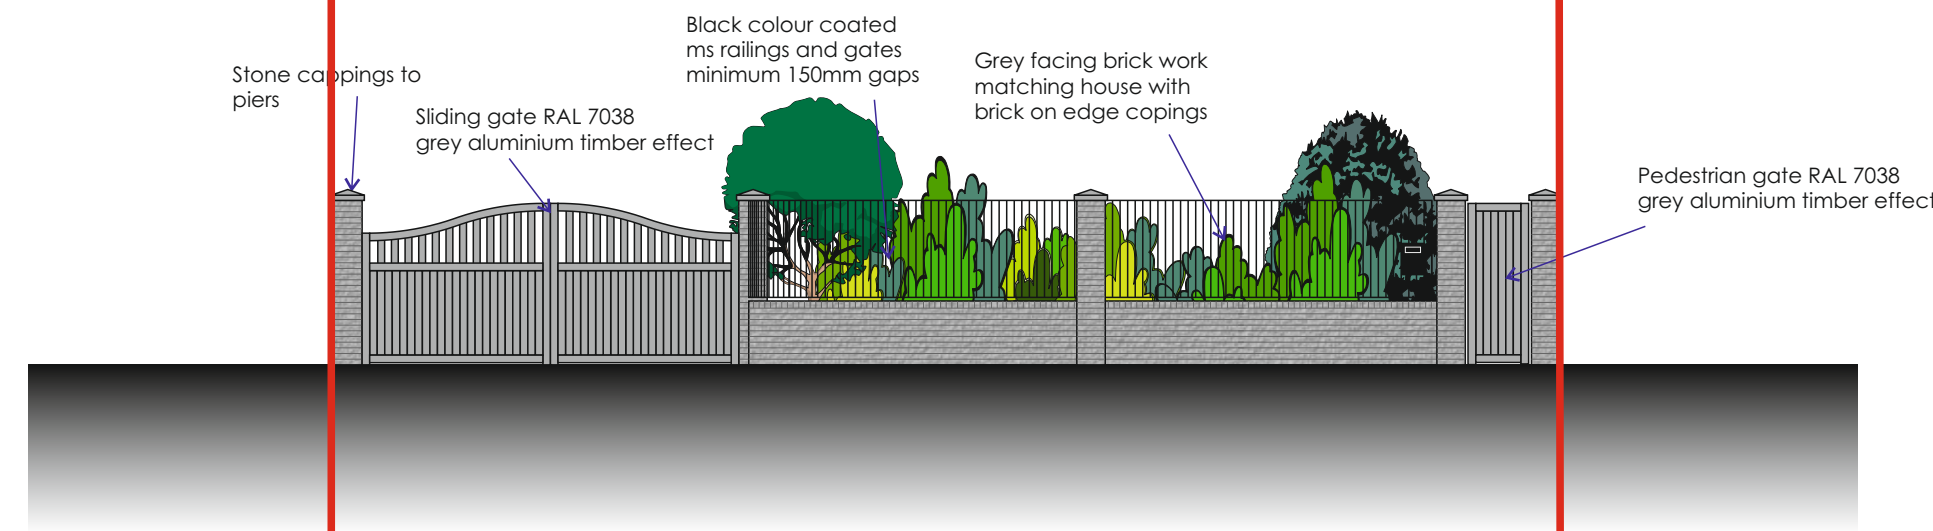

Proposed Front Boundary Elevation - 1:100

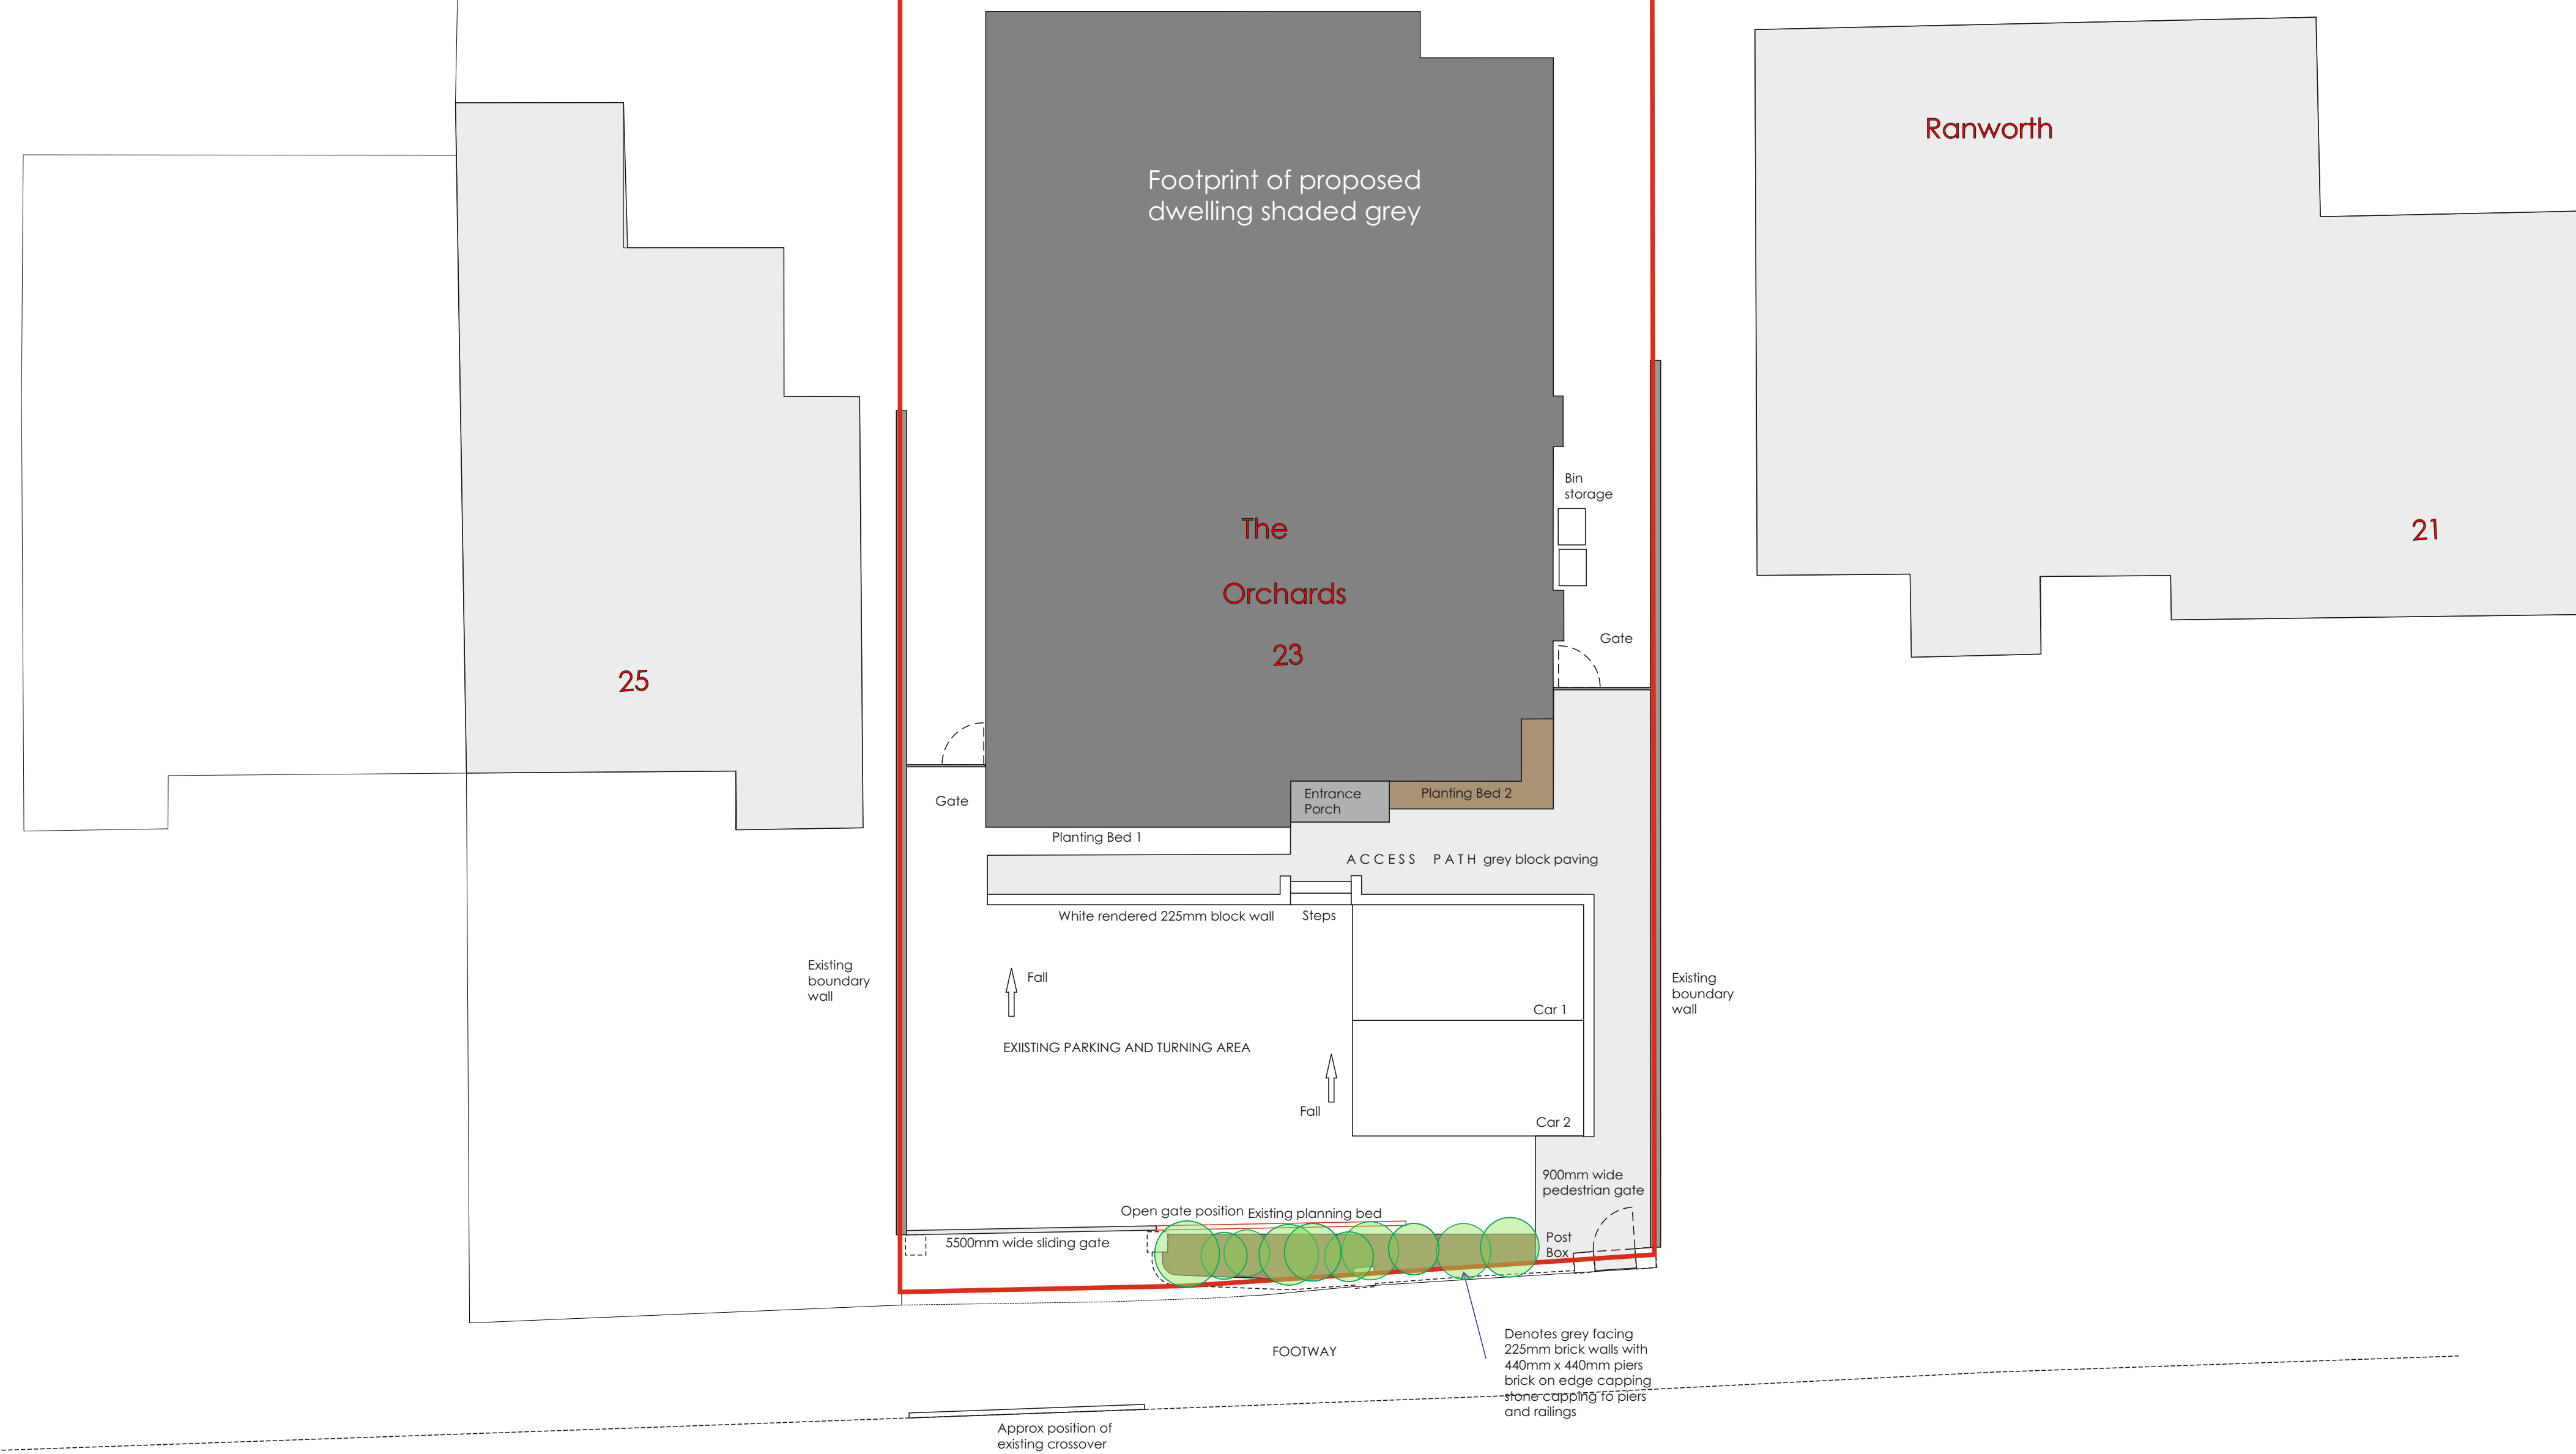

Proposed Site Plan - 1:100 FRONT GARDEN/PARKING AREA

D Gates type changed
C Minor changes I
B Revised proposal
A Revised proposal

RFW
RFW
RFW
RFW

REVISION	SCALE	DATE	DESIGN
1	1:100	September 2023	RFW

Site Plan - Boundary Wall and Gates

PROJECT
Proposed Extensions
The Orchards 23 Watling Street
Gravesend Kent DA11 7NU
for: Mrs G Kaur

WARD + ASSOCIATES
THE HOO WROTHAM ROAD
MEOPHAM GRAVESEND KENT DA13 0HP

T: 01474 814196 M: 07771 863940
E: admin@wardassociates.co.uk W: www.wardassociates.co.uk
Skype User Name: ragerwardassociates

1121.WD.12b
D