


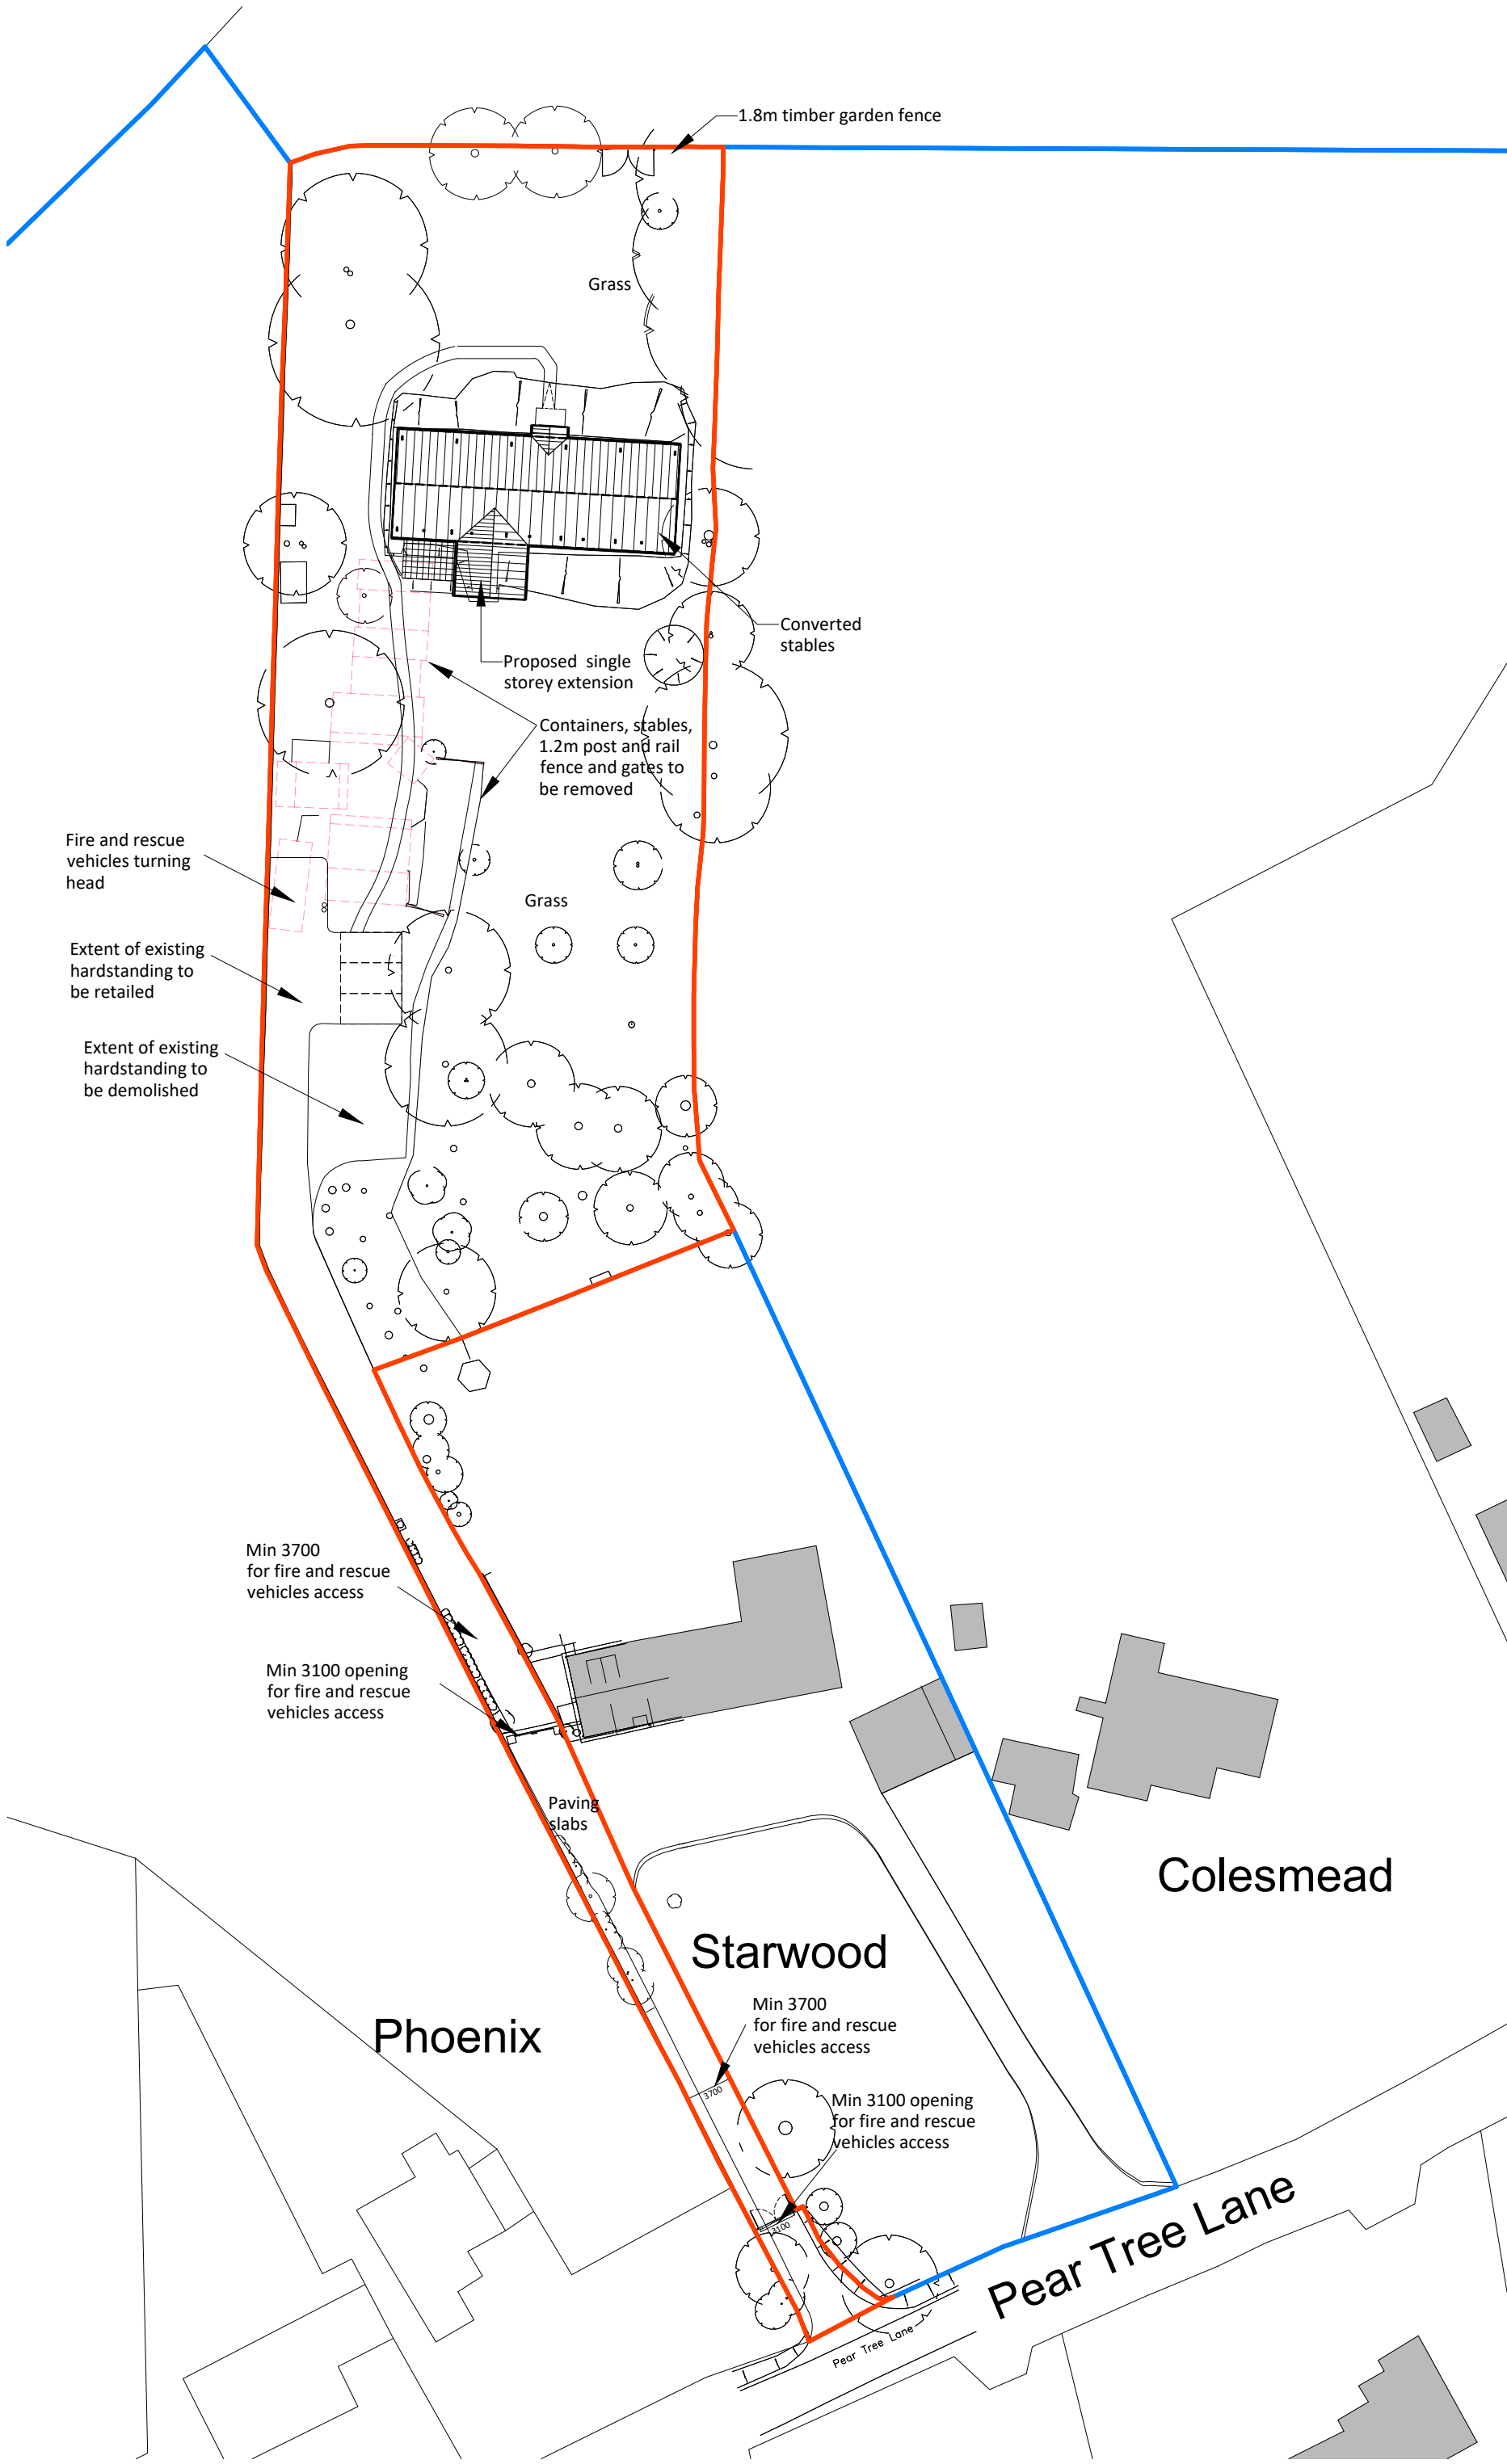

Note:

Demolished Volume:	Footprint:	GIA
01 - Container - 38.6 m ³	15.2 m ²	13.5 m ²
02- Canopy - 45.5 m ³		
03 - Container - 38.6 m ³	15.2 m ²	13.5 m ²
04 - Canopy - 42.9 m ³		
05 - Stables - 63 m ³	24.4 m ²	22.3 m ²
06 - Stables - 16.8 m ³	7.3 m ²	6.2 m ²
07 - Stables - 45.1 m ³	13.2 m ²	11.8 m ²
08 - Stables - 100.1 m ³	41.7 m ²	39.1 m ²
09 - Porta Cabin - 49.5 m ³	19.8 m ²	17.8 m ²
Total 440.1 m ³	Total 136.8 m ²	Total 124.2 m ²

Retained & Proposed Volume	Footprint:	GIA
Retained Barn - 643.3 m ³	179.5 m ²	161.4 m ²
Proposed Extension - 76.5 m ³	26 m ²	21.7 m ²
Proposed Porch - 7.84 m ³	3.4 m ²	2.6 m ²
Total 727.64 m ³	Total 208.9 m ²	Total 185.7 m ²


Existing hardstanding - 858.5 m²
Proposed hardstanding - 615 m² (reduction by 243.5 m²)



2 The Parade, Ash Road, Hartley
Longfield, Kent DA3 8BG
Tel: 01474 703705
www.grahamsimpkinplanning.co.uk
Email: webmail@grahamsimpkinplanning.co.uk

Project Title Starwood, Pear Tree Lane, Shorne, DA12 3JU	Job No 3925
Drawing Title Proposed Block Plan	Drawing No 06
Date 04.09.2023	Checked by PN

Scale 1:500 @ A2	Note
---------------------	------

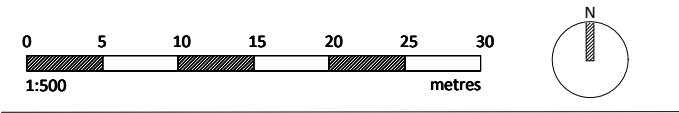

Proposed Block Plan
1:500