




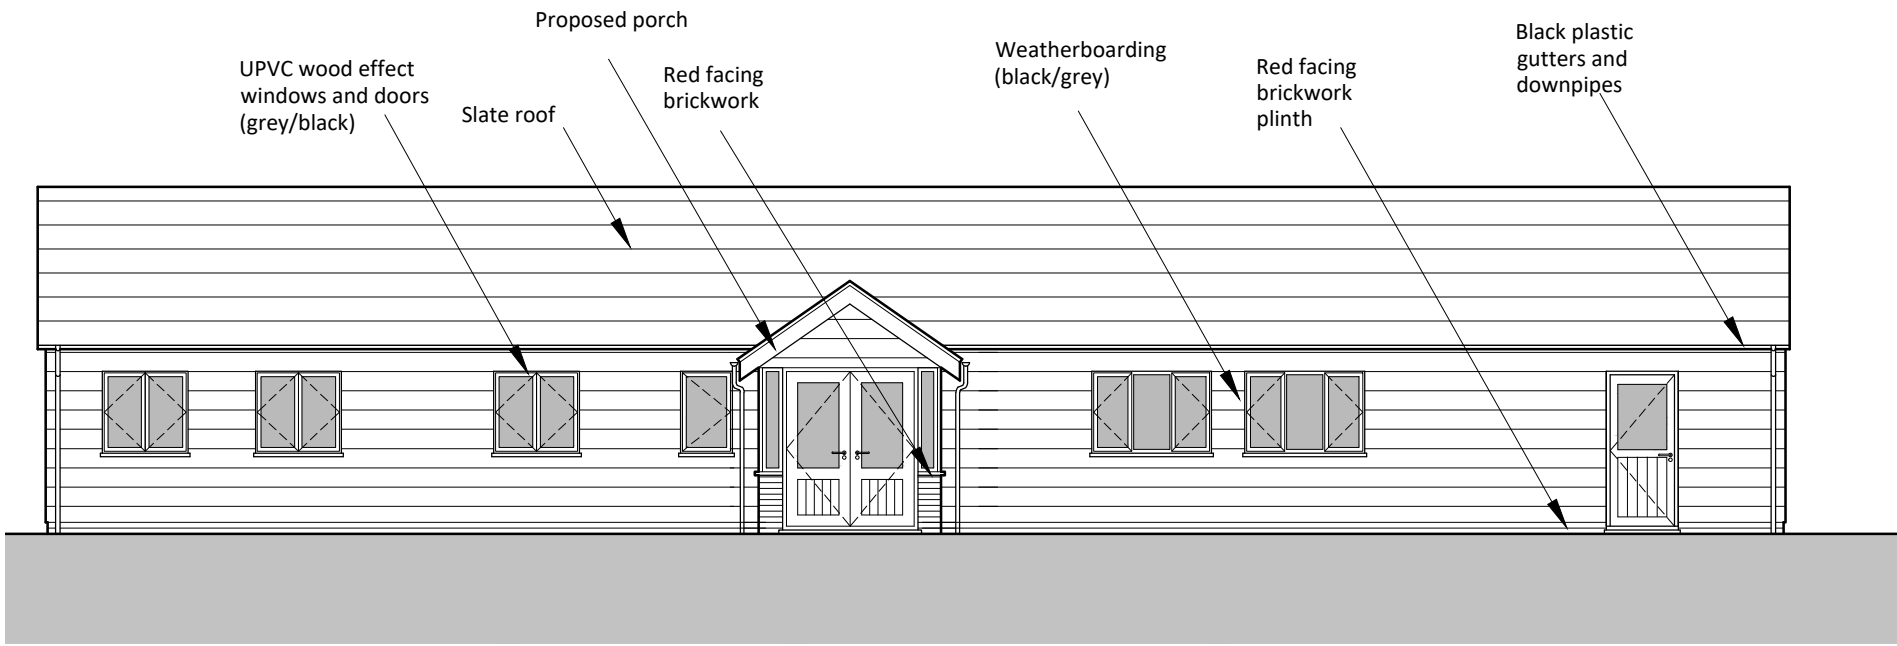


Proposed Front (North) Elevation
1:100

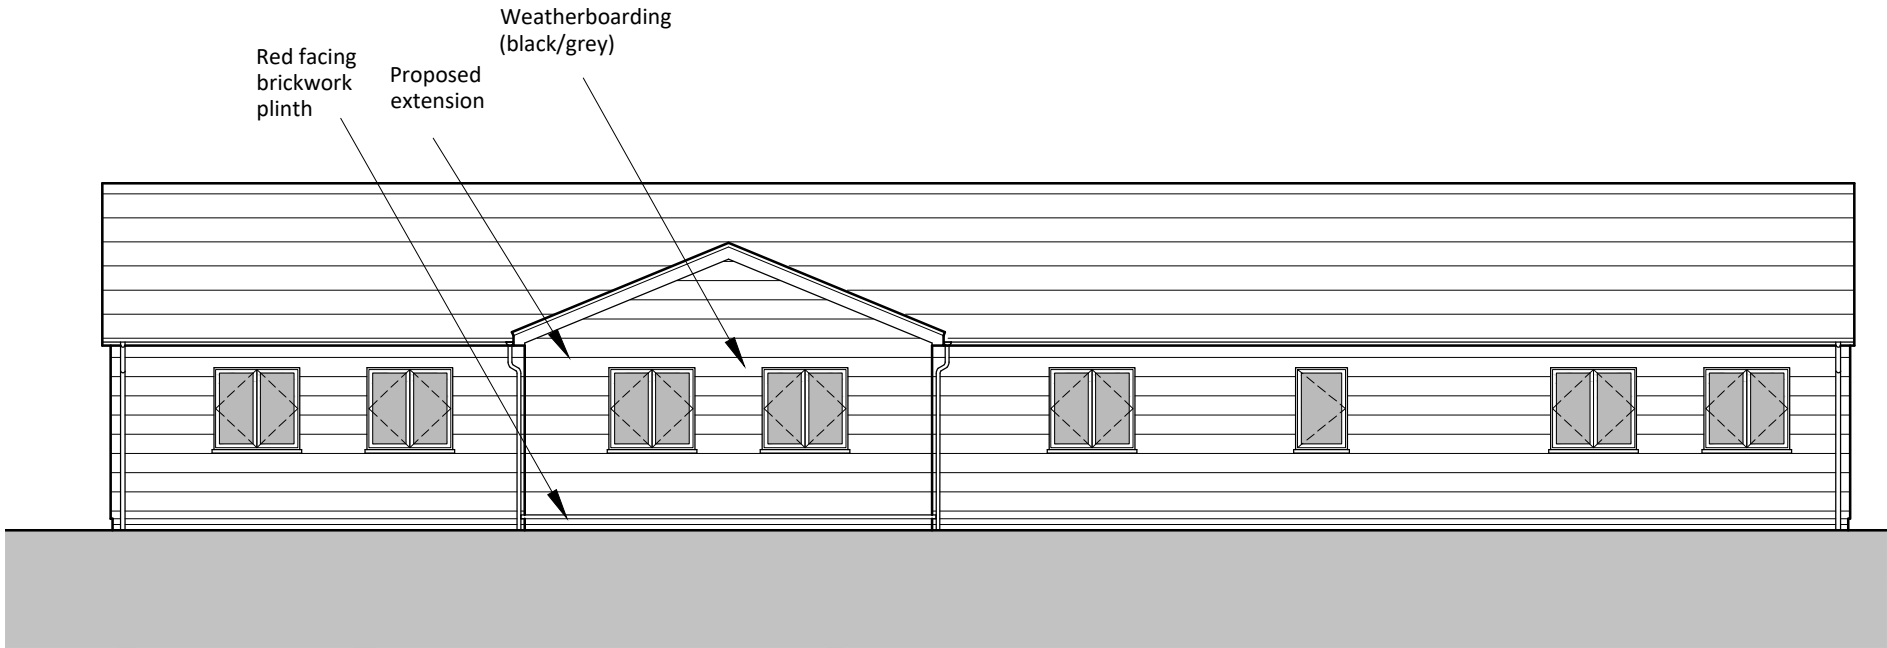

Proposed Rear (South) Elevation
1:100

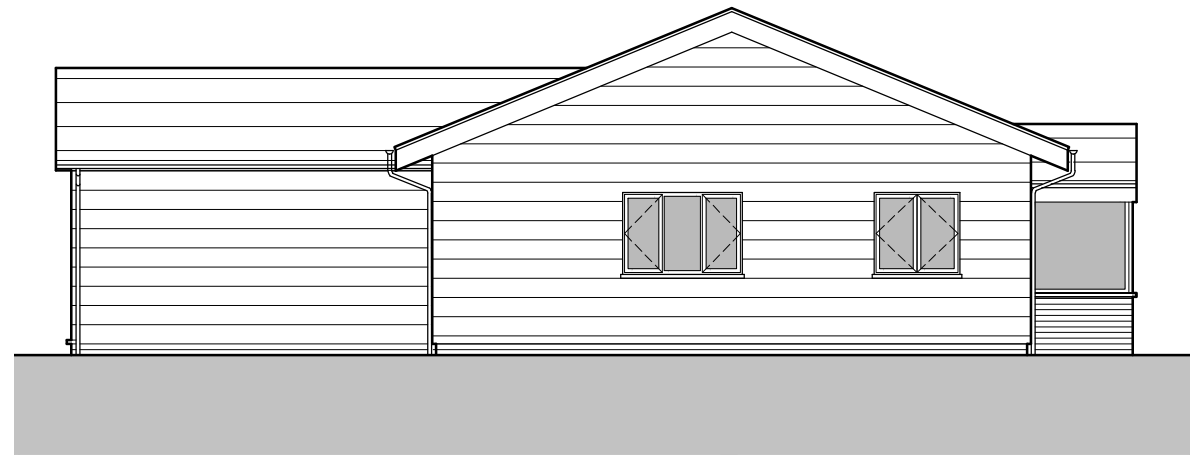

Proposed Side (West) Elevation
1:100

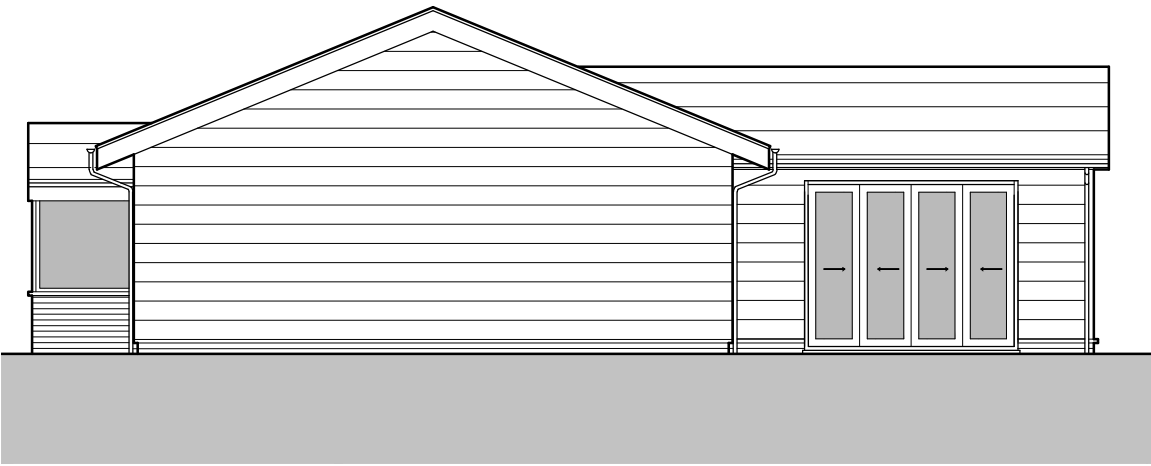

Proposed Side (East) Elevation
1:100

Note
This drawing is protected by copyright and must not be copied or reproduced without the written consent of Graham Simpkin Planning. All dimensions and sizes to be checked on site. North points are indicative. ©



2 The Parade, Ash Road, Hartley
Longfield, Kent DA3 8BG
Tel: 01474 703705
www.grahamsimpkinplanning.co.uk
Email: webmail@grahamsimpkinplanning.co.uk

Project Title Starwood, Pear Tree Lane, Shorne, DA12 3JU		Job No 3925
Drawing Title Proposed Elevations	Drawing No 08	Revision
Date 04.09.2023	Drawn by MS	Checked by PN
Scale 1:100 @ A3	Note	

