


Location Plan

Site Address: Easting: 562865 Northing: 173525

Date Produced: 06-Sep-2023

Scale: 1:1250 @A4

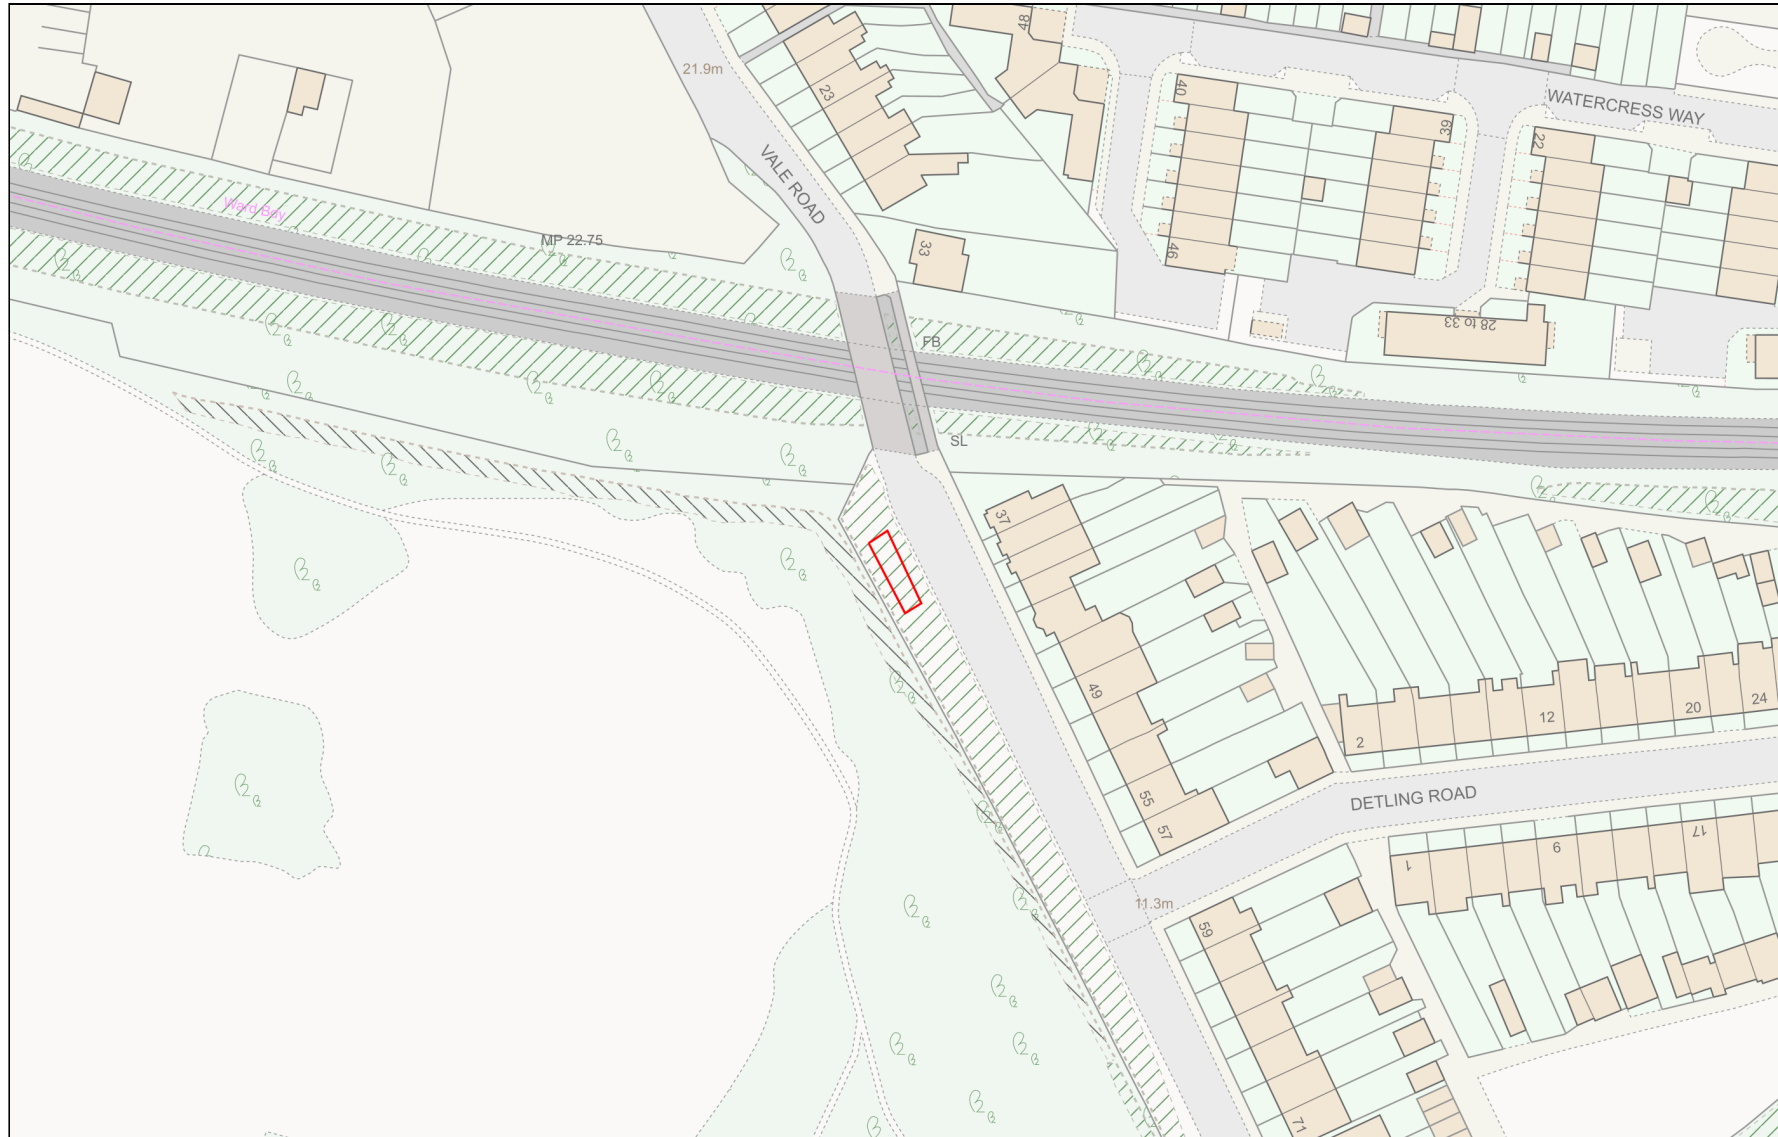

Planning Portal Reference: PP-12434237v1

0 50
Metres