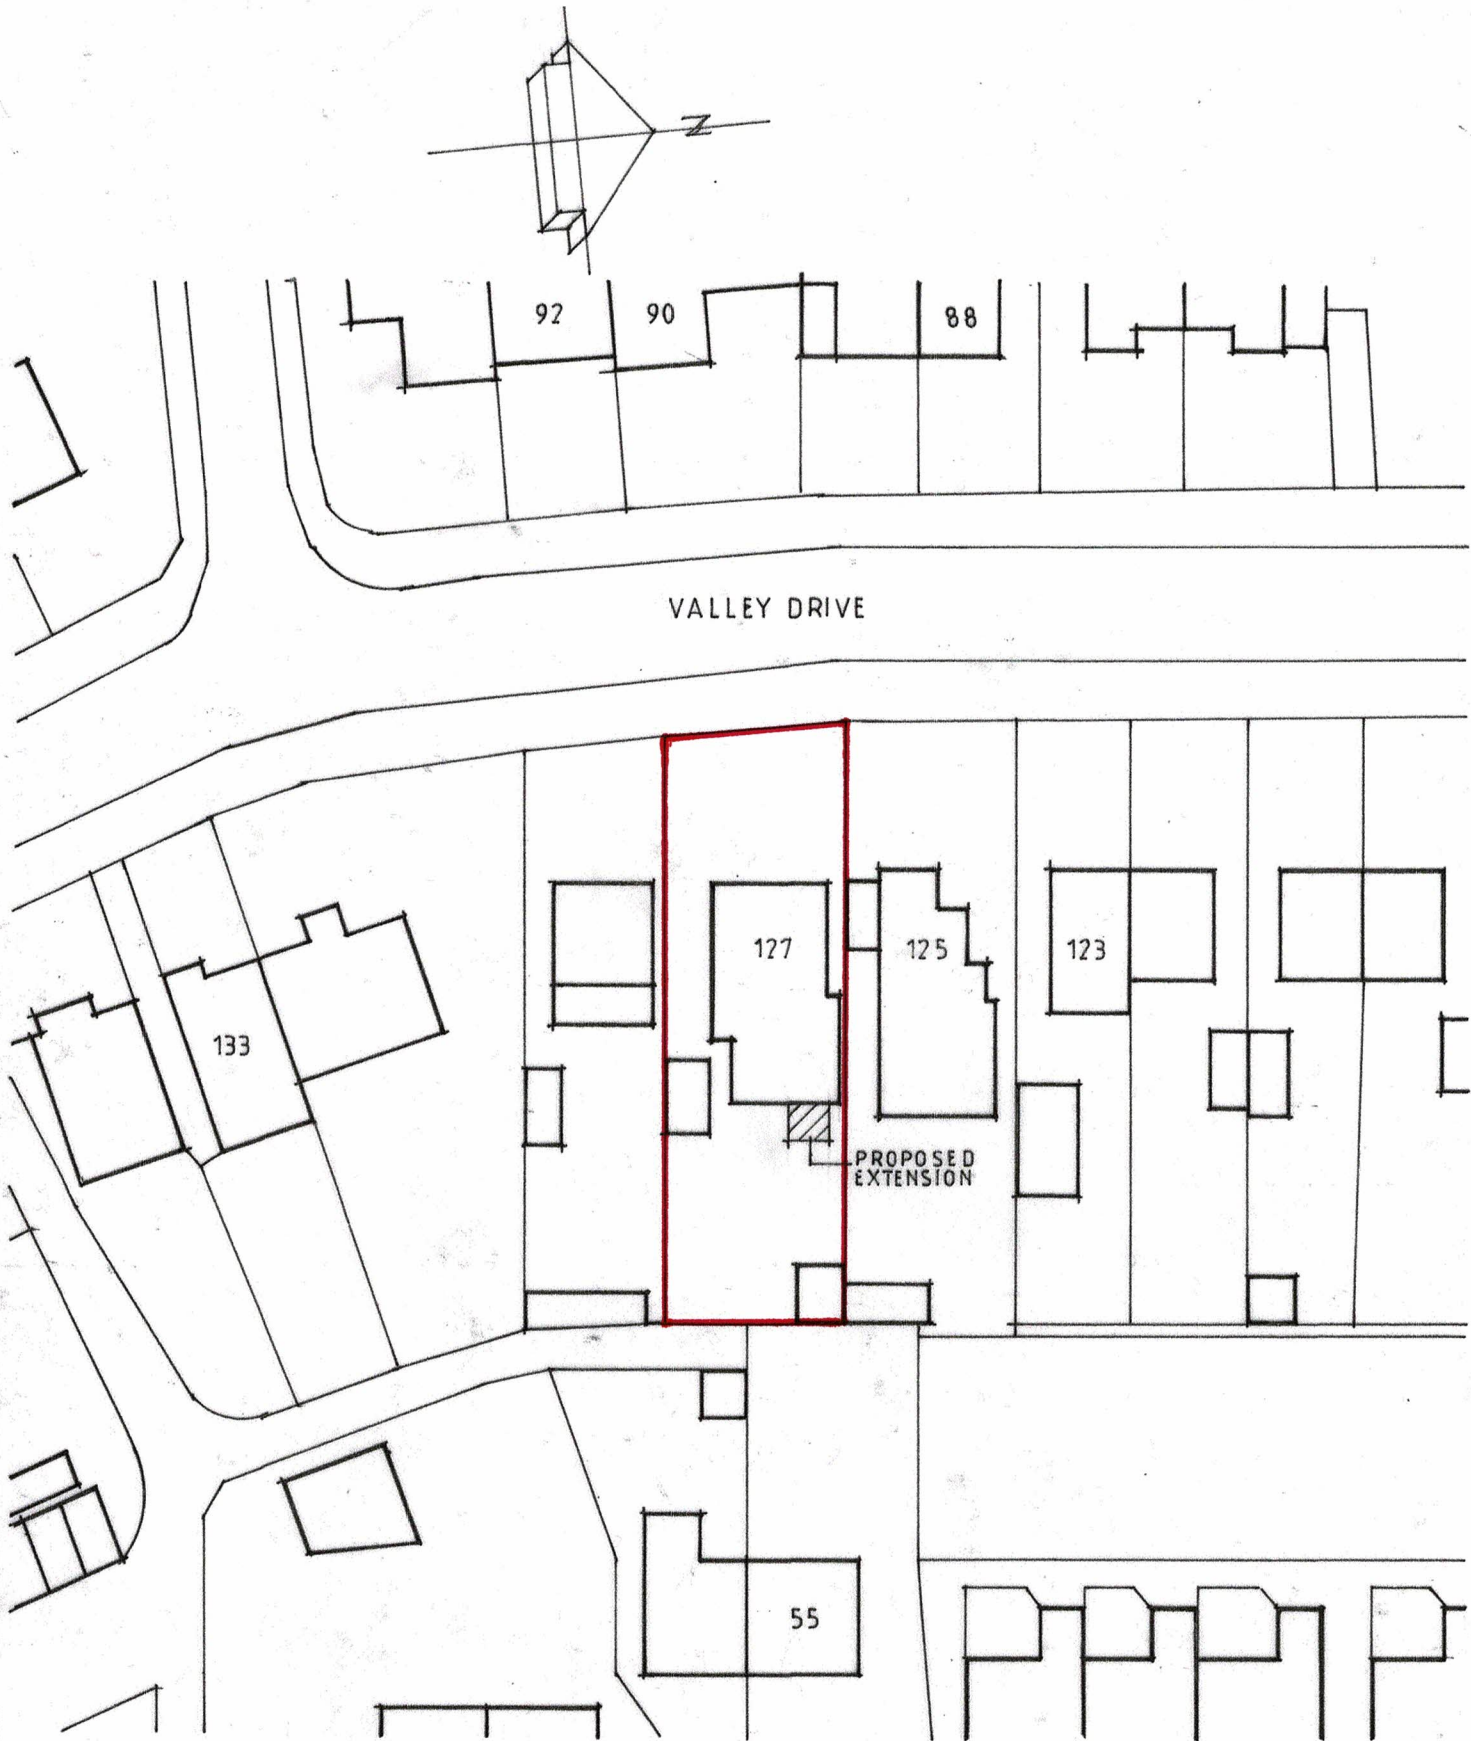


CLIENT MR & MRS ARTHUR				
JOB 127 VALLEY DRIVE - GRAVESEND				
DRG PROPOSED SITE PLAN				
DATE	SCALE	JOB N°	DRG N°	REV
AUG.24.	1:500	24/34	P02.	