



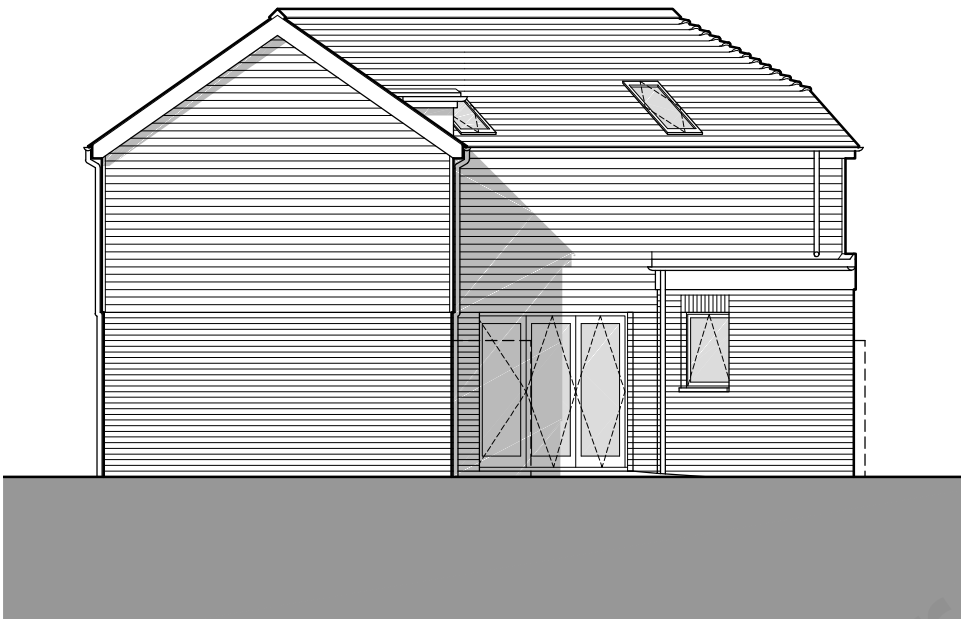

Elevation A-A

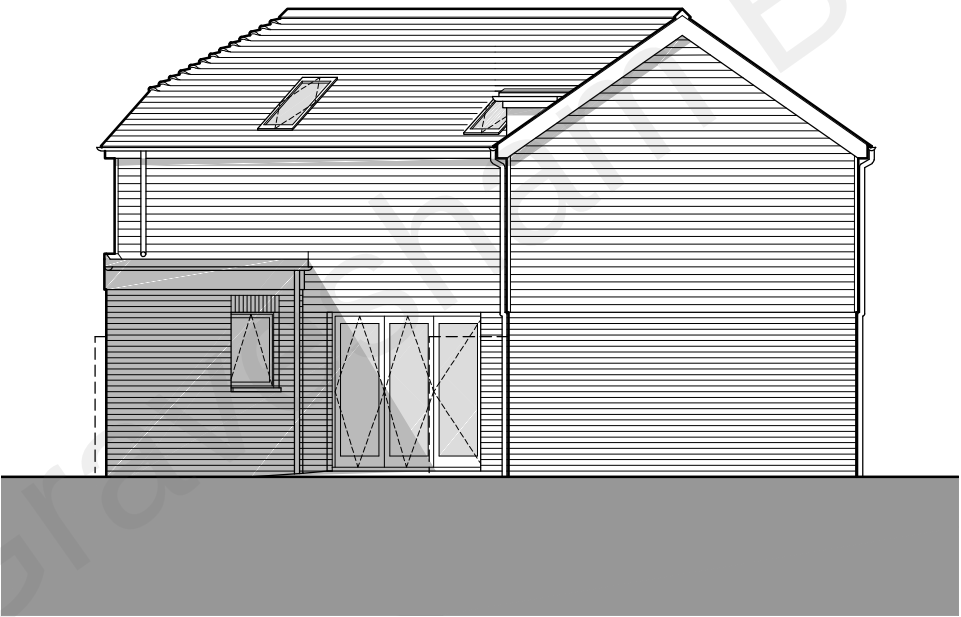

Elevation B-B



2 The Parade, Ash Road, Hartley
Longfield, Kent DA3 8BG
Tel: 01474 703705
www: www.grahamsimpkinplanning.co.uk
Email: webmail@grahamsimpkinplanning.co.uk

Project Title Brook Road, Northfleet		Job No 3364
Drawing Title Proposed Elevations A-A and B-B	Drawing No 06	Revision -
Date 26.07.2021	Drawn by DA	Checked by PN
Scale 1:100 @ A3	Note	

