


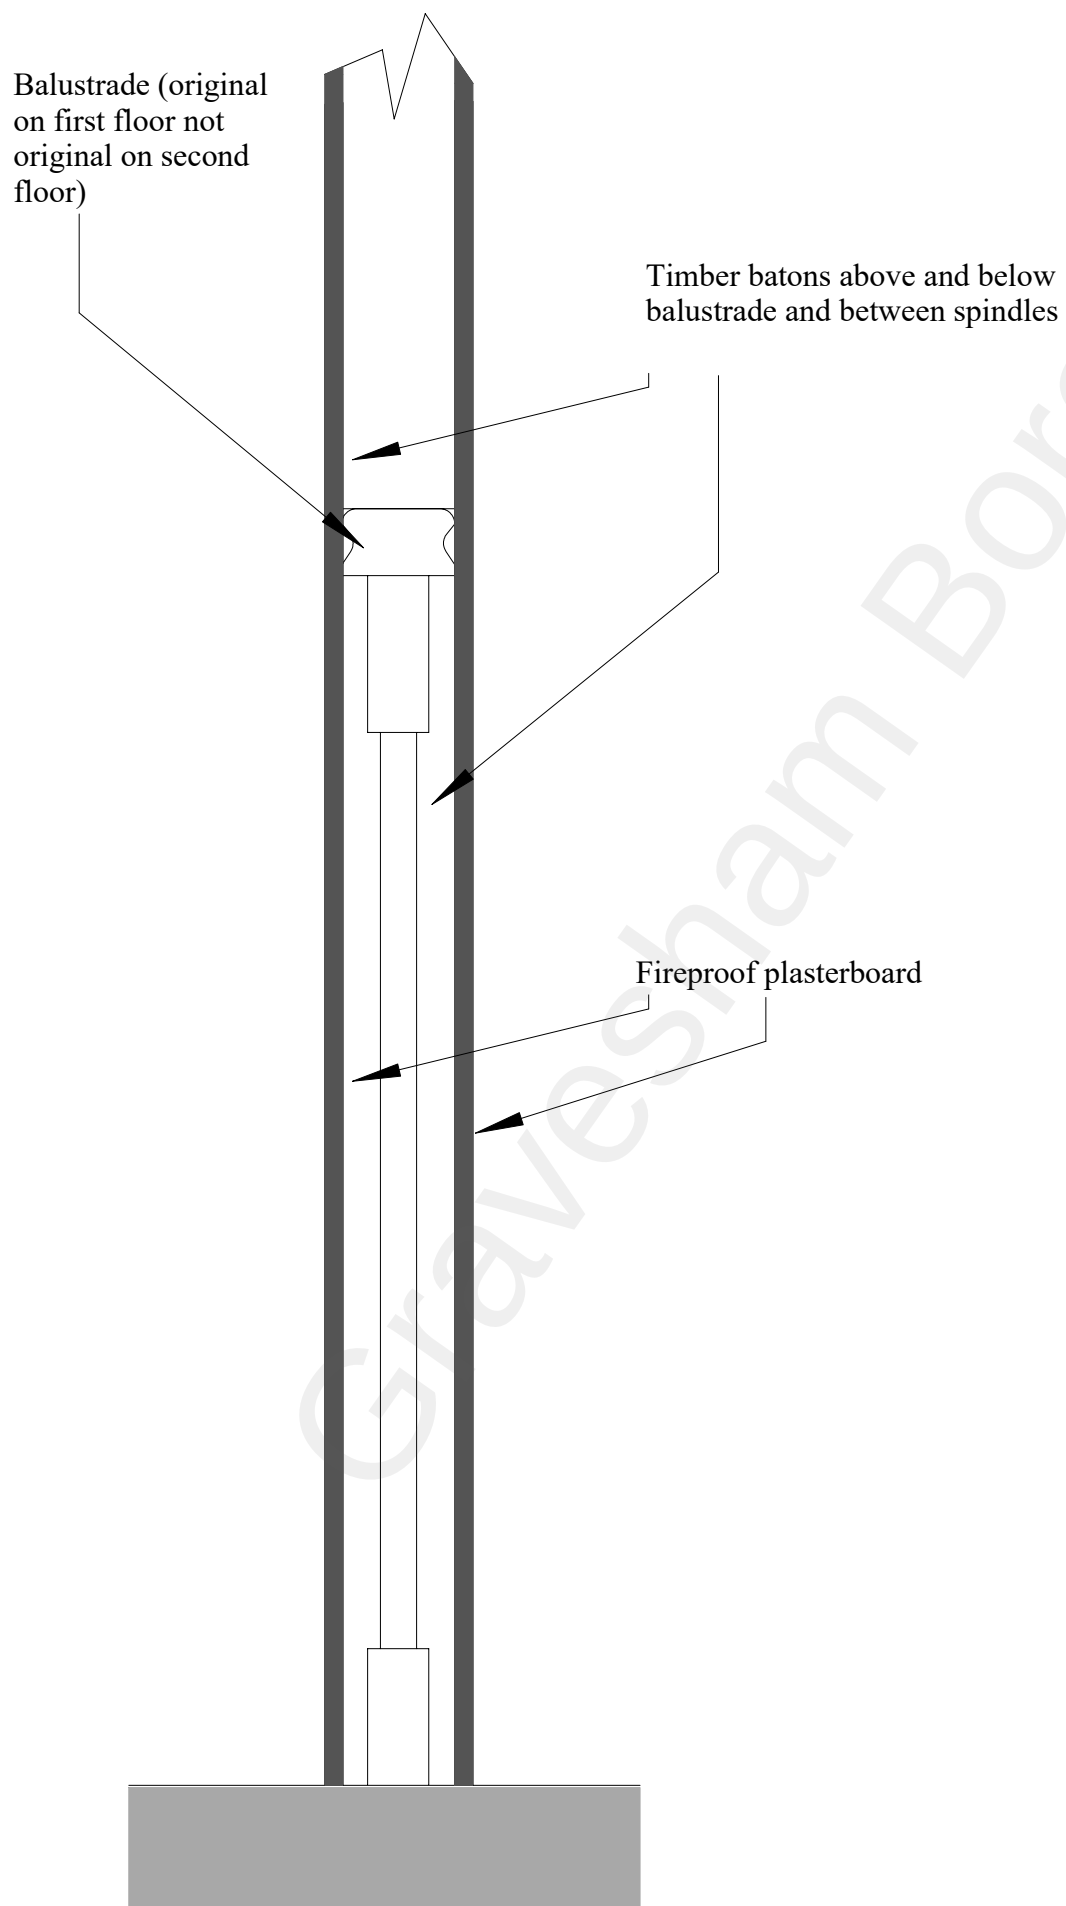

**196 & 197 PARROCK STREET
FIRE PROOF PARTITION
AROUND BALUSTRADE
PROPOSED**

Scale 1:5@A3

Drawing Number	Revision	Date
PS022	0	20/04/2022